http://www.adultpdf.com
Created by TIFF To PDF trial version, to remove this mark, please register this software.

A SURVEY OF THE SW1/4 OF SECTION 9, T21S-R3W

McPHERSON COUNTY, KANSAS

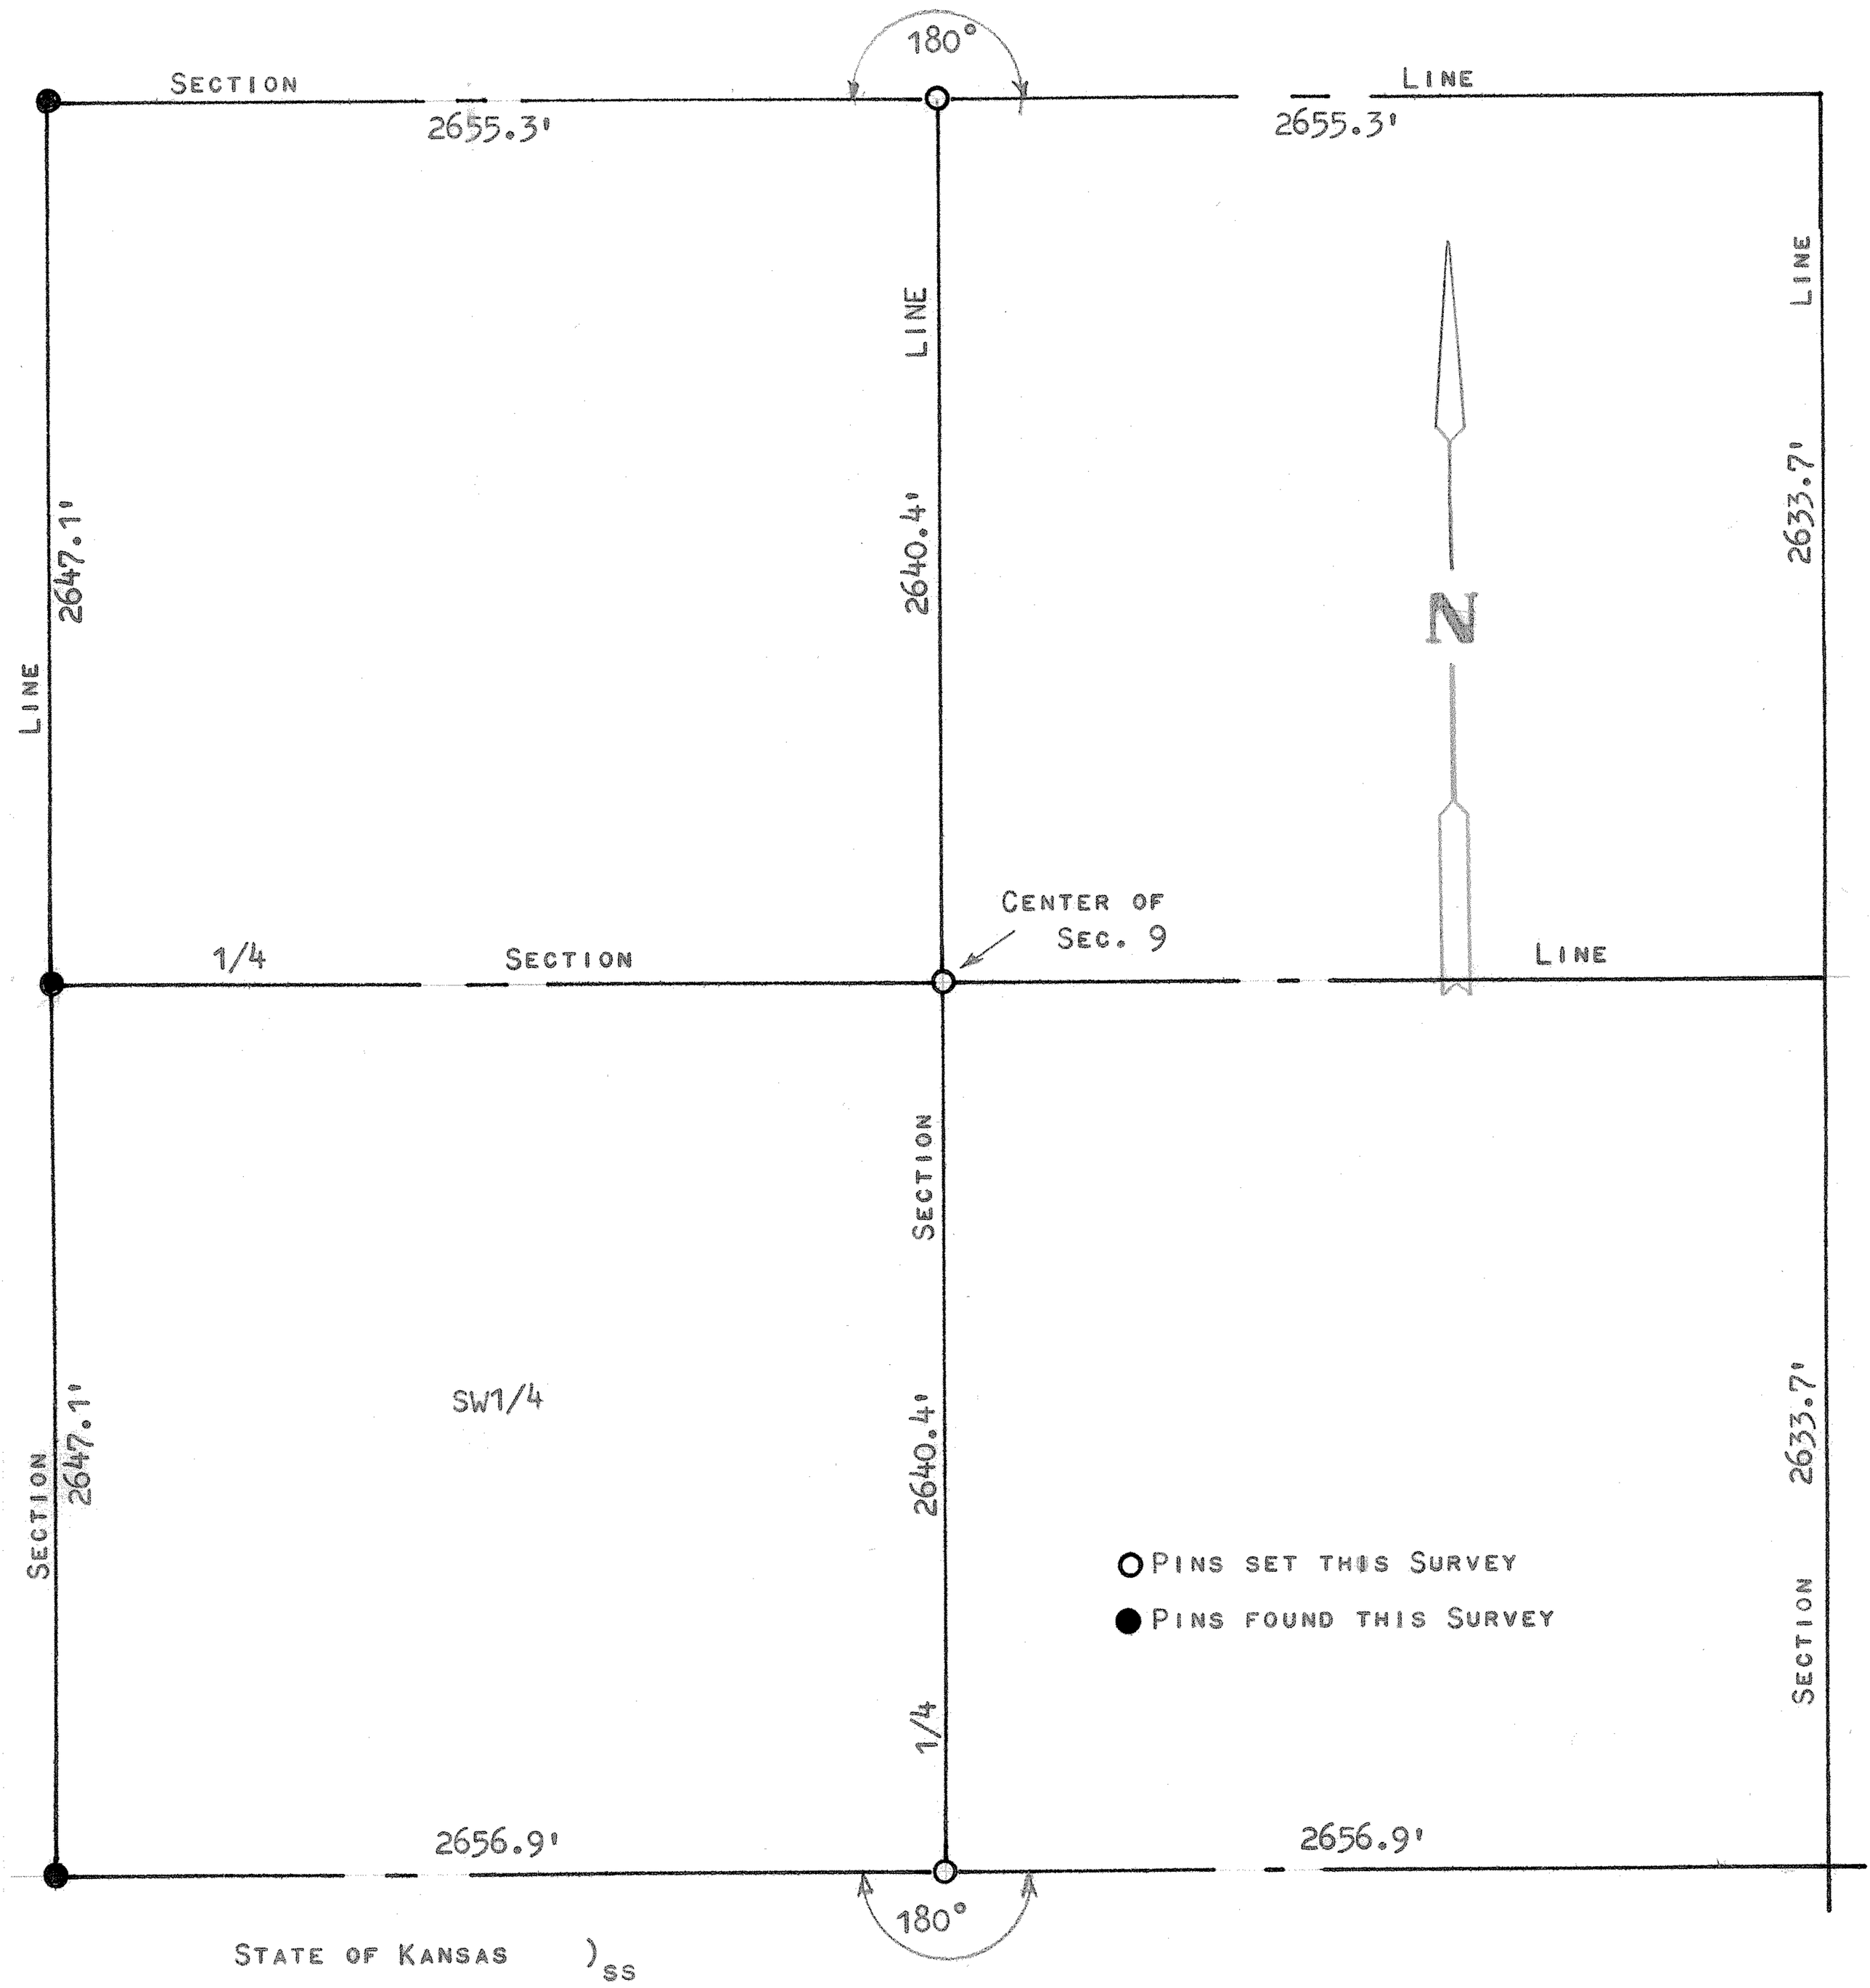

STATE OF KANSAS)
COUNTY OF McPHERSON) SS

I, FRANCIS RANKIN, COUNTY ENGINEER OF McPHERSON CO., KANSAS, DO HEREBY CERTIFY THAT AND THAT UNDER MY SUPERVISION A SURVEY WAS MADE OF THE SW1/4 OF SECTION 9, T21S R3W OF THE 6TH P.M. AND THAT THE ABOVE PLAT IS A TRUE EXHIBIT OF SAID SURVEY AS FAR AS IT IS KNOWN TO ME.

SURVEY CALLED FOR BY PAUL THIESSEN.

F. R. Rankin

F. R. RANKIN
COUNTY ENGINEER
McPHERSON CO., KANSAS

F. R. RANKIN LICENSED 789 KANSAS PROFESSIONAL ENGINEER

MICROFILM

SIGNED ON THIS 24 DAY OF DECEMBER, 1970.

SURVEY NOTES IN BK. 5 RANGE 3 PP. 85 & 86