http://www.adultpdf.com
Created by TIFF To PDF trial version, to remove this mark, please register this software.

A SURVEY OF A TRACT OF LAND IN THE SE1/4,
SECTION 9, T21S - R3W MCPHERSON COUNTY, KANSAS

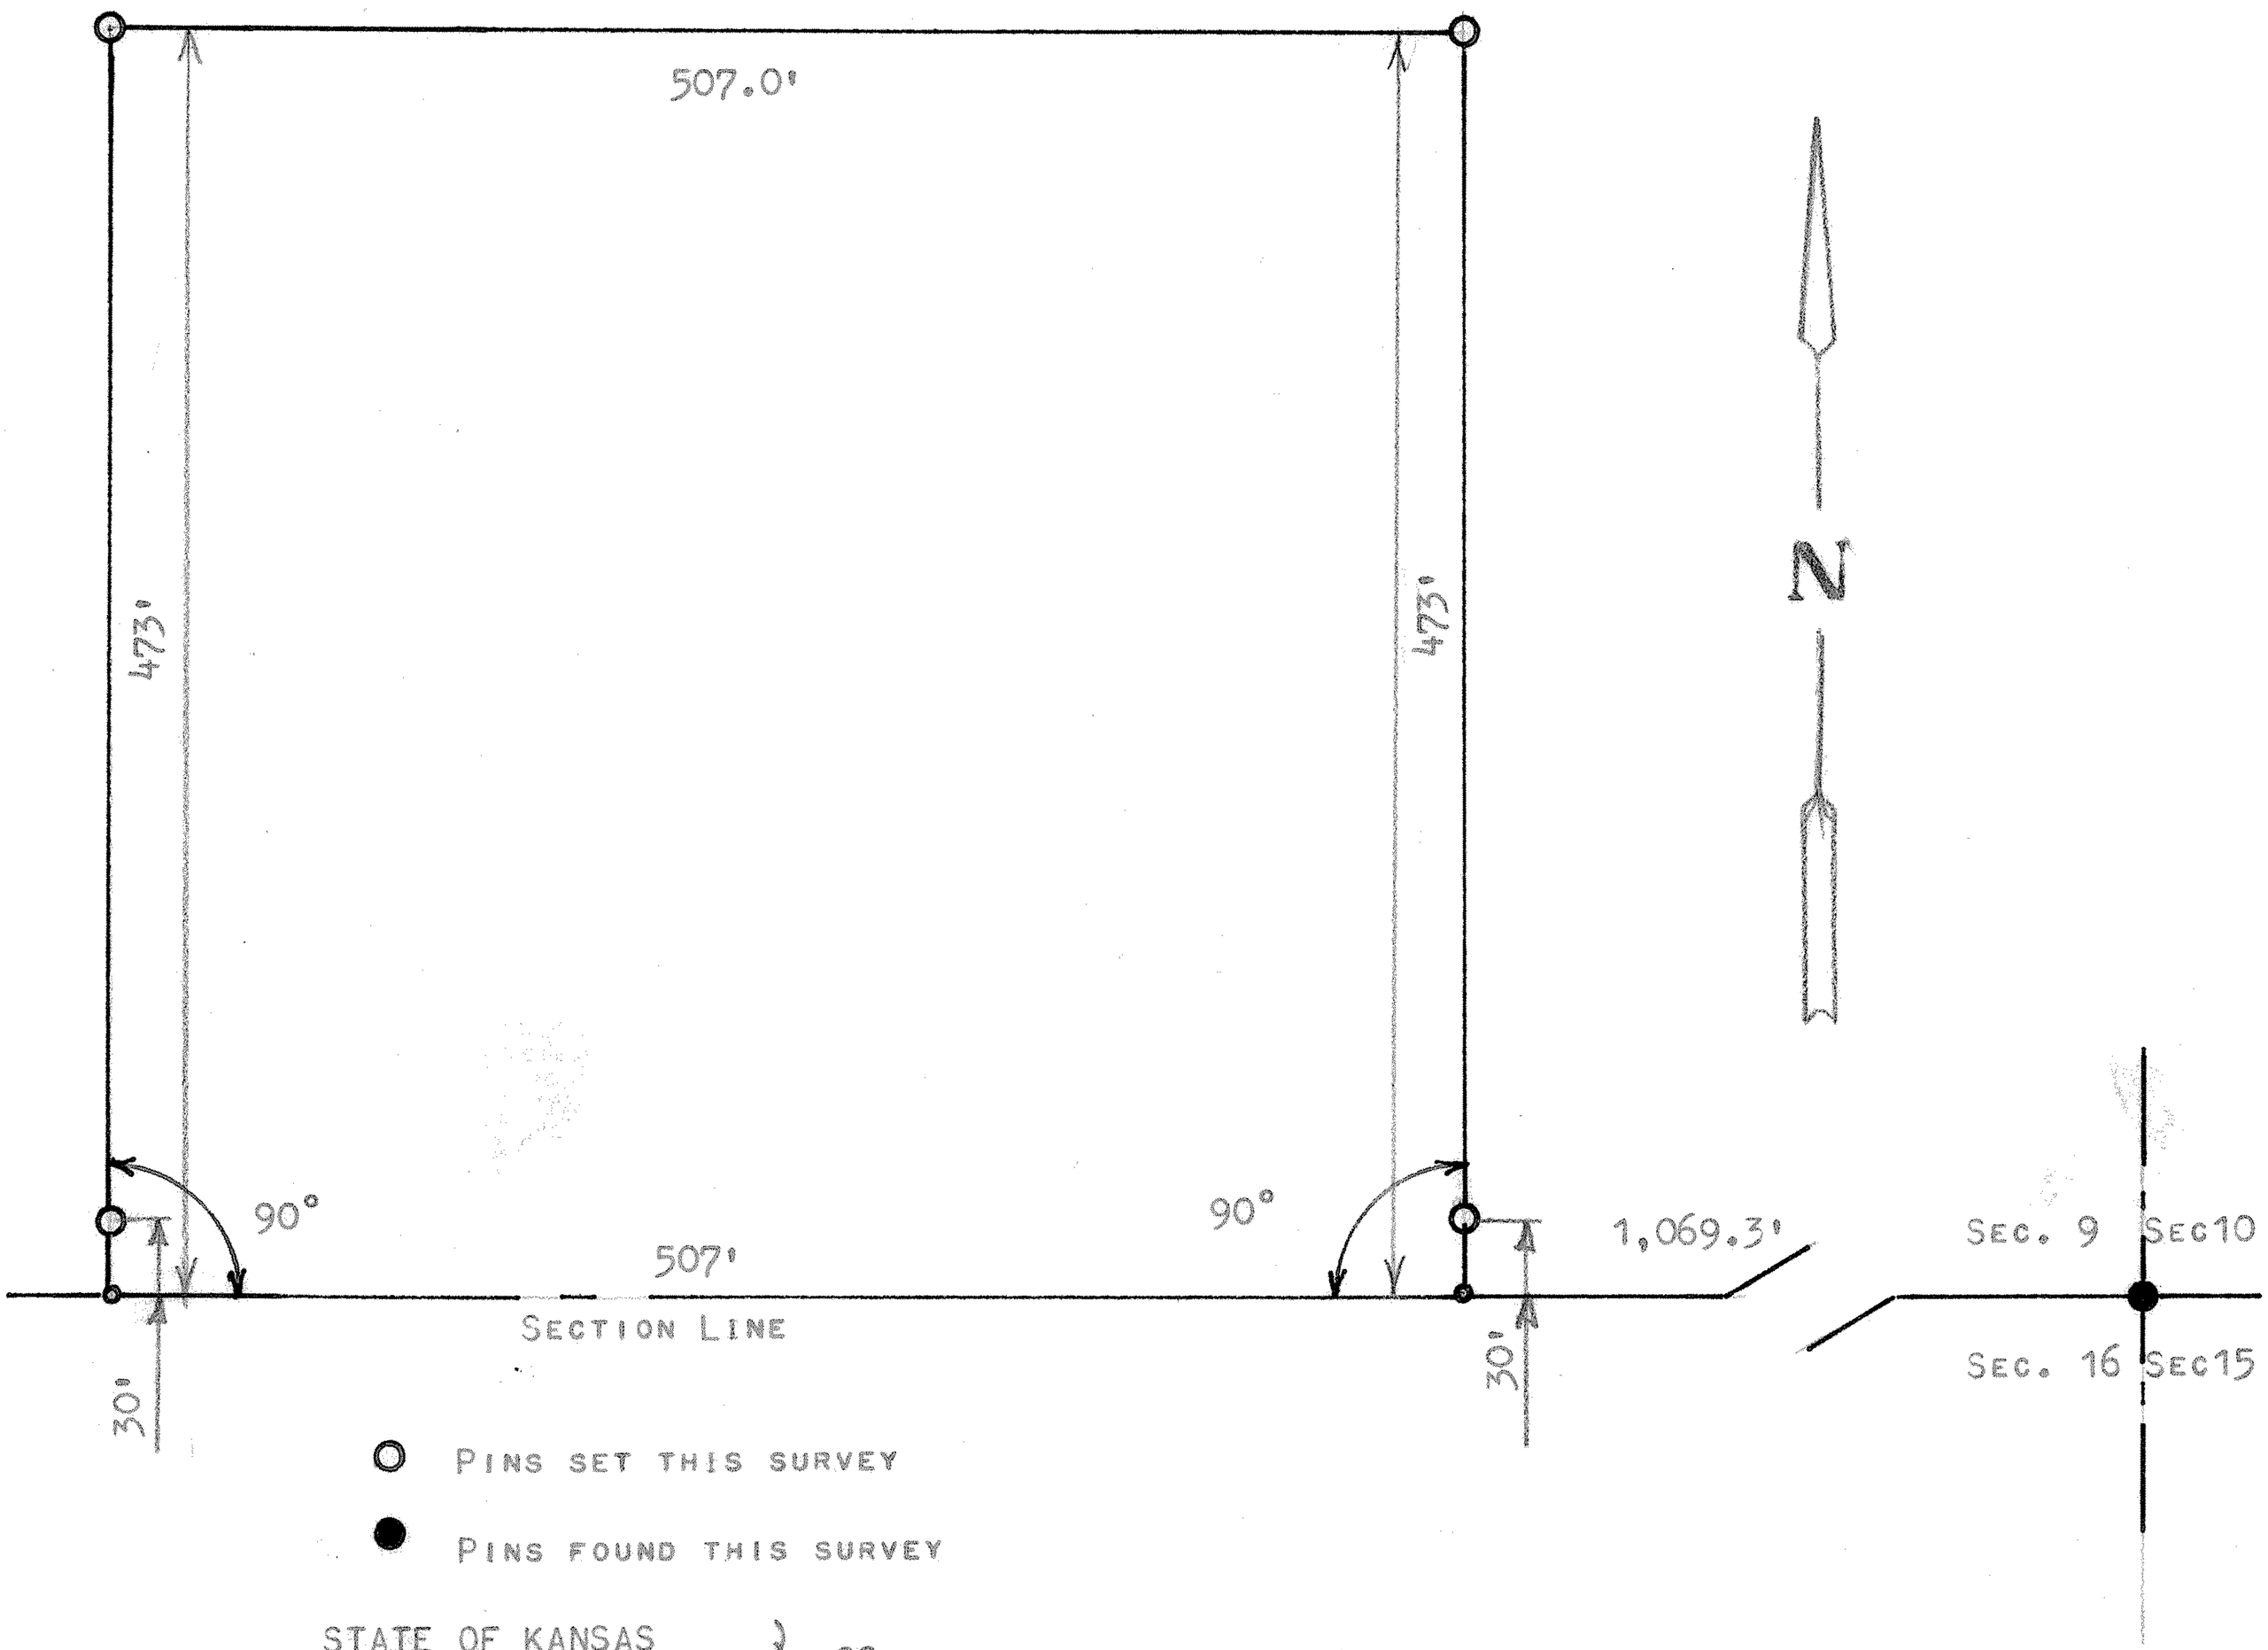

STATE OF KANSAS }
COUNTY OF MCPHERSON } SS

I, FRANCIS R. RANKIN, PROFESSIONAL ENGINEER OF THE STATE OF KANSAS DO HEREBY CERTIFY THAT UNDER MY SUPERVISION A SURVEY WAS MADE IN THE SE1/4, SECTION 9, T21S-R3W OF THE 6TH P.M. AND DESCRIBED AS FOLLOWS;

COMMENCING AT THE SE CORNER OF THE SE1/4 OF SECTION 9, T21S-R3W; THENCE WEST ON SECTION LINE 1,069.3 FEET TO PLACE OF BEGINNING; THENCE RIGHT ANGLE NORTH 473.0 FEET; THENCE WEST 507.0 FEET; THENCE SOUTH TO SECTION LINE 473.0 FEET; THENCE EAST ON SECTION LINE 507.0 FEET TO PLACE OF BEGINNING, SAID TRACT OF LAND CONATINS 5.5 ACRES MORE OR LESS, AND THAT THE ACCOMPANYING PLAT IS A TRUE EXHIBIT OF SAID SURVEY AS FAR AS IT IS KNOWN TO ME.

SURVEY CALLED FOR BY DELMAR STUCKY

SIGNED THIS 16 DAY OF FEBRUARY, 1971

FRANCIS RANKIN
PROFESSIONAL ENGINEER
MCPHERSON, KANSAS

F. R. RANKIN
LICENSED
799
KANSAS
PROFESSIONAL ENGINEER

MICROFILM
MICROFILM