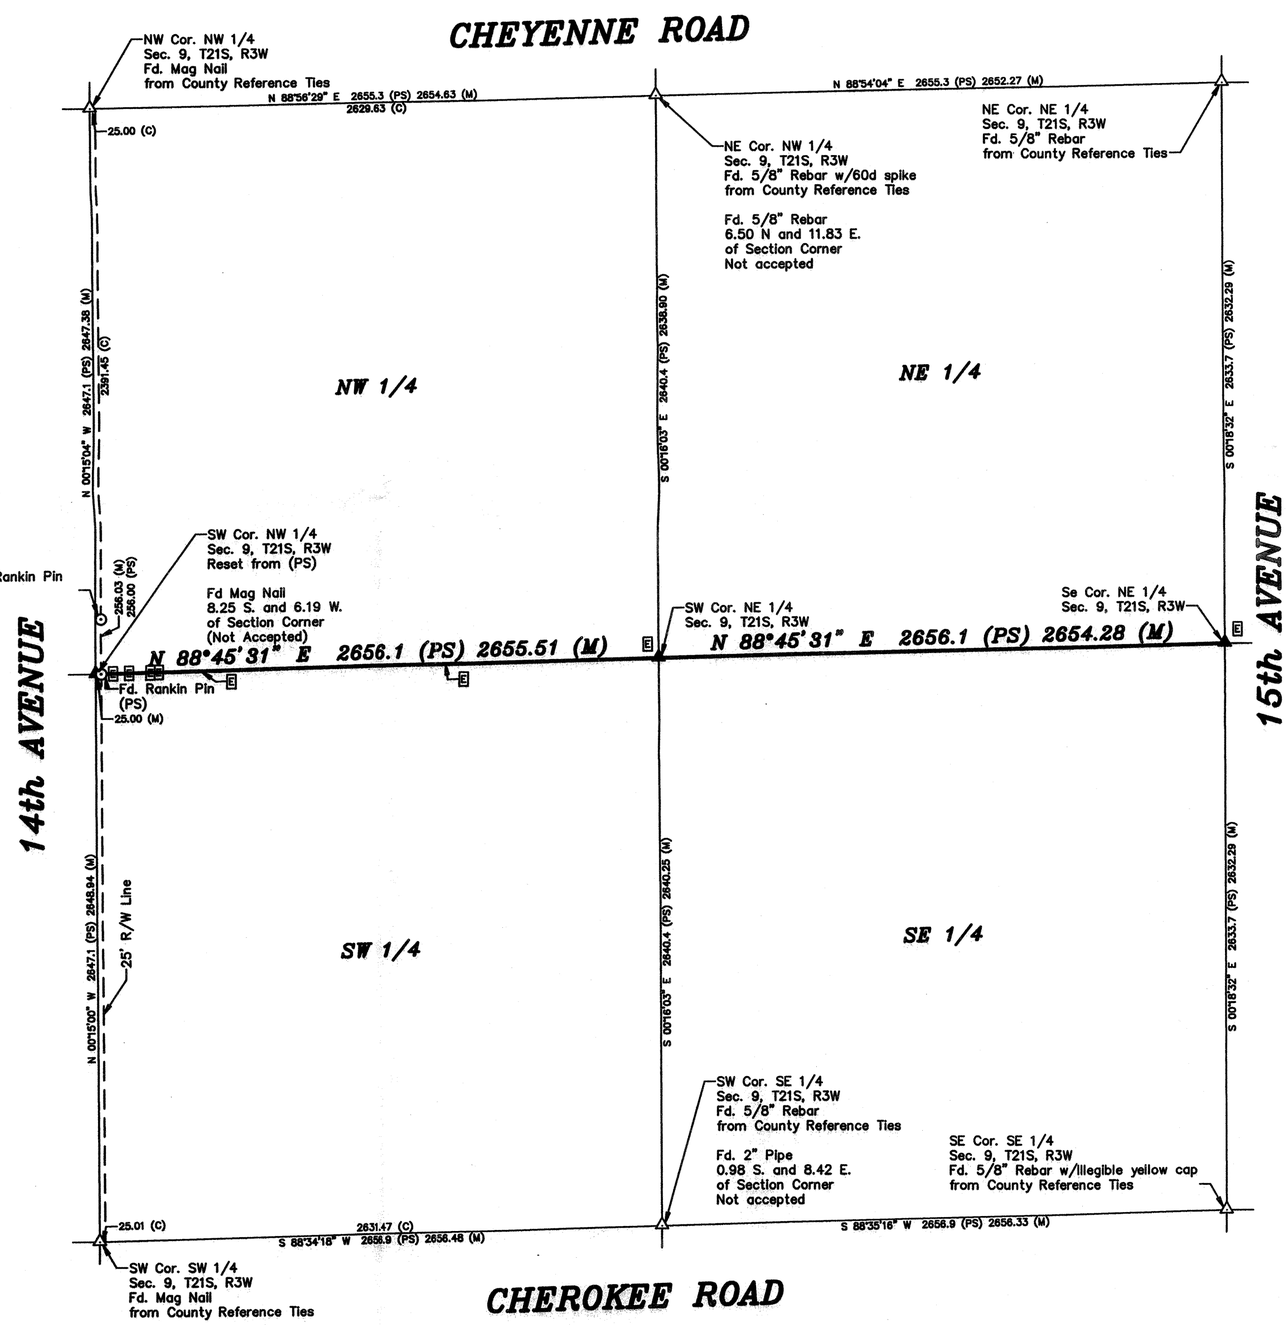

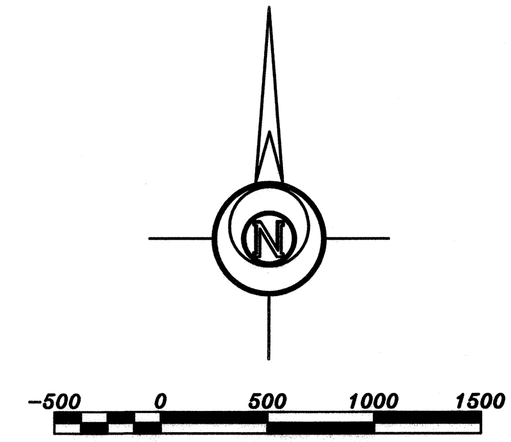

BASIS OF BEARING = KANSAS STATE PLANE GRID

LEGEND

- △ – Sectional Monument Found
- ▲ – Section Monument Set (5/8" x 24" Iron Rebar w/G.S.S. Cap)
- E – EverMark Sign Posted
- ⊙ – Survey Monument Found
- (C) – Calculated
- (M) – Measured
- (PS) – Previous Survey F.R. Rankin 1970

DESCRIPTION:
Survey of the North line of the South Half of Section 9, Township 21 South, Range 3 West of the 6th Principal Meridian, McPherson County, Kansas.

SURVEYOR'S CERTIFICATE:
I hereby certify this plat to be a true, correct and complete representation of the property described hereon, as surveyed under my supervision, this 18th day of April, 2012.

DANIEL E. GARBER
REGISTERED
LS-683
4-18-2012
KANSAS
LAND SURVEYOR

Prepared For: STEVE GOERING	*Description:* NORTH LINE OF THE SOUTH HALF OF SEC. 9, T21S, R3W MCPHERSON COUNTY, KANSAS

Prepared By: **Garber Surveying Service, P.A.**

CSS™

2908 North Plum St.
Hutchinson, Kansas 67502
Phone (620) 665-7032 • FAX (620) 663-7401

511 North Poplar Street
Newton, Kansas 67114
Phone (316) 283-5053 • FAX (316) 283-5073

Drawn By: KLL	Scale: 1"=500'	Date of Field Work: April 11, 2012	Job No: G2012-141
Checked By: DEG	Date: 04/19/2012	Sheet 1 of 1 Sheet(s)	

Saved 4/18/2012 11:39:50 AM by DGOERTZ
Plot Date & Time Thursday, April 19, 2012 11:46:05 AM Dwg Path U:\LDD_GSSFILES\2012\20120141 C3d\dwg\20120141 Auto S (ModtoGnd)