http://www.adultpdf.com
Created by TIFF To PDF trial version, to remove this mark, please register this software.

A SURVEY OF A TRACT OF LAND IN THE WEST 1/2, NE1/4, SECTION 11, T21S-R4W MCPHERSON, COUNTY, KANSAS

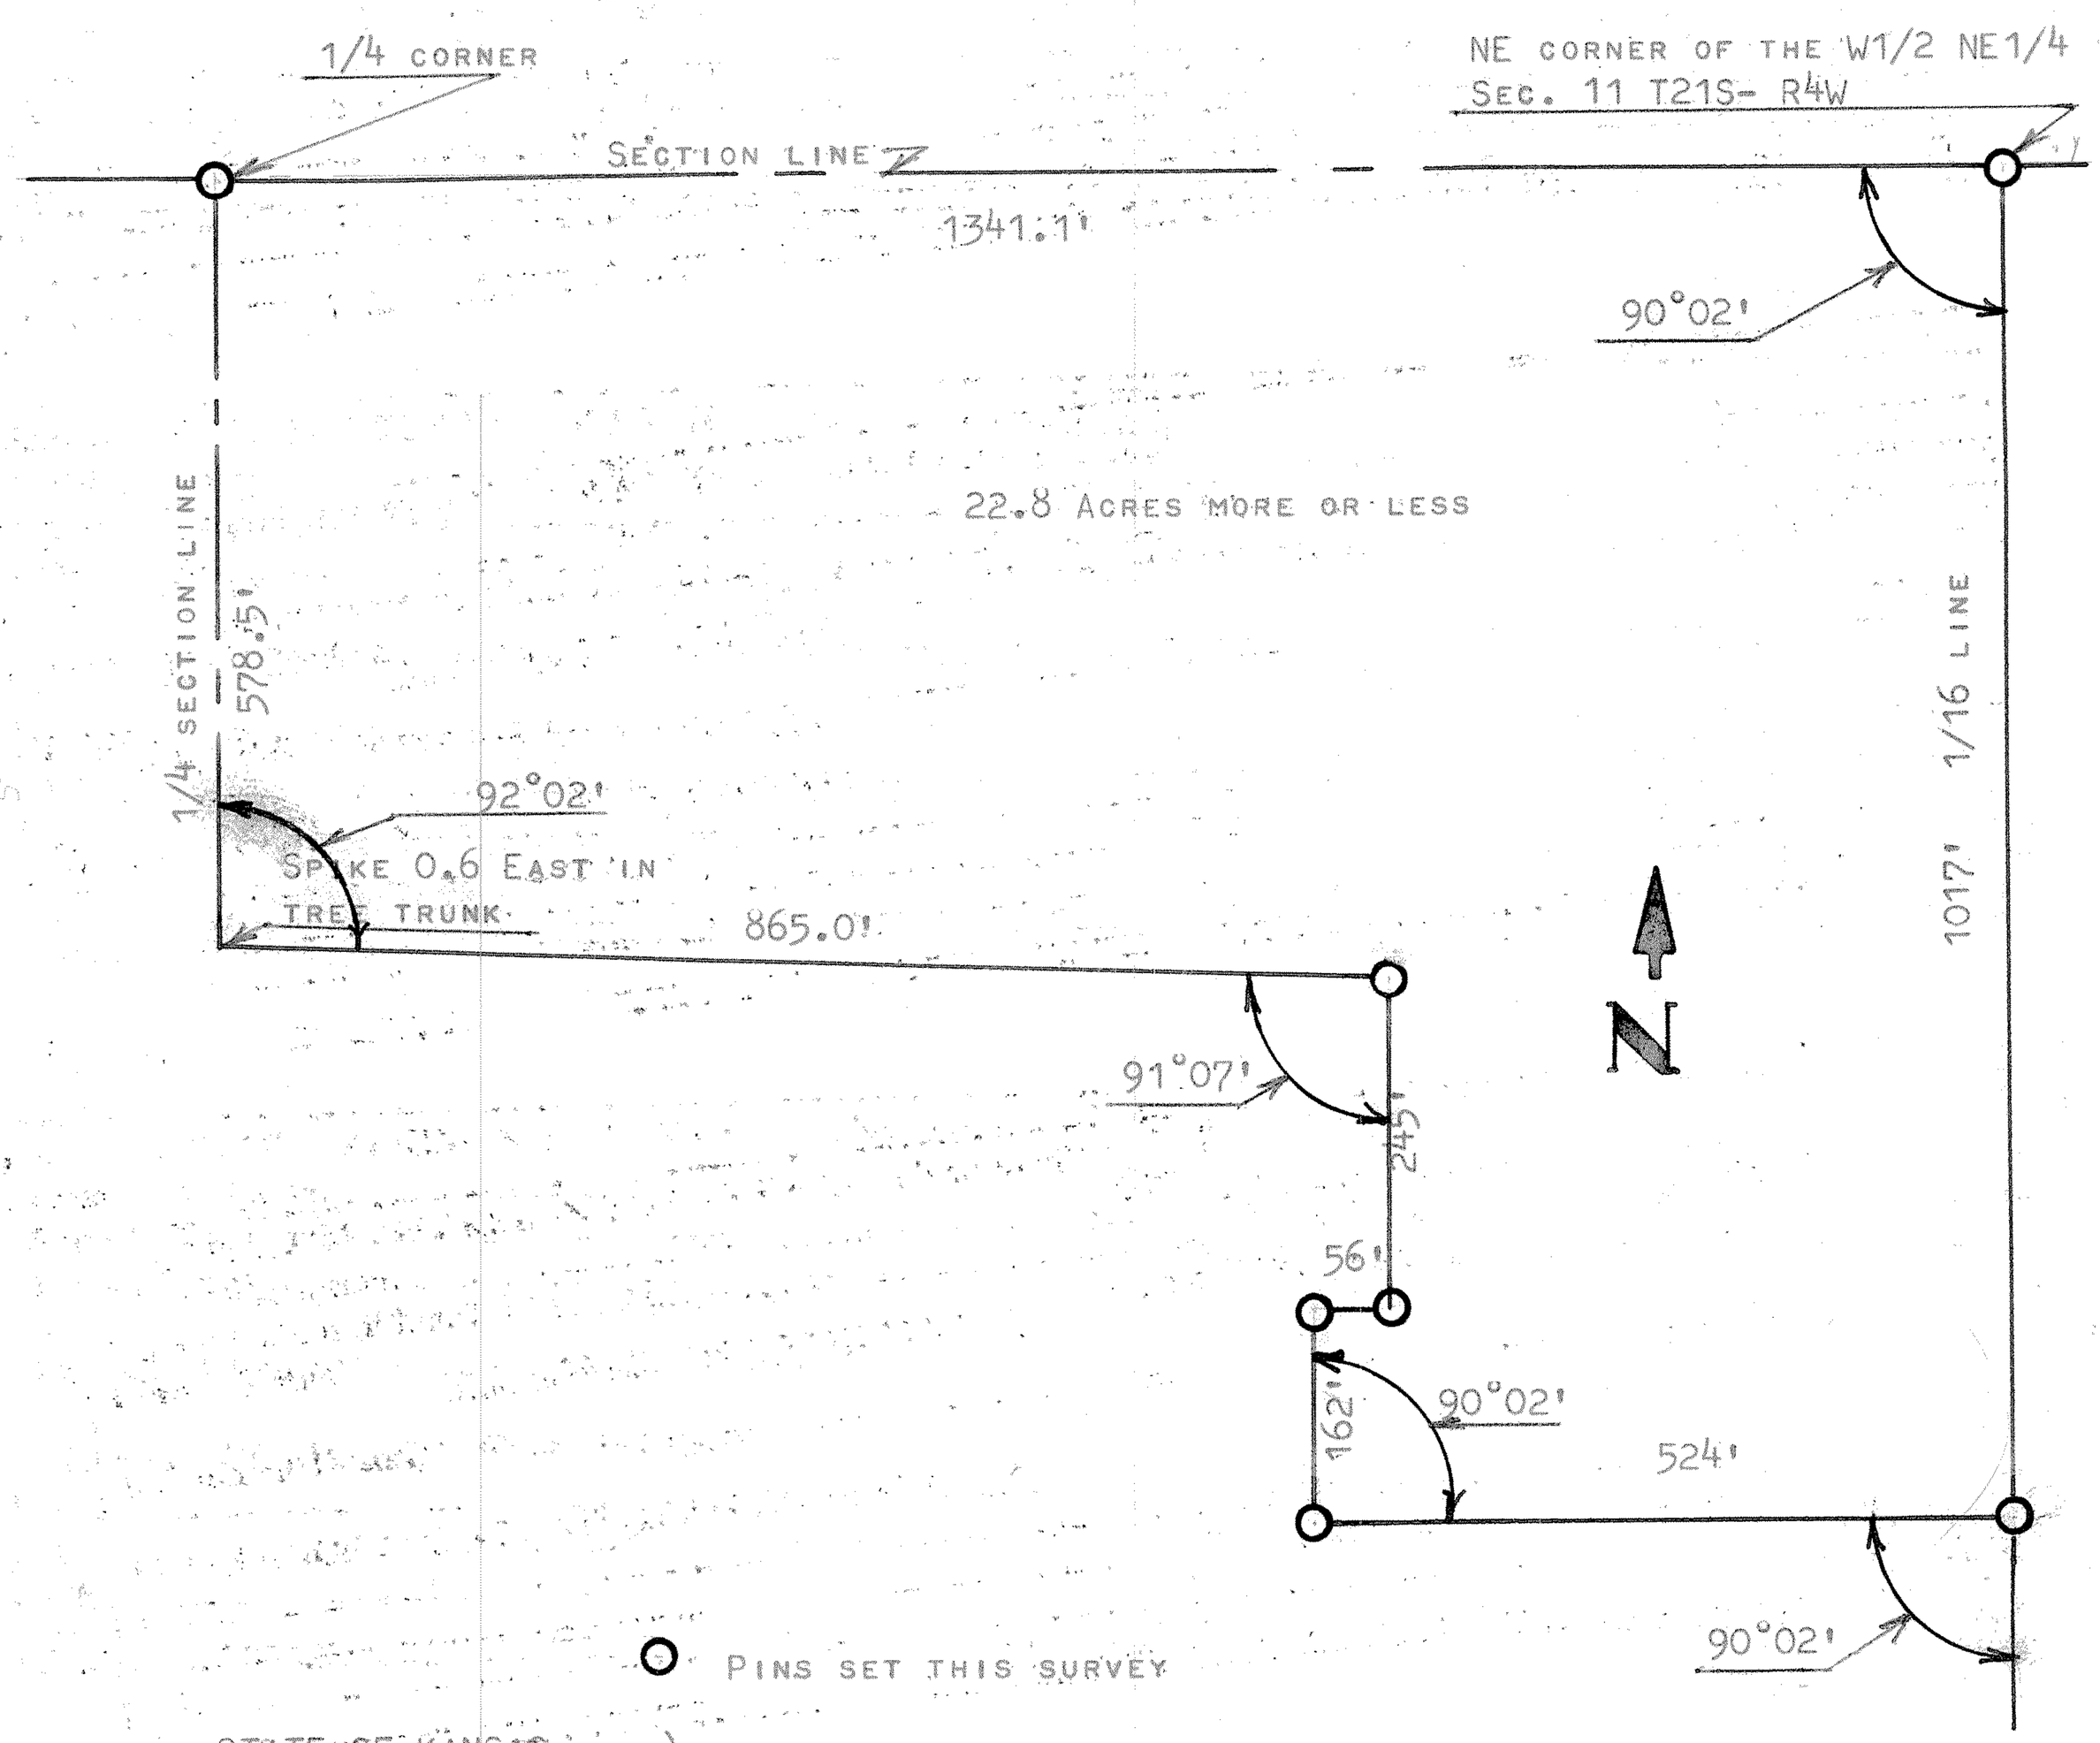

STATE OF KANSAS)
COUNTY OF MCPHERSON) SS

I, FRANCIS RANKIN, PROFESSIONAL ENGINEER OF THE STATE OF KANSAS DO HERBY CERTIFY THAT UNDER MY SUPERVISION A SURVEY WAS MADE IN THE W1/2 NE1/4, SEC 11 T21S-R4W OF THE 6TH P.M. AND DESCRIBED AS FOLLOWS:

BEGINNING AT THE NORTHEAST CORNER OF THE WEST HALF OF THE NORTHEAST QUARTER OF SECTION 11, T21S-R4W; THENCE SOUTH ON 1/16 LINE 1,017.0 FEET; THENCE WEST PARALLEL WITH NORTH SECTION LINE 524.0 FEET; THENCE NORTH PARALLEL WITH 1/16 LINE 162.0 FEET; THENCE EAST 56.0 FEET; THENCE NORTH PARELLEL WITH 1/16 LINE 245.0 FEET; THENCE WEST TO 1/4 SECTION LINE 865.0 FEET TO A POINT 578.5 FEET SOUTH OF NORTH SECTION LINE; THENCE NORTH TO SECTION LINE 578.5 FEET; THENCE EAST ON SECTION LINE 1341.1 FEET TO PLACE OF BEGINNING, SAID TRACT OF LAND CONTAINS 22.8 ACRES MORE OR LESS, AND THAT THE ACCOMPANYING PLAT IS A TRUE EXHIBIT OF SAID SURVEY AS FAR AS IT IS KNOWN TO ME.

SURVEY CALLED FOR BY HARRY LUTY

SIGNED THIS 31 DAY OF MAY, 1966

F. R. RANKIN LICENSED 799 KANSAS

FRANCIS RANKIN
PROFESSIONAL ENGINEER
MCPHERSON, KANSAS

SURVEY NOTES IN BOOK # 2 RANGE 4

MICROFILM