http://www.adultpdf.com
Created by TIFF To PDF trial version, to remove this mark, please register this software.

DURR
Civil Engineering & Surveying

REPORT OF SURVEY
Section 17-21-4

16 W 4th
~~106 E. 15th~~
Hutchinson, Ks. 67501
Phone 316-663-9613

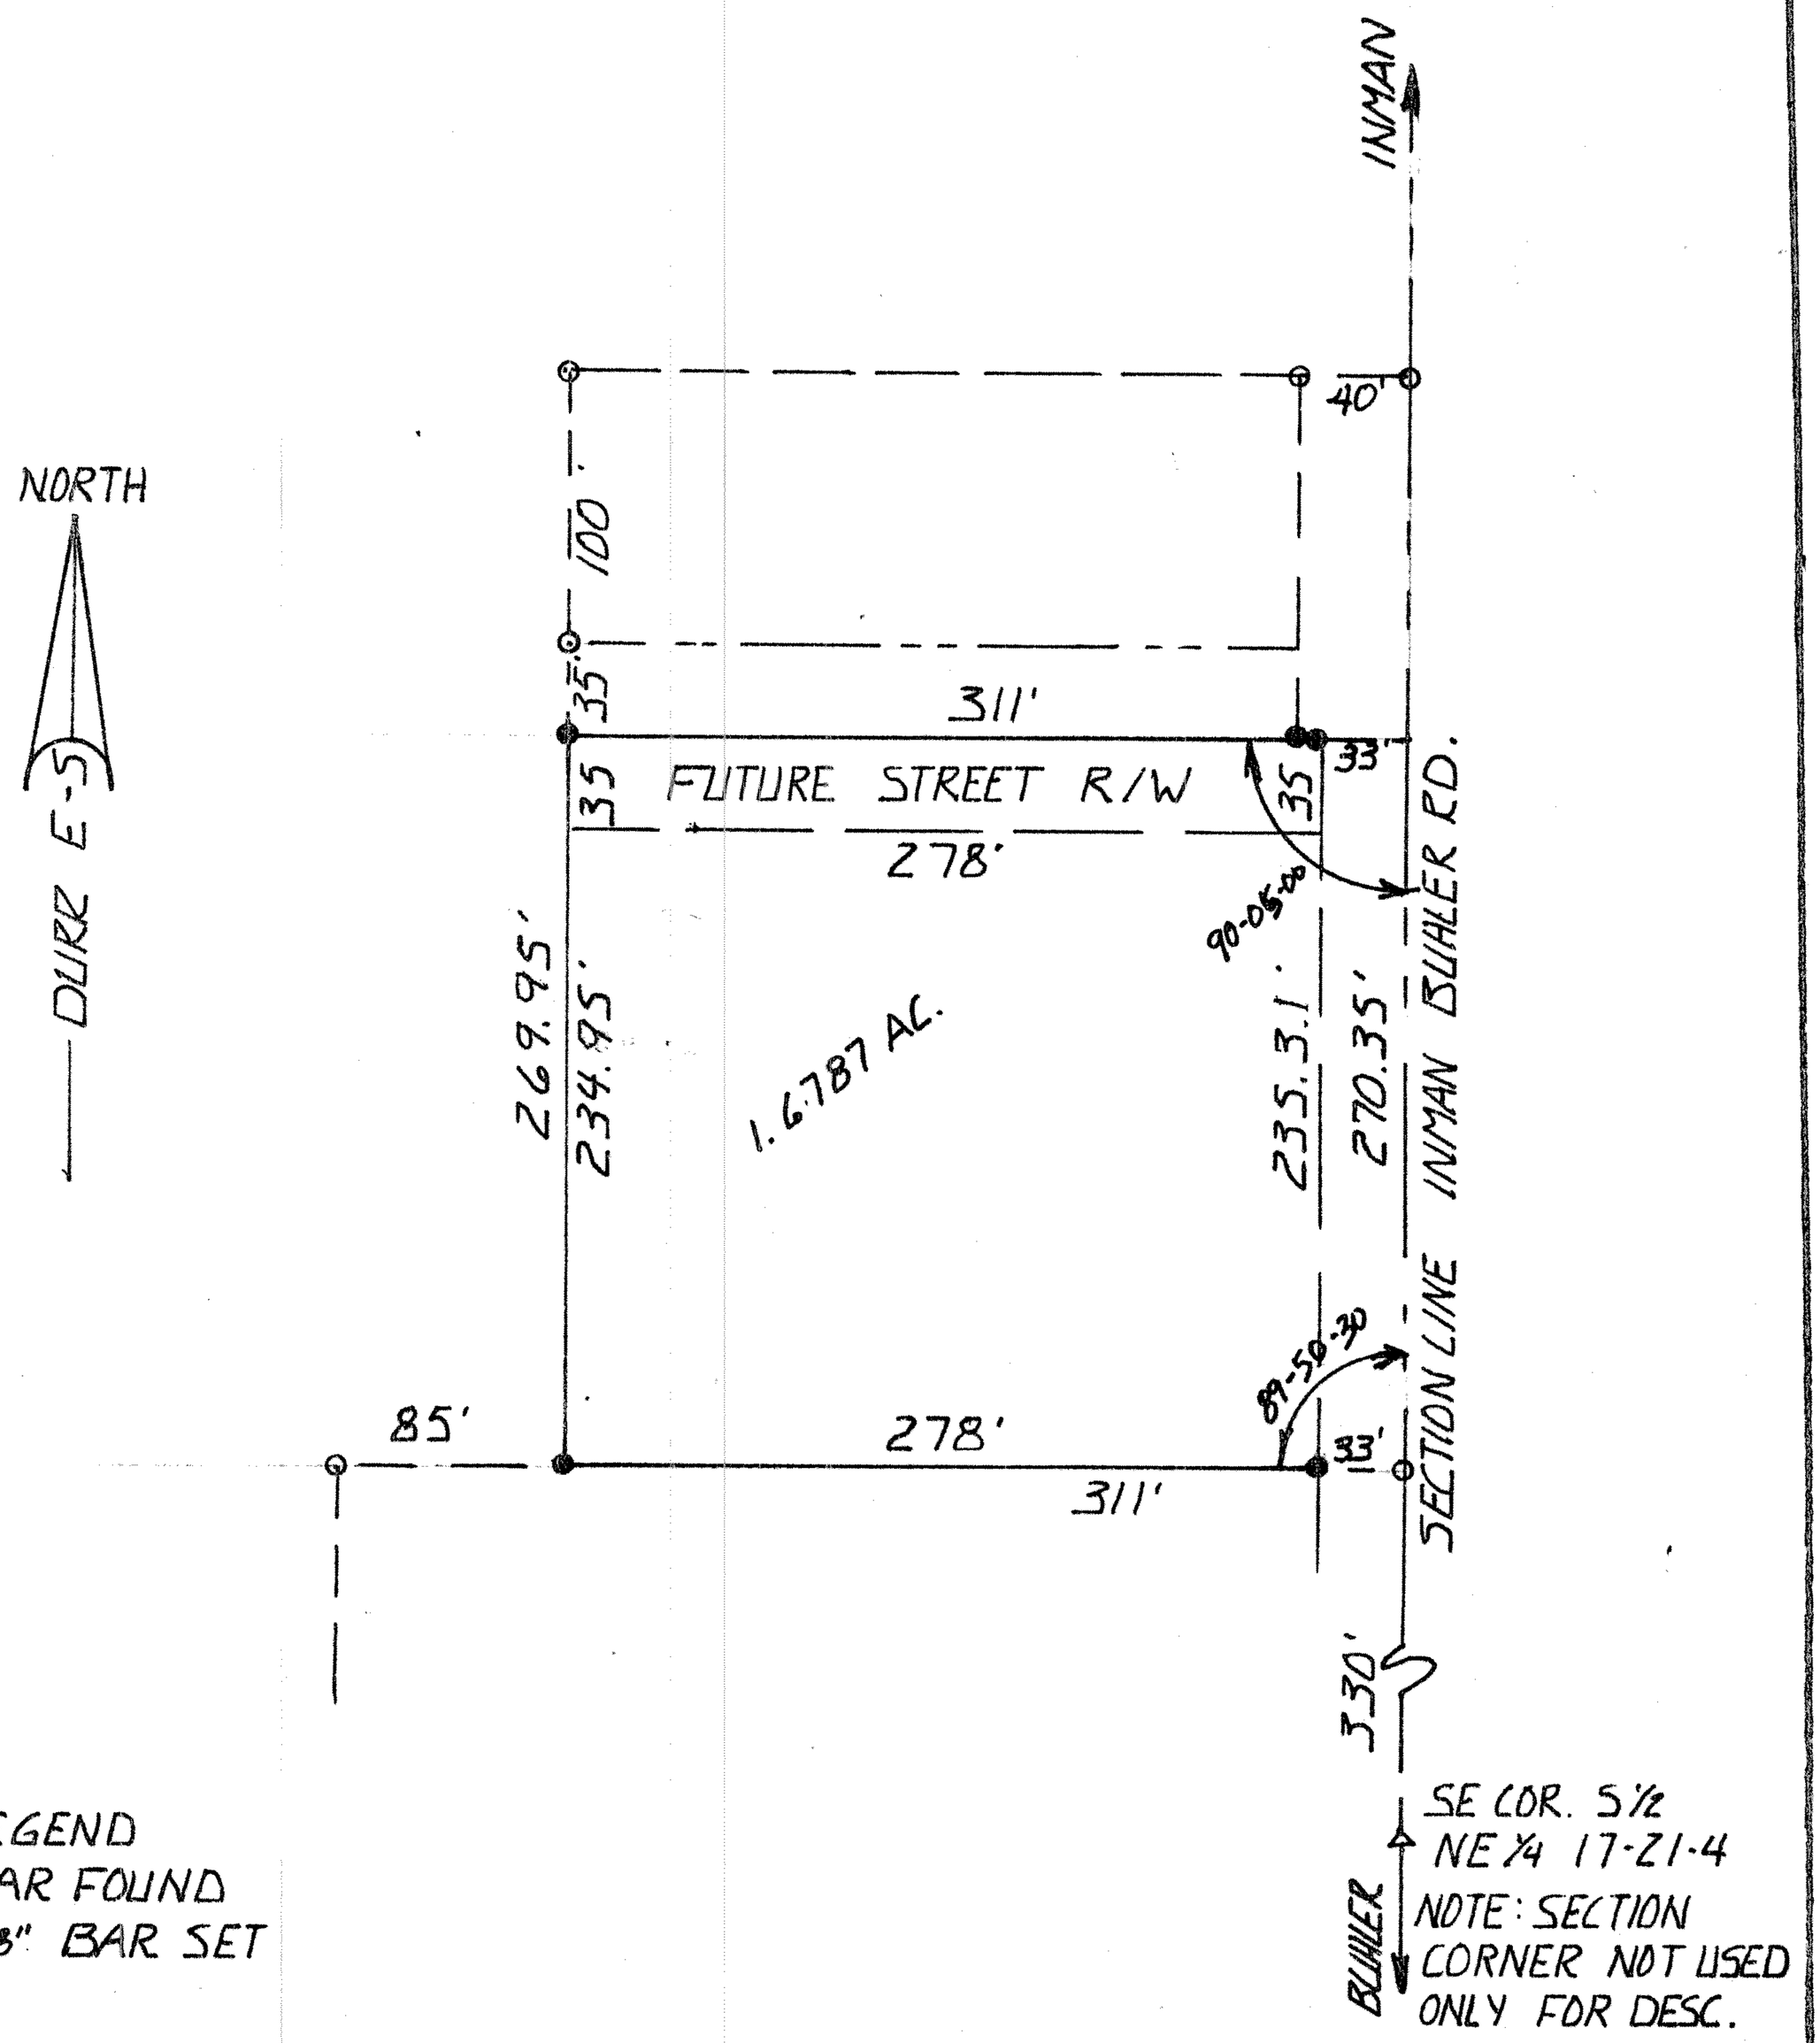

LEGEND
○ BAR FOUND
● 5/8" BAR SET

I, Duncan W. Durr, do hereby certify the above survey to be true and correct as surveyed by me this 25th of January, 1989.

Duncan W Durr
REGISTERED KANSAS LAND SURVEYOR

CLIENT: Otis Friesen

DESCRIPTION: Beginning 330.0 feet North of the SE corner of the S½, NE¼ Section 17, T21S, R4W, McPherson County , Kansas; Thence continuing North 270.35 feet; thence an interior angle of 90°05' right, West, a distance of 311.0 feet; thence South a distance of 269.95 feet; thence an interior angle of 90°05' right, East, a distance of 311.0 feet to the point of beginning. Except the North 35 feet, for future Street Right of Way.
Tract contains 1.6787 acres without future Right of Way.

STATE: Ks COUNTY: McPherson PROJ: 3-89 DATE: 1-25-89