http://www.adultpdf.com
Created by TIFF To PDF trial version, to remove this mark, please register this software.

Part of SE¼. NE¼. Sec. 17. Twp. 21. South, Rng. 4. West. 6th. P. M.

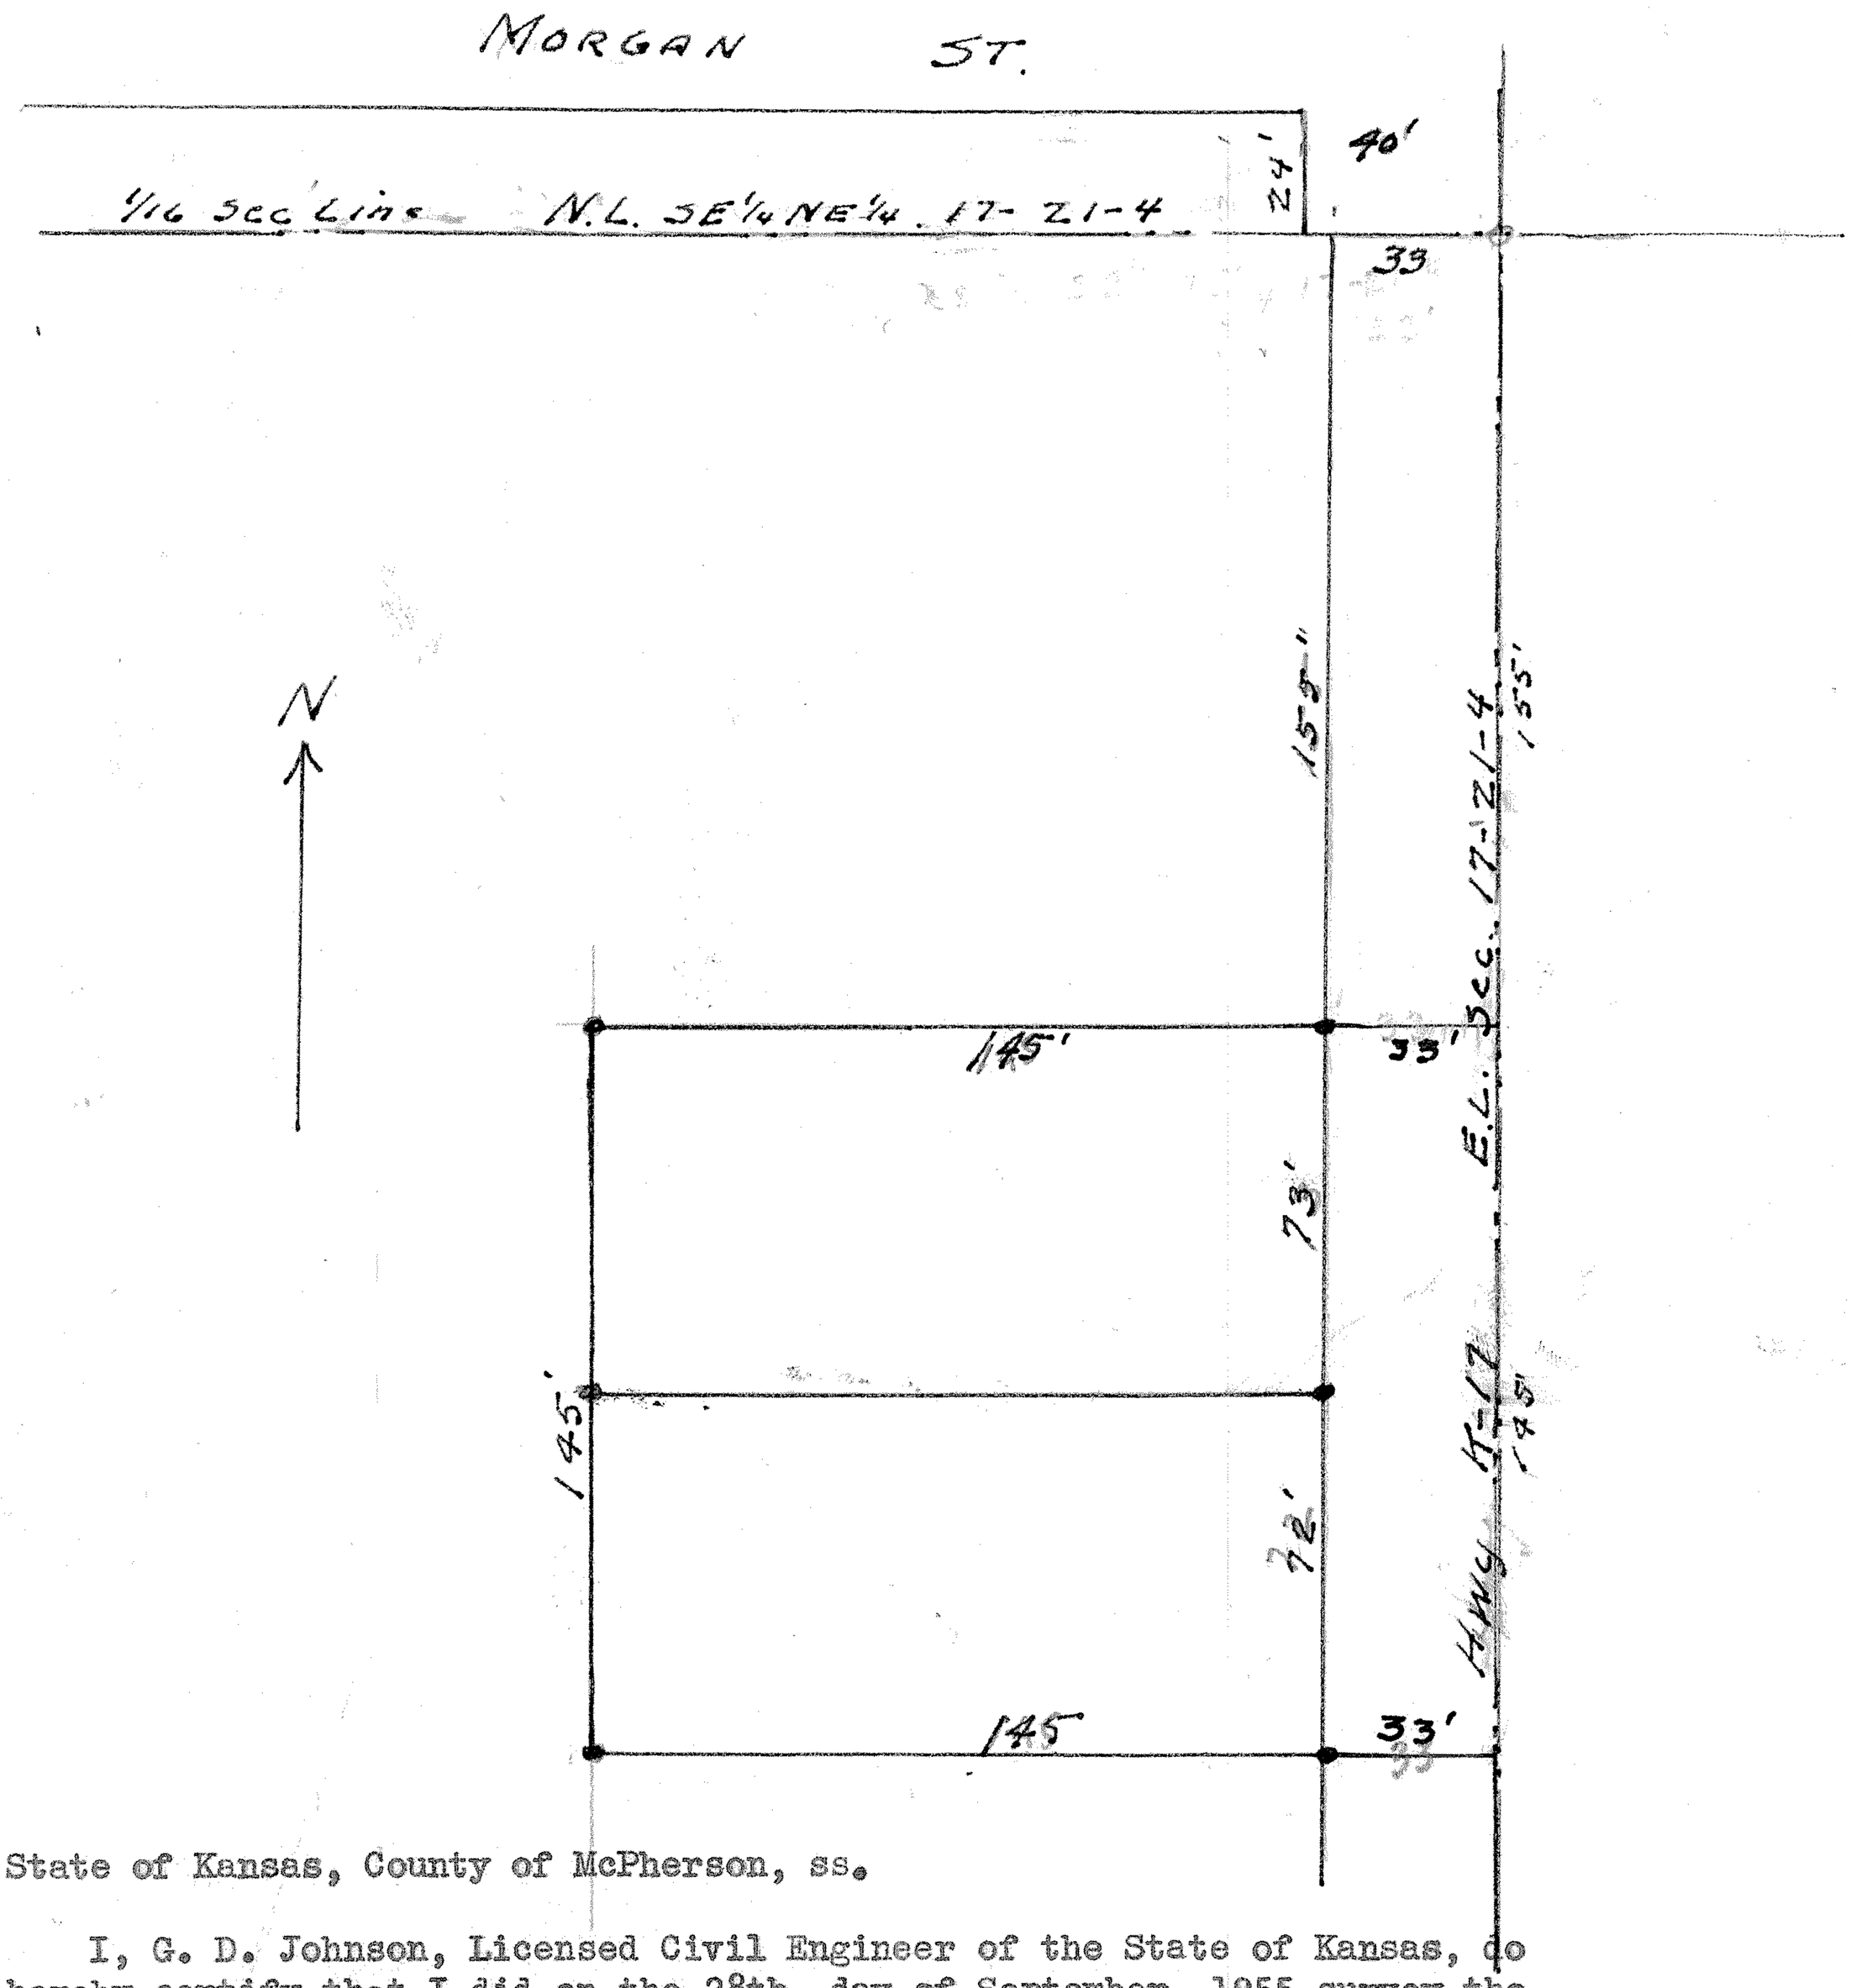


State of Kansas, County of McPherson, ss.

I, G. D. Johnson, Licensed Civil Engineer of the State of Kansas, do hereby certify that I did on the 28th. day of September, 1955 survey the following property. Part of the SE¼. NE¼. Sec. 17. Twp. 21. South, Range 4. West of 6th. P. M. Beginning at a point on section line 155 feet south of the NE. Cor of SE¼. NE¼. Sec. 17., Twp. 21. South, Rng. 4. West of 6th. P. M. thence west 178 feet, thence south 145 feet. thence east 178 feet to Sec. Line, thence north 145 feet to place of beginning.

I also certify that the accompanying plat is a true exhibit of said survey.

G D Johnson
G. D. Johnson.

MICROFILM

G. D. JOHNSON LICENSED 7-1-6 KANSAS PROFESSIONAL ENGINEER