http://www.adultpdf.com
Created by TIFF To PDF trial version, to remove this mark, please register this software.

Part of SE¼.SE¼.SW¼. Sec 17., T.21.S., R.4.W., 6th. P.M.

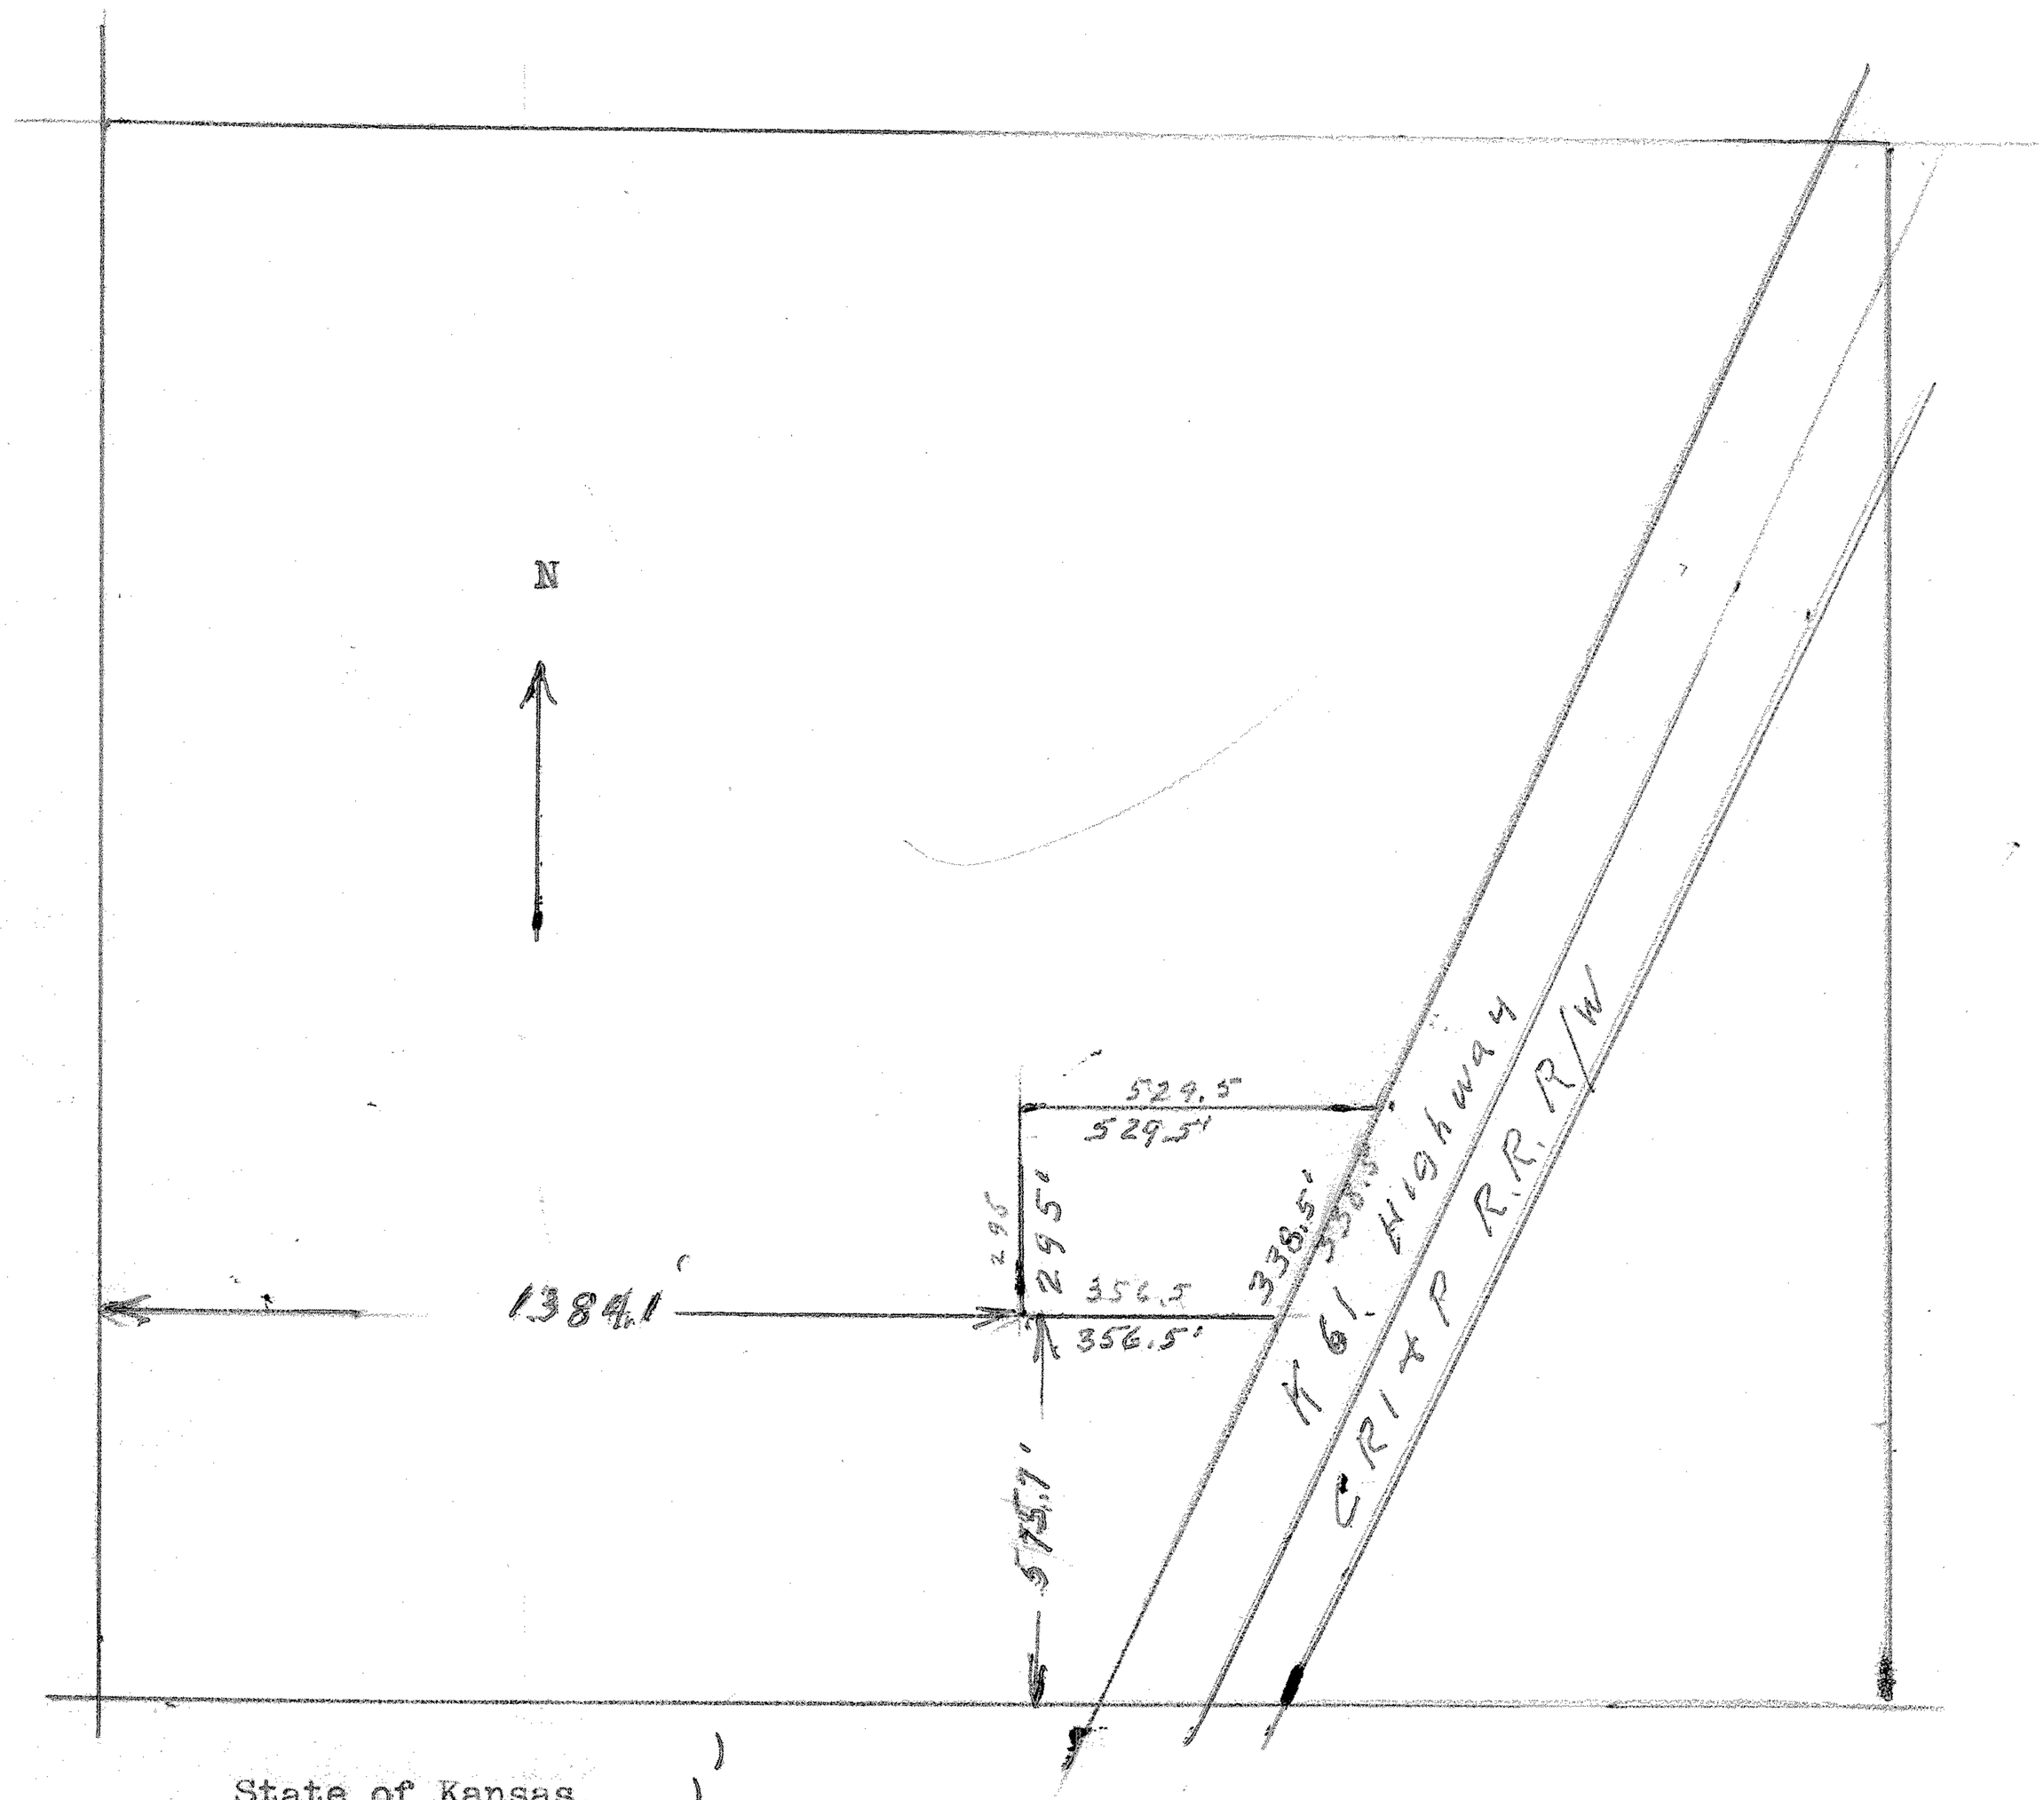

State of Kansas,)
County of McPherson,) SS.

I, G.D.Johnson, Licensed Civil Engineer in the State of Kansas, do hereby certify that I did on the 3rd. of March, 1962 survey the following described part of theSE¼.SE¼. Sec. 17., T.21.S., R.4.W., 6th. P. M. 1384.1feet east and 575.7 feet north of SW. Cor. of said Section 17,thence east 356.5 to westerly line of Highway K 61, thence northeasterly along said line of of said highway 338.5 feet to a point 870.7 north of South line of said Sec. 17, thence west 529.5 feet, thence south 295 feet to the place of beginning.

I also certify that accompanying plat is a true exhibit of said survey.

G. D. Johnson, Engr.

MICROFILM