http://www.adultpdf.com
Created by TIFF To PDF trial version, to remove this mark, please register this software.

SURVEY TRACT OF LAND IN THE
NE1/4 SECTION 17, T21S R4W
MCPHERSON COUNTY, KANSAS

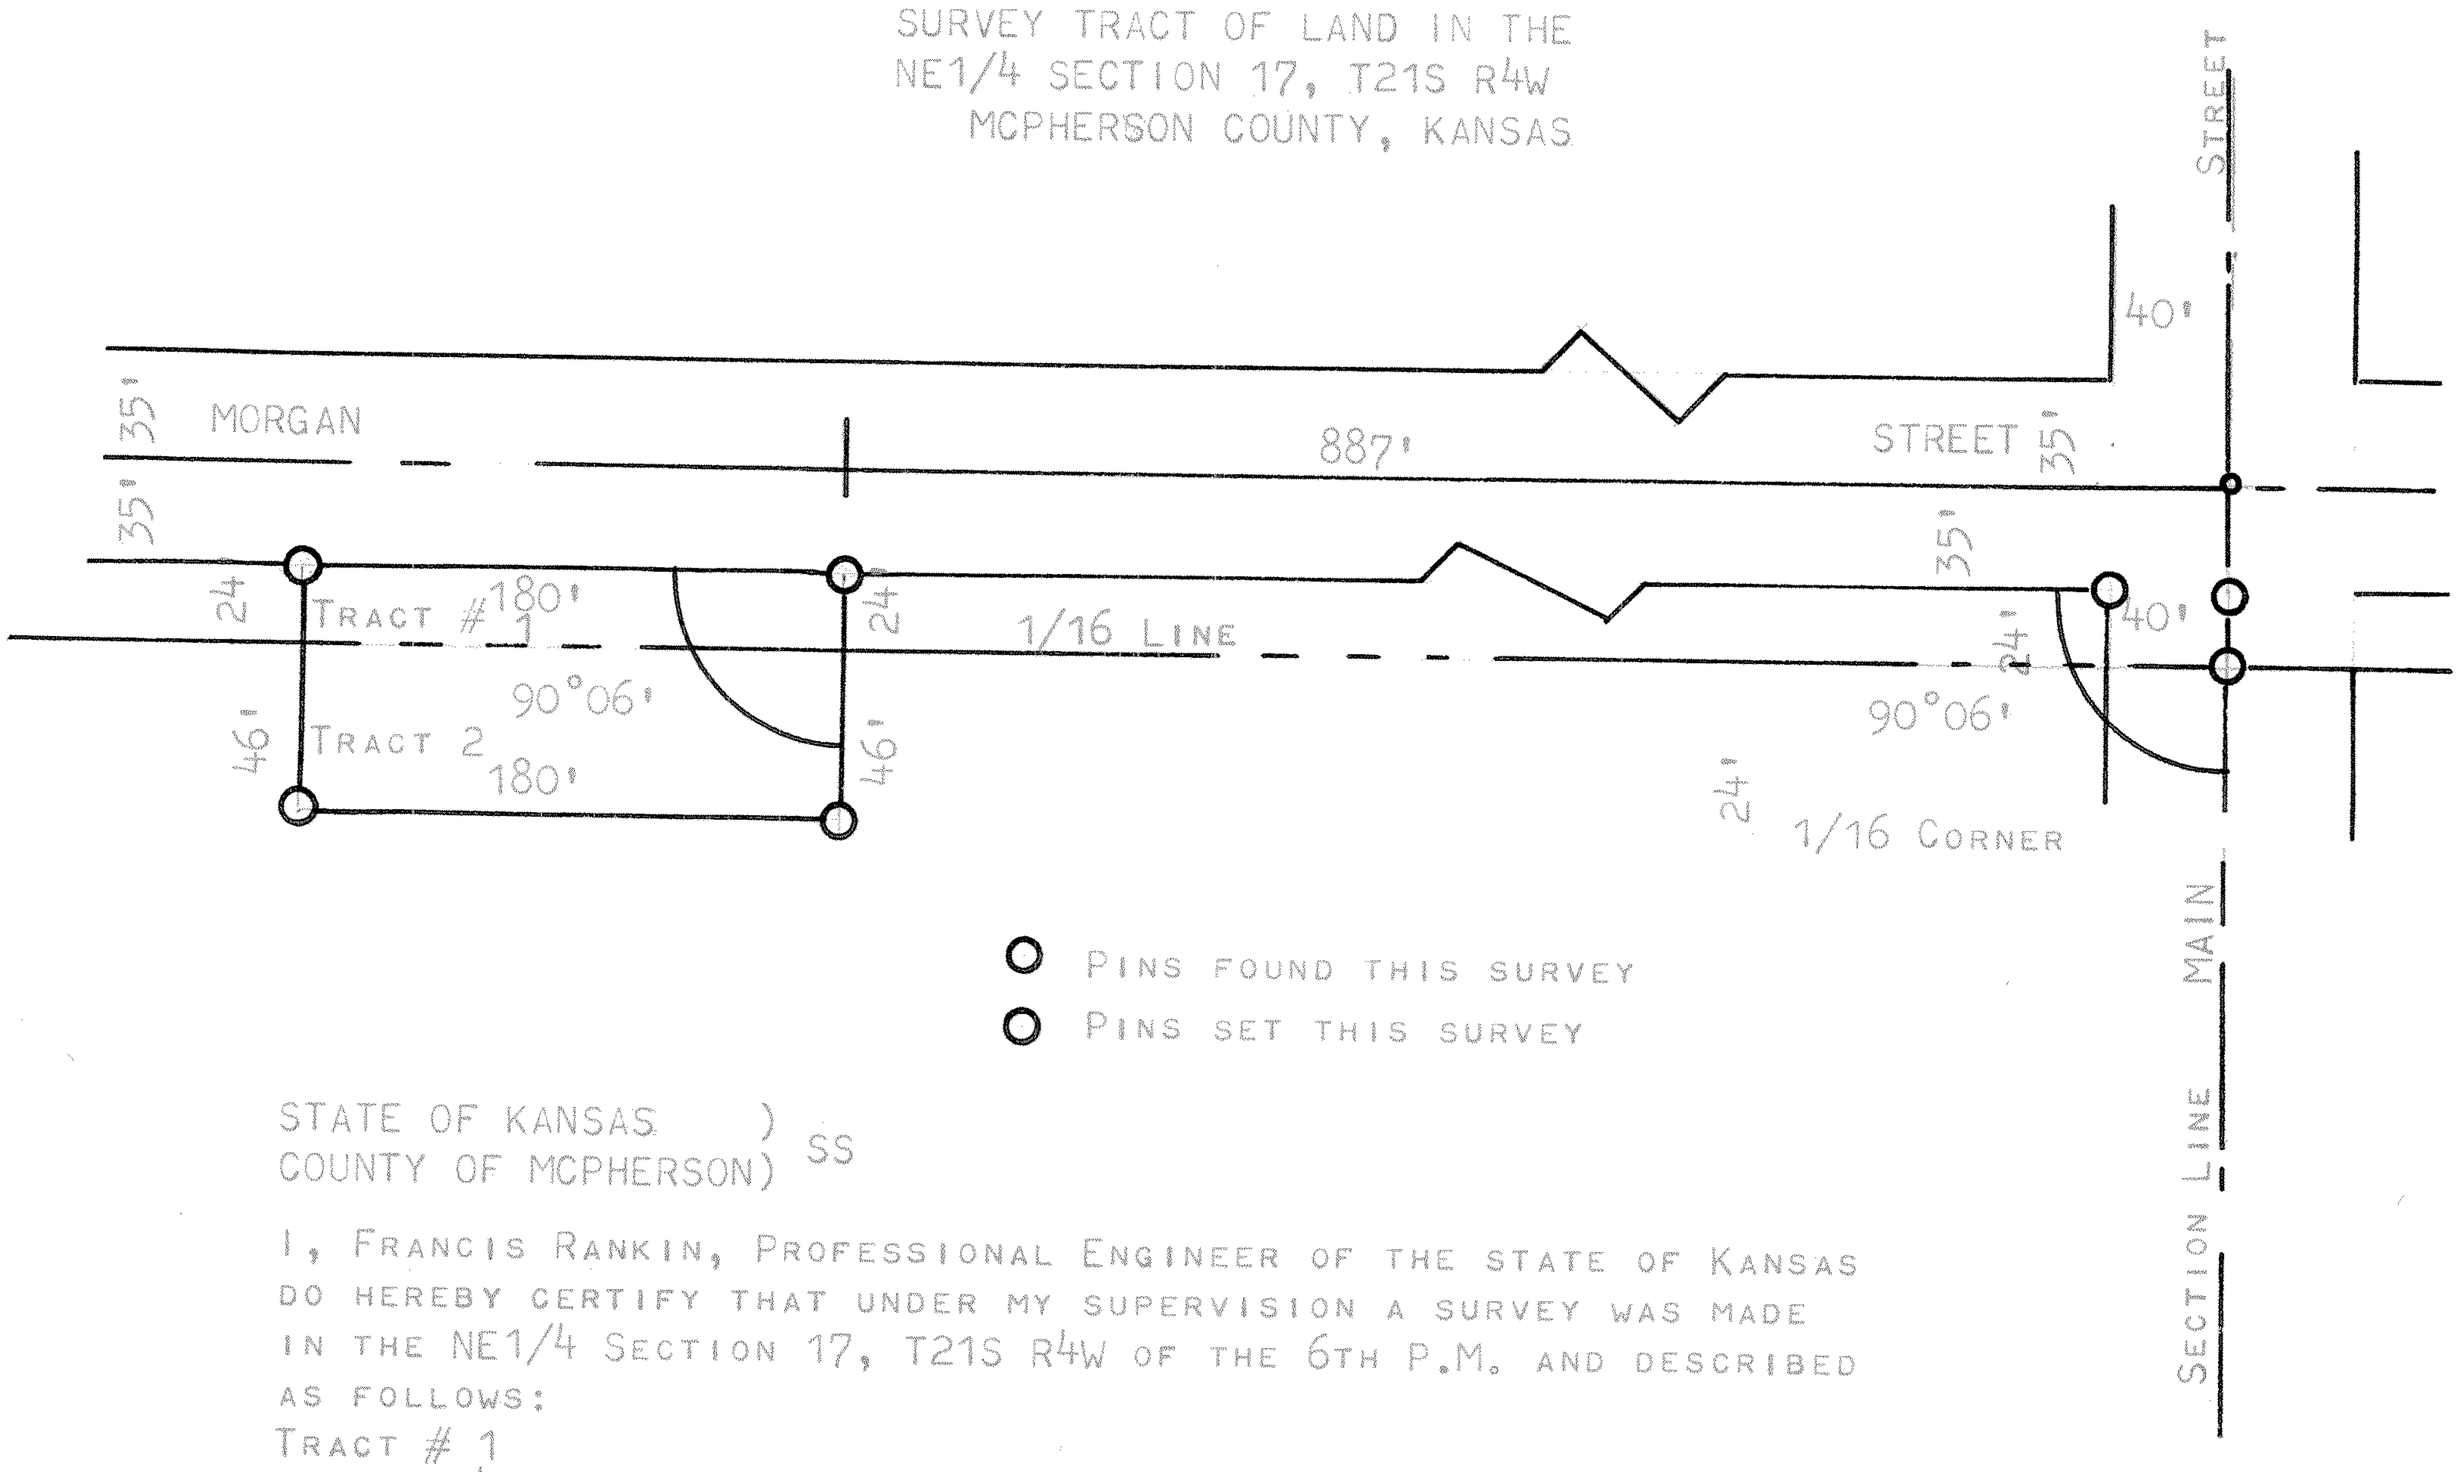

STATE OF KANSAS)
COUNTY OF MCPHERSON) SS

I, FRANCIS RANKIN, PROFESSIONAL ENGINEER OF THE STATE OF KANSAS DO HEREBY CERTIFY THAT UNDER MY SUPERVISION A SURVEY WAS MADE IN THE NE1/4 SECTION 17, T21S R4W OF THE 6TH P.M. AND DESCRIBED AS FOLLOWS:

TRACT # 1

COMMENCING AT THE SOUTHEAST CORNER OF SAID NE1/4 NE1/4 OF SECTION 17, T21S R4W, THENCE NORTH 24 FEET TO SOUTH LINE OF MORGAN STREET IN FRIST ADDITION TO INMAN, THENCE WEST ON THE SAID SOUTH LINE OF MORGAN STREET 887 FEET FOR PLACE OF BEGINNING; THENCE WEST ON THE SAID SOUTH LINE OF MORGAN STREET A DISTANCE OF 180 FEET; THENCE SOUTH 24 FEET; THENCE EAST 180 FEET; THENCE NORTH 24 FEET TO PLACE OF BEGINNING.

TRACT # 2

COMMENCING AT THE NORTHEAST CORNER OF SAID SE1/4 NE1/4 OF SECTION 17, T21S R4W; THENCE SOUTH 46 FEET, THENCE WEST 887 FEET FOR PLACE OF BEGINNING; THENCE WEST 180 FEET, THENCE NORTH 46 FEET TO A POINT WHICH IS 24 FEET SOUTH OF MORGAN STREET, CITY OF INMAN, THENCE EAST 180 FEET; THENCE SOUTH 46 FEET TO PLACE OF BEGINNING.

AND THAT THE ACCOMPANYING PLAT IS A TRUE EXHIBIT OF SAID SURVEY AS FAR AS IT IS KNOWN TO ME.

SURVEY CALLED FOR BY SAM KOEHN

SIGNED THIS 2 DAY OF AUGUST, 1967

FRANCIS RANKIN
PROFESSIONAL ENGINEER
MCPHERSON, KANSAS

F.R. RANKIN
LICENSED
799
KANSAS
PROFESSIONAL ENGINEER

MICROFILM