http://www.adultpdf.com
Created by TIFF To PDF trial version, to remove this mark, please register this software.

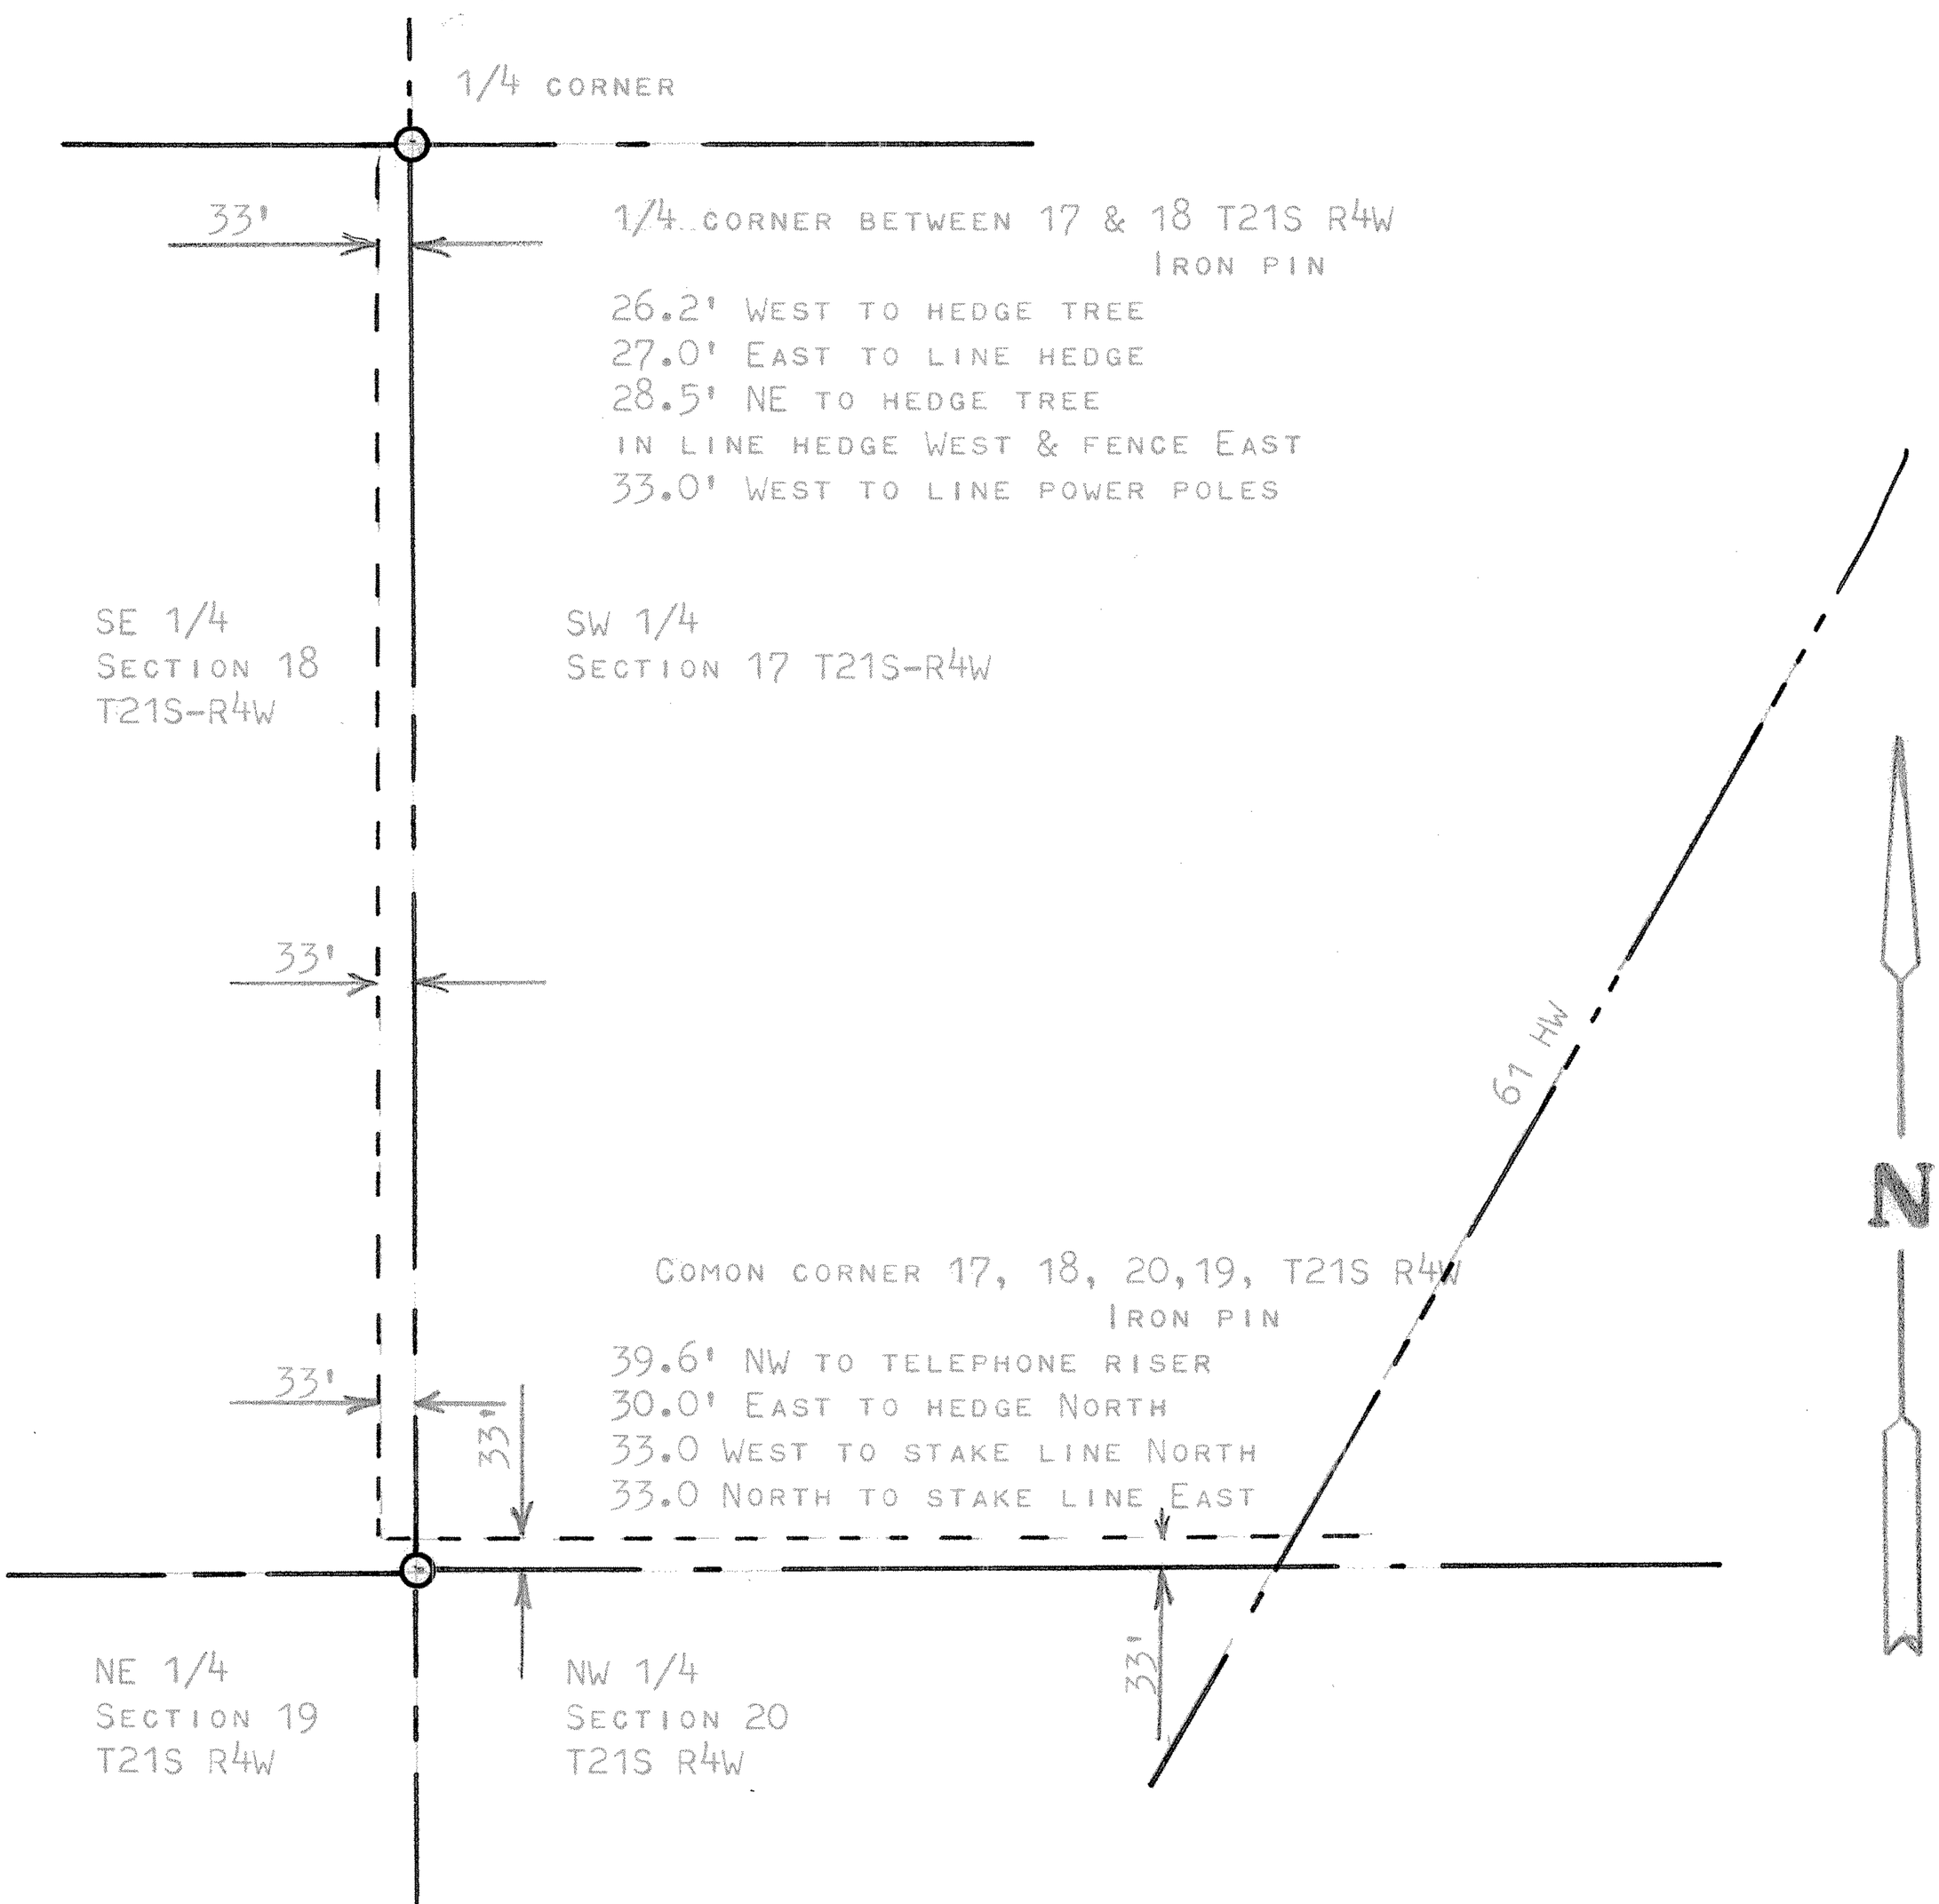

STATE OF KANSAS)
COUNTY OF MCPHERSON) SS

I, FRANCIS RANKIN, PROFESSIONAL ENGINEER OF THE STATE OF KANSAS DO HERBY CERTIFY THAT UNDER MY SUPERVISION A SURVEY WAS MADE TO DETERMINE THE RIGHT-OF-WAY, (STAKE AT 33 FEET FROM SECTION LINES) BETWEEN THE SE 1/4 OF SECTION 18 AND THE SW 1/4 SECTION 17 T21S R4W, AND BETWEEN THE SW 1/4 SECTION 17 AND THE NW 1/4 SECTION 20, T21S R4W, AND THAT THE ACCOMPANYING PLAT IS A TRUE EXHIBIT OF SAID SURVEY AS FAR AS IT IS KNOWN TO ME.

SURVEY CALLED FOR BY KANSAS POWER AND LIGHT, HUTCHINSON, KS.

FRANCIS RANKIN
PROFESSIONAL ENGINEER
McPHERSON, KANSAS

F. R. RANKIN
LICENSED
799
KANSAS
PROFESSIONAL ENGINEER

MICROFILM