http://www.adultpdf.com
Created by TIFF To PDF trial version, to remove this mark, please register this software.

SURVEY OF A TRACT OF LAND
IN THE SW 1/4, SECTION 19, T21S, R4W
MC PHERSON, KANSAS

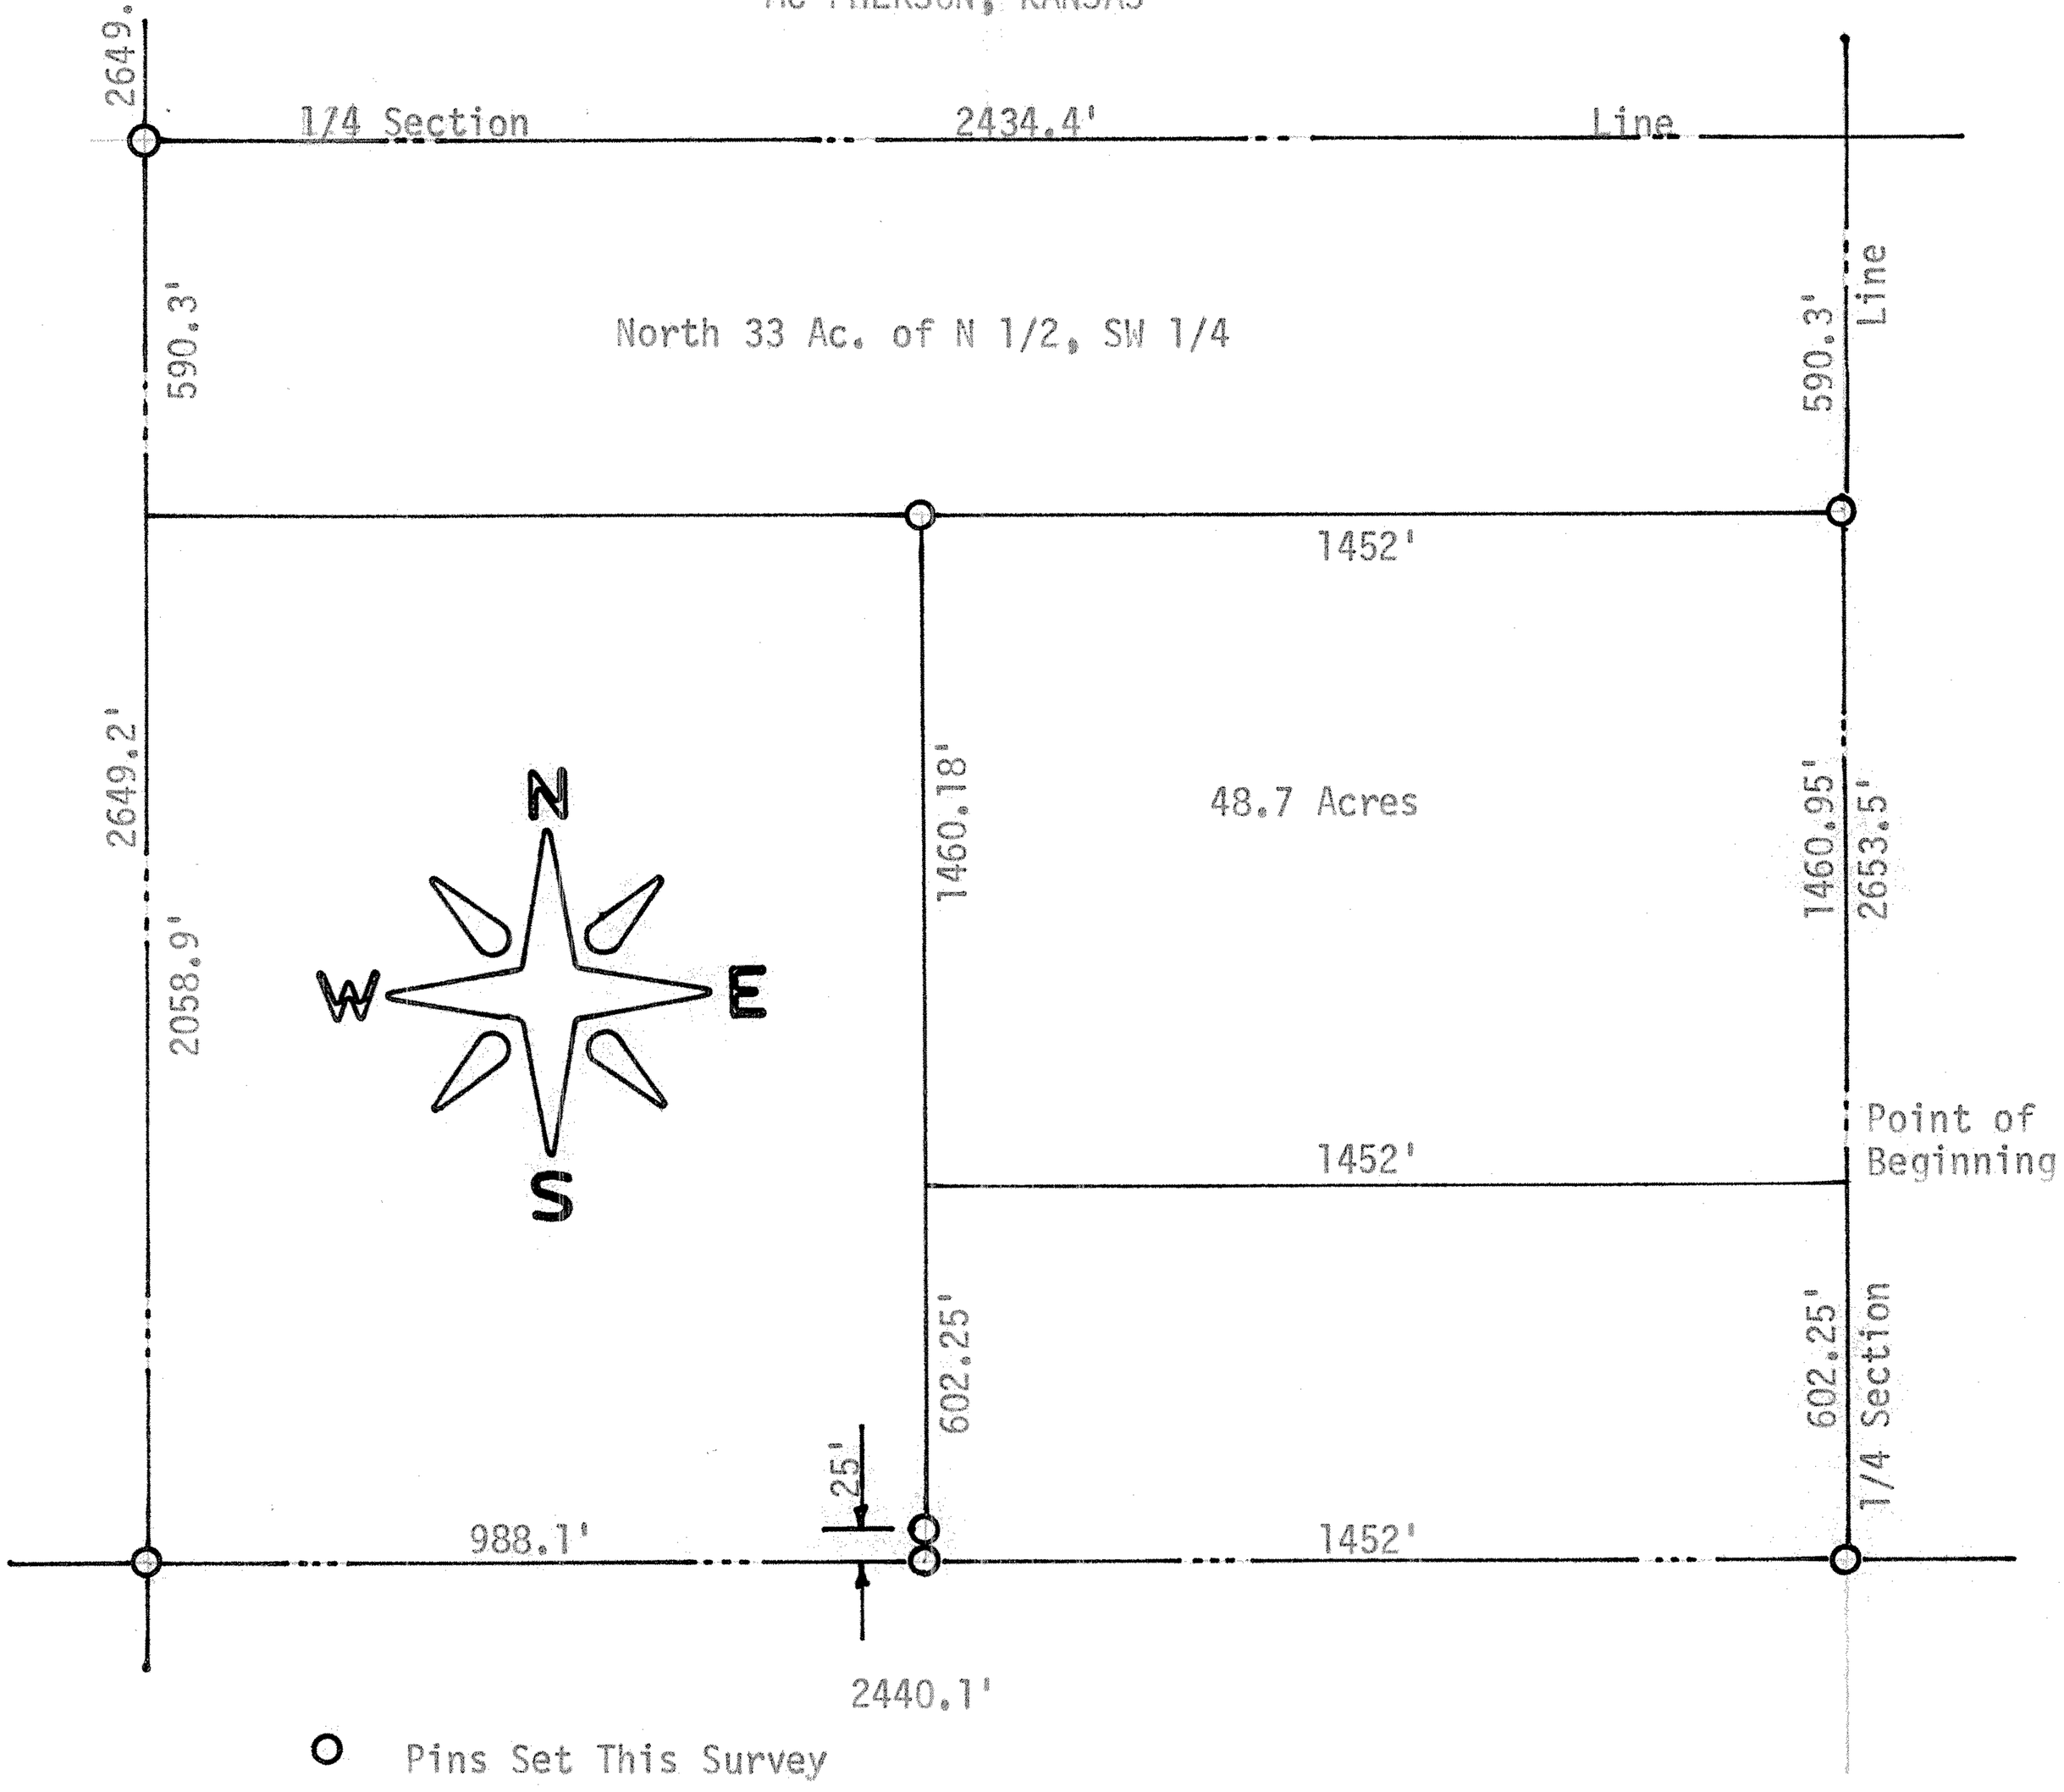

State of Kansas)
County of McPherson) SS

I, F. R. Rankin, County Engineer of McPherson, Kansas, do hereby certify that under my supervision a survey was made in the SW 1/4 Section 19, T21S, R4W of the 6th P.M. and described as follows:

Commencing at the SE corner of said SW 1/4; thence North on said 1/4 Section Line 602.25 feet to a place of beginning; thence West 1452 feet, parallel with the South line of said section; thence North 1460.18 feet; thence East 1452 feet to the East line of said SW 1/4; thence South 1460.95 feet to the place of beginning. The land herein described contains 48.7 acres more or less and the above plat is a true exhibit of said survey as far as it is known to me.

Survey requested by Leonard Peters

Signed this 30 day of November, 1972

F. R. Rankin, P. E.
County Engineer
McPherson, Kansas

F. R. RANKIN LICENSED 799 KANSAS PROFESSIONAL ENGINEER

MICROFILM