http://www.adultpdf.com
Created by TIFF To PDF trial version, to remove this mark, please register this software.

SURVEY OF A TRACT OF LAND
IN THE NW1/4,NW1/4 SECTION 21,
T21S, R4W, MC PHERSON COUNTY, KANSAS

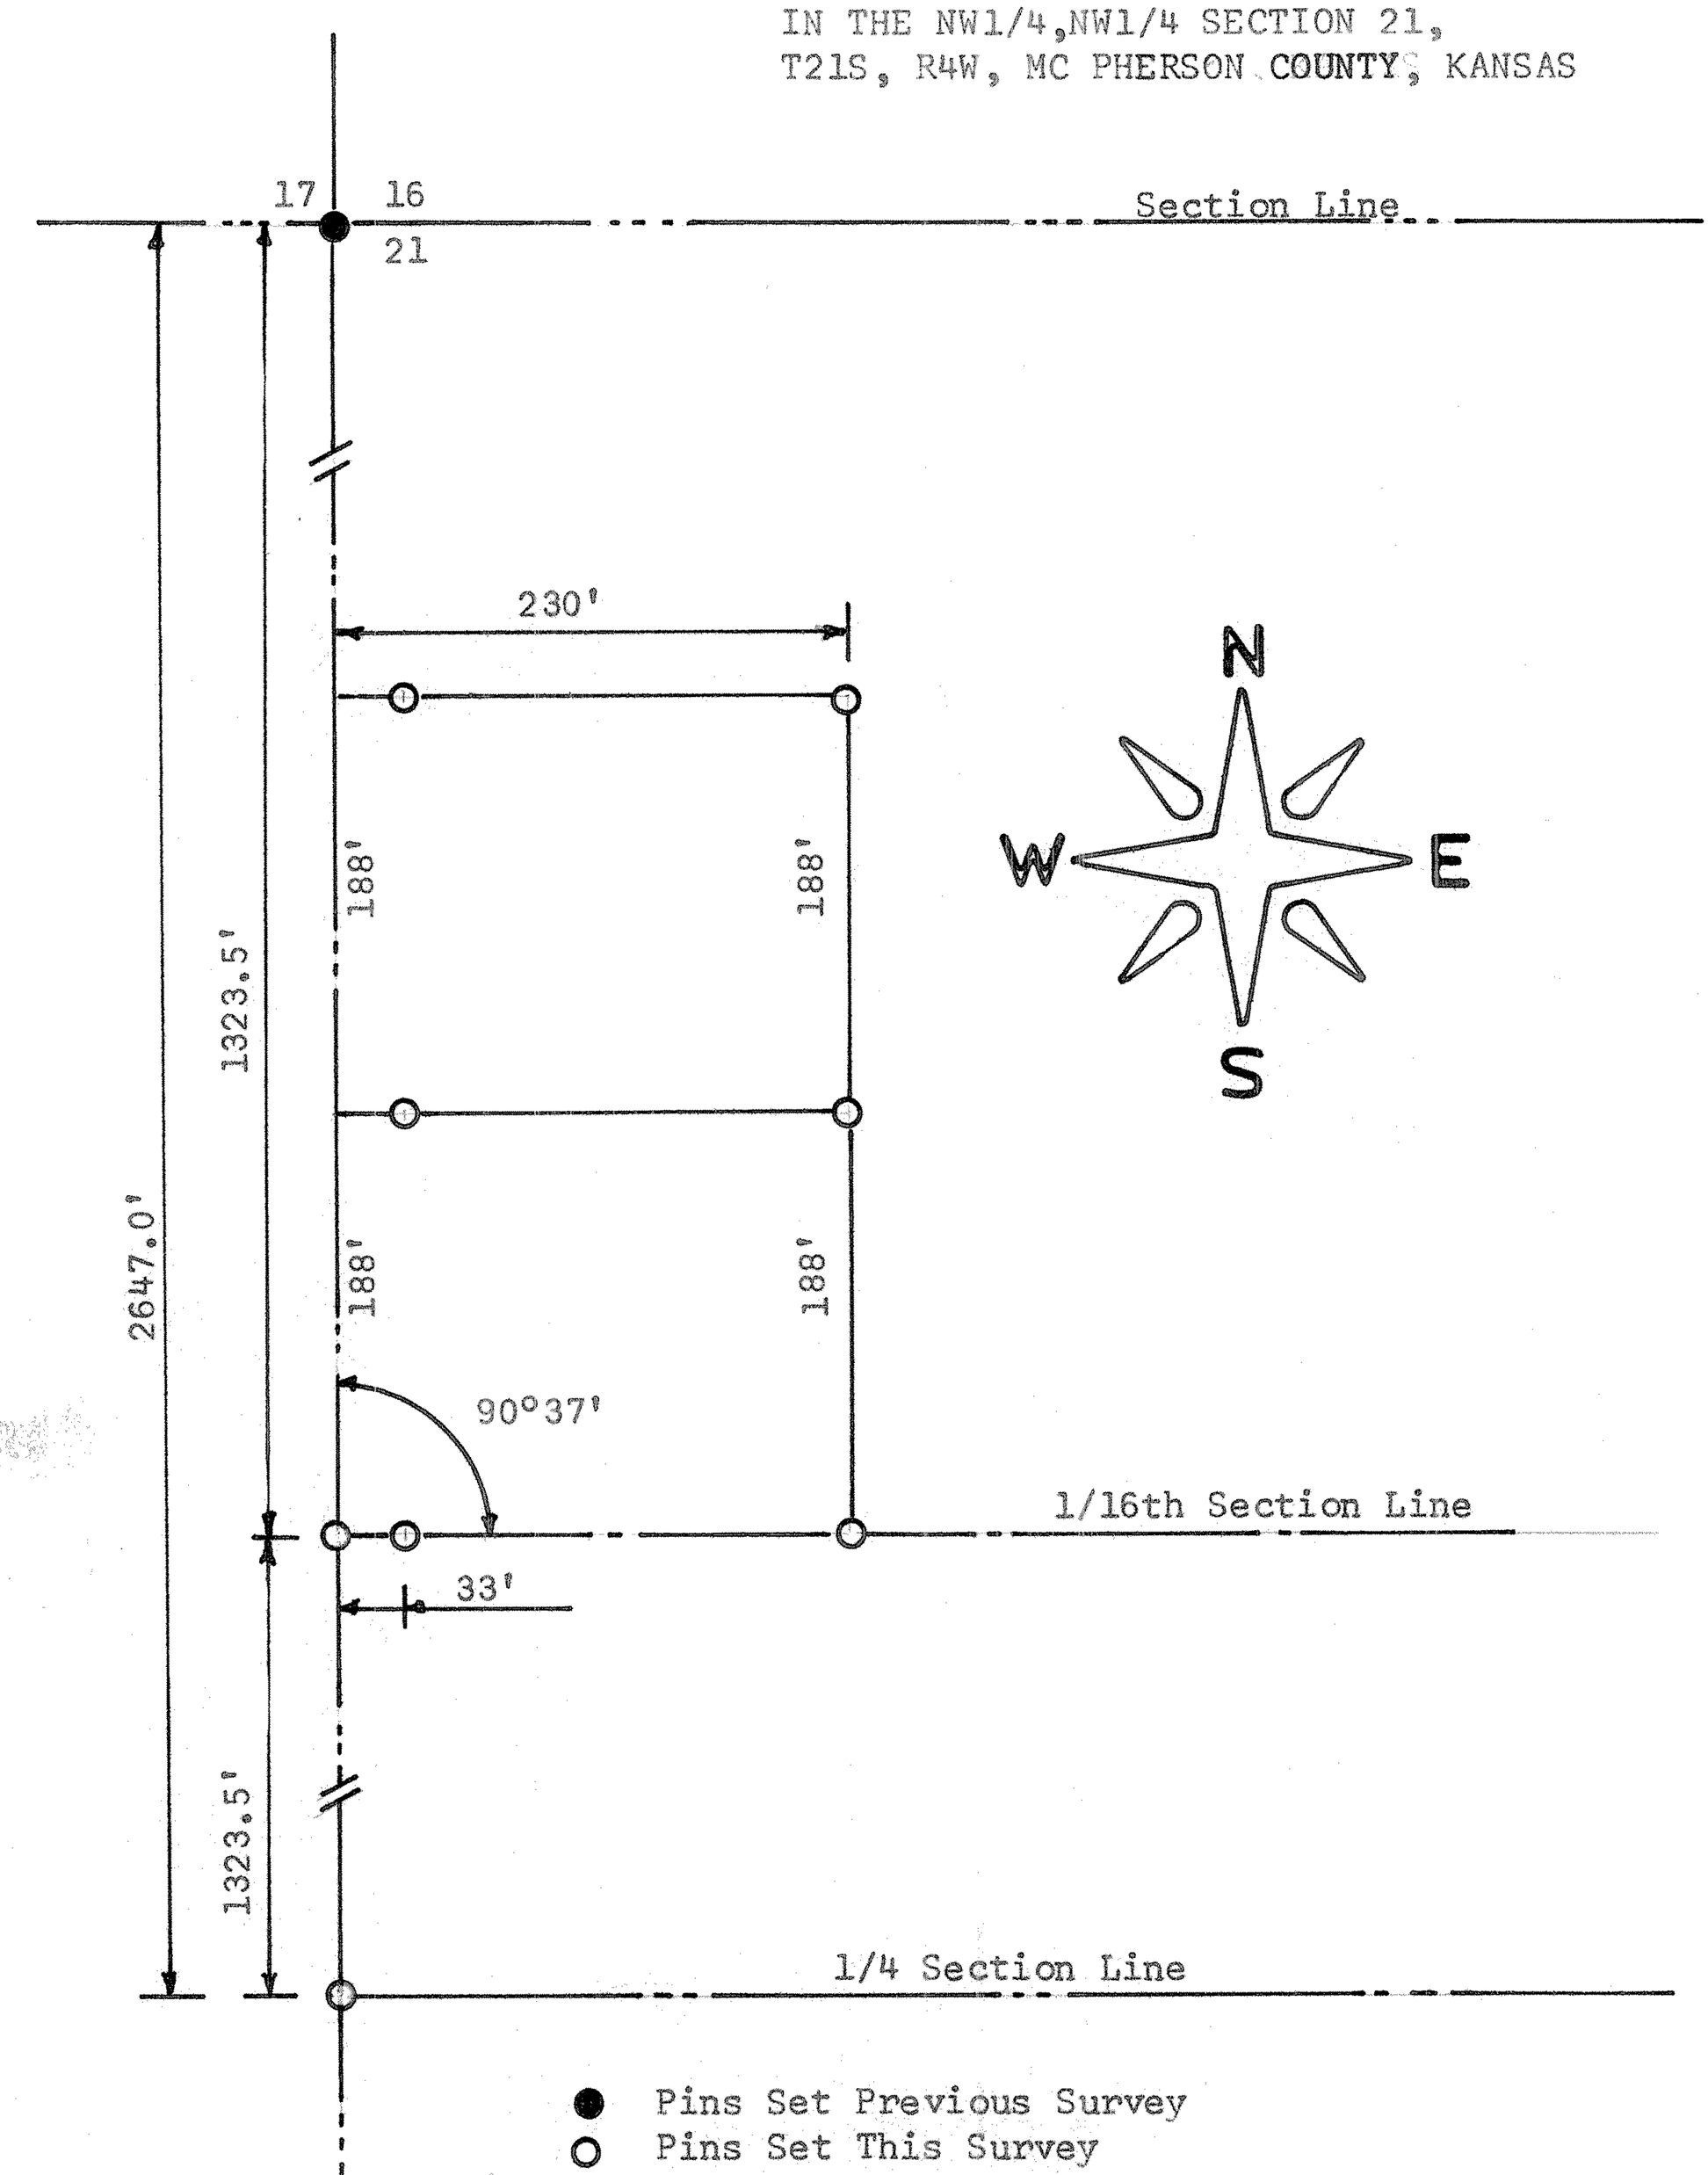

State of Kansas)
County of McPherson) SS

I, F. R. Rankin, County Engineer of McPherson, Kansas, do hereby certify that under my supervision a survey was made of a tract of land in the NW1/4, NW1/4 of Section 21, T21S, R4W of the 6th P.M. and described as follows:

Beginning at the SW corner of the NW 1/4, NW 1/4 of said Section 21; thence East 230 feet on said 1/16th line; thence North 376 feet; thence West 230 feet to the West line of said Section 21; thence South 376 feet to the point of beginning. Said tract contains 2.0 acres more or less and that the above plat is a true exhibit of said survey as far as it is known to me.

Survey called for by Clarence Kliewer

Signed this 31 day of Nvember, 1969

F. R. Rankin
County Engineer
McPherson, Kansas

F. R. RANKIN LICENSED 799 KANSAS PROFESSIONAL ENGINEER

MICROFILM