http://www.adultpdf.com
Created by TIFF To PDF trial version, to remove this mark, please register this software.

A SURVEY OF A TRACT OF LAND IN THE NE1/4, SECTION 30, T21S, R4W MCPHERSON COUNTY, KANSAS

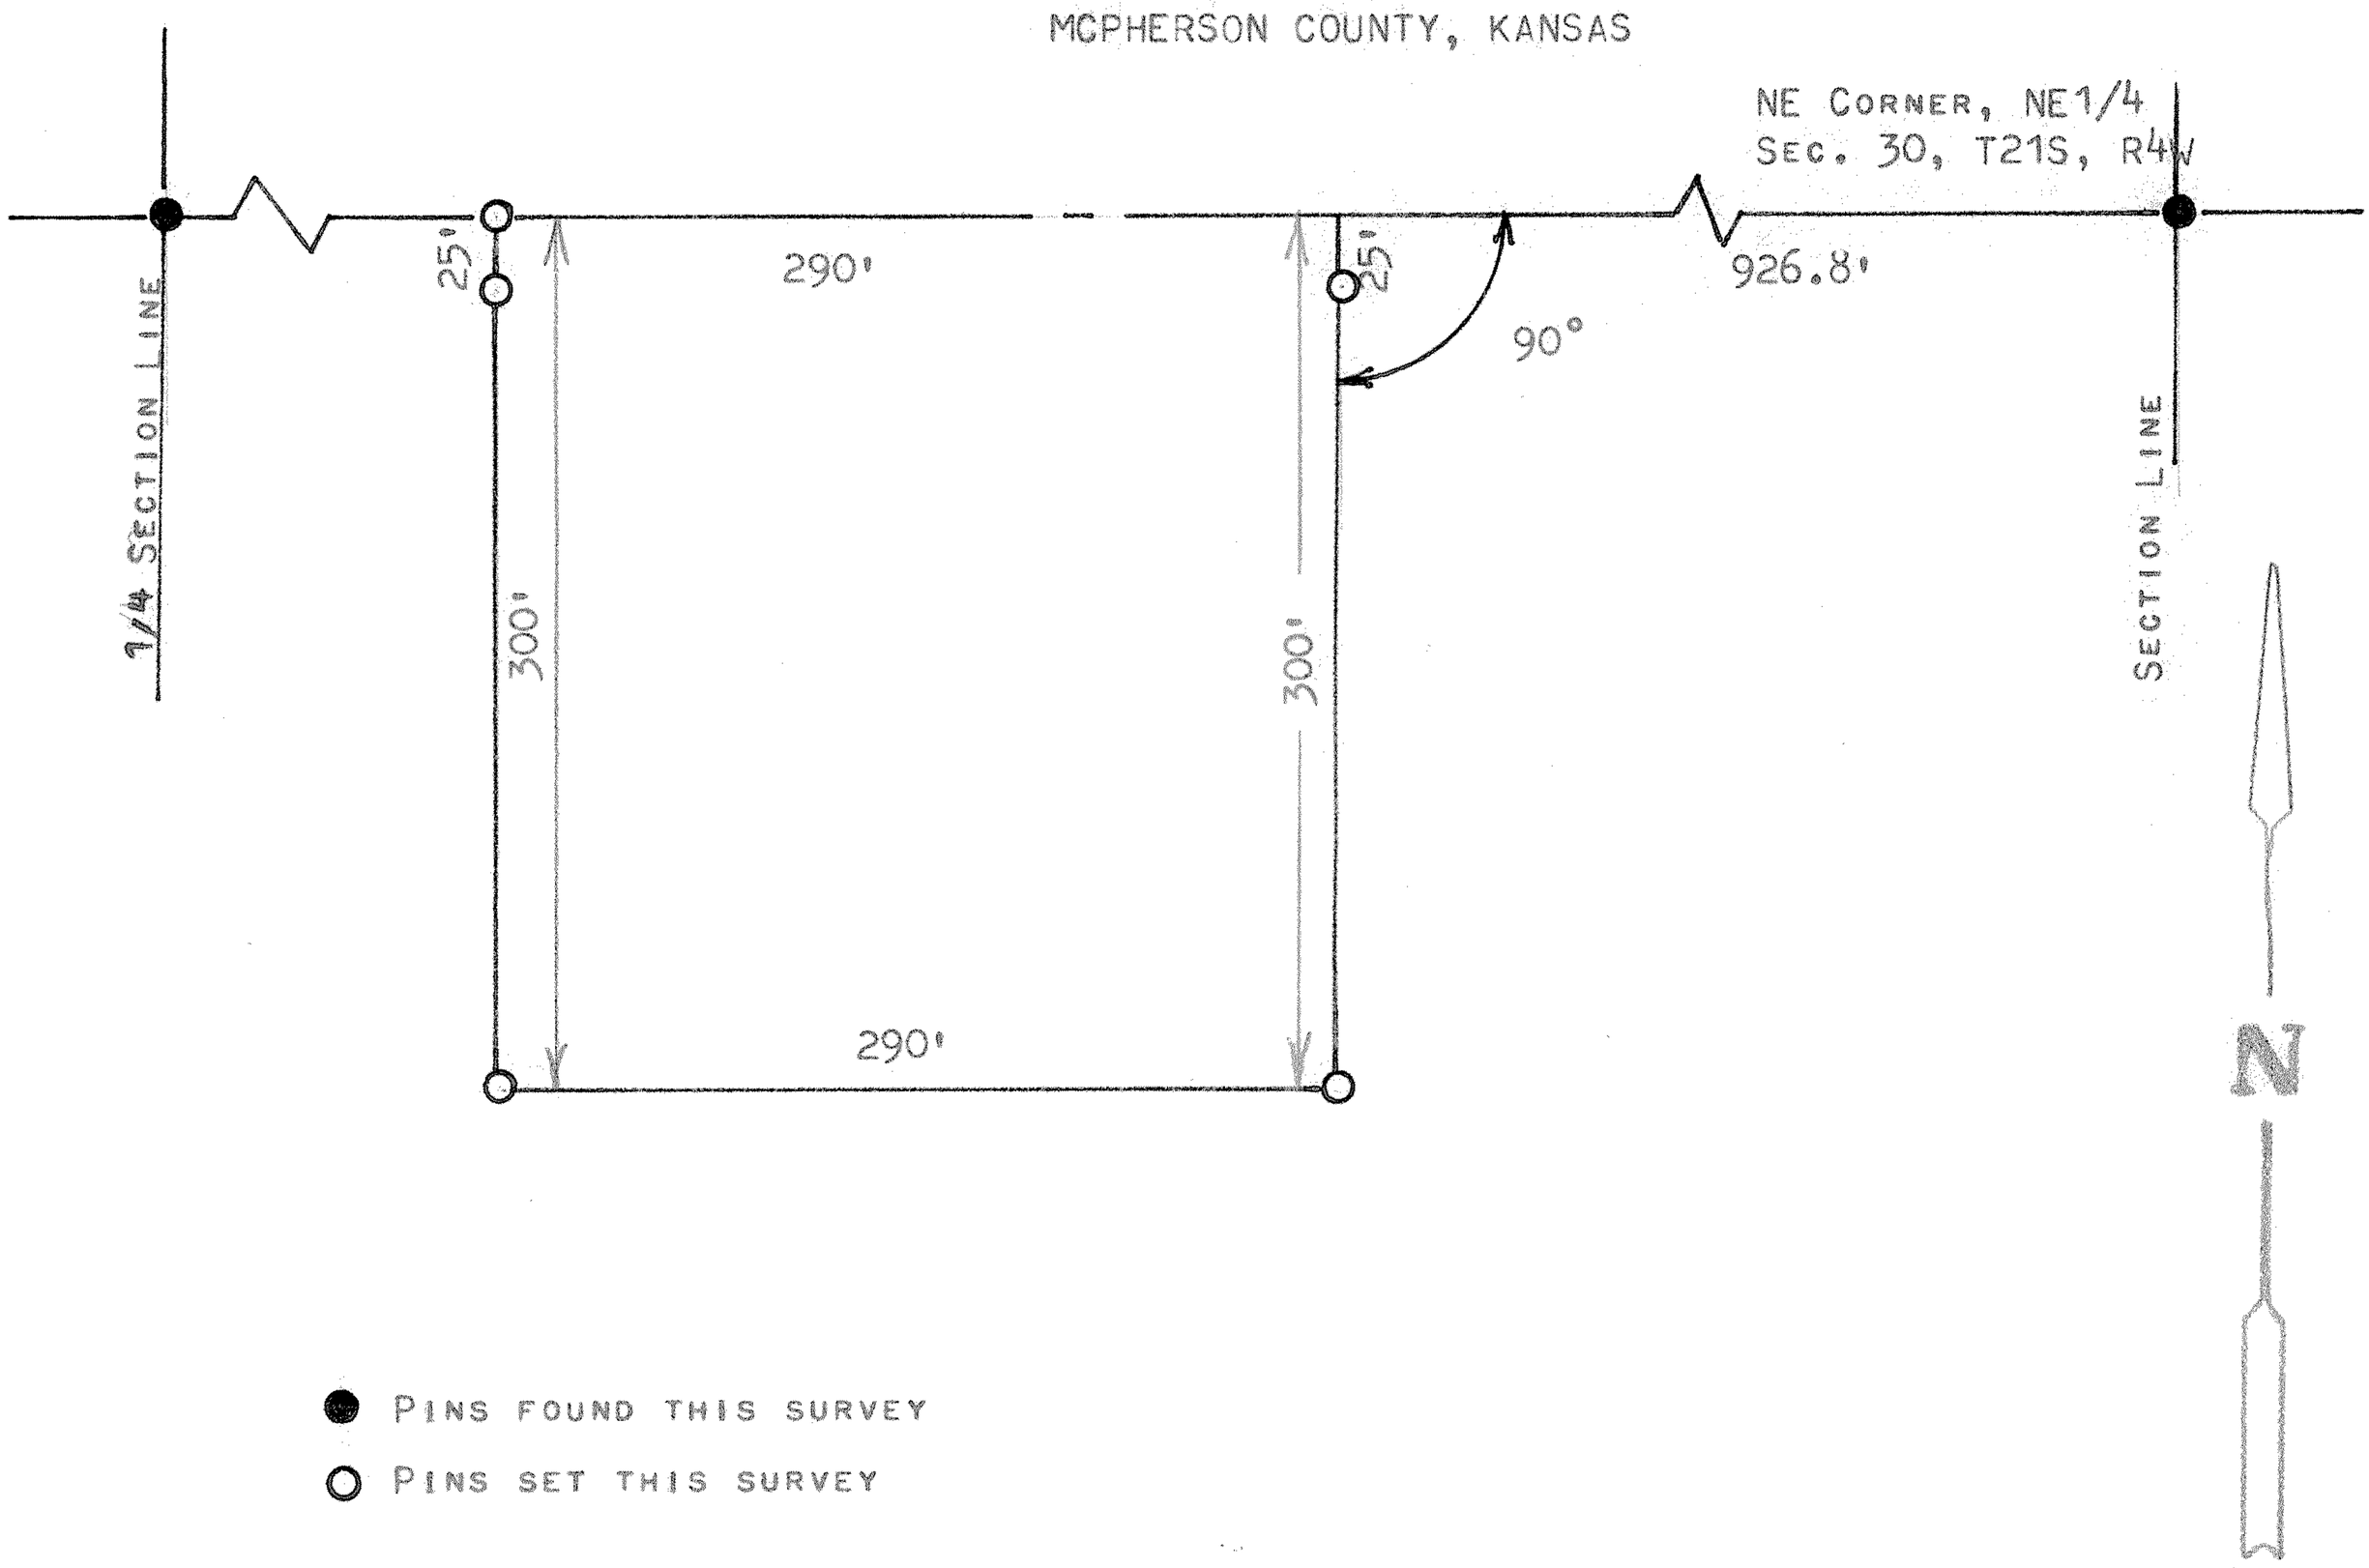

● PINS FOUND THIS SURVEY

○ PINS SET THIS SURVEY

STATE OF KANSAS)
COUNTY OF MCPHERSON) SS

I, FRANCIS RANKIN, PROFESSIONAL ENGINEER OF THE STATE OF KANSAS DO HEREBY CERTIFY THAT UNDER MY SUPERVISON A SURVEY WAS MADE OF A TRACT OF LAND IN THE NE1/4, SECTION 30, T21S, R4W OF THE 6TH P.M. AND DESCRIBED AS FOLLOWS:
BEGINNING 926.8 FEET WEST OF THE NE CORNER OF SAID NE1/4, SECTION 30, T21S, R4W; THENCE RIGHT ANGLE SOUTH 300.0 FEET; THENCE WEST 290.0 FEET; THENCE NORTH TO SECTION LINE 300.0 FEET; THENCE EAST 290.0 FEET TO PLACE OF BEGINNING SAID TRACT OF LAND CONTAINS 2.0 ACRES MORE OR LESS, AND THE ACCOMPANYING PLAT IS A TRUE EXHIBIT OF SAID SURVEY AS FAR AS IT IS KNOWN TO ME.

SURVEY CALLED FOR BY PETE BECKER

SIGNED THIS 15 DAY OF JANUARY, 1973

FRANCIS RANKIN
PROFESSIONAL ENGINEER
MCPHERSON, KANSAS

F. R. RANKIN
LICENSED
799
KANSAS
PROFESSIONAL ENGINEER

MICROFILM