http://www.adultpdf.com
Created by TIFF To PDF trial version, to remove this mark, please register this software.

Garber Surveying Service, P.A.
217 East 1st, Suite 16 Hutchinson, KS 67501

Proj. No. G88-422

SURVEY FOR: **The Buhler Agency** (Willems)
DESCRIPTION: Commencing at the Northwest corner of the Northwest Quarter of Section 34, Township 21 South, Range 4 West of the 6th Principal Meridian, McPherson County, Kansas as described on the attached sheets.

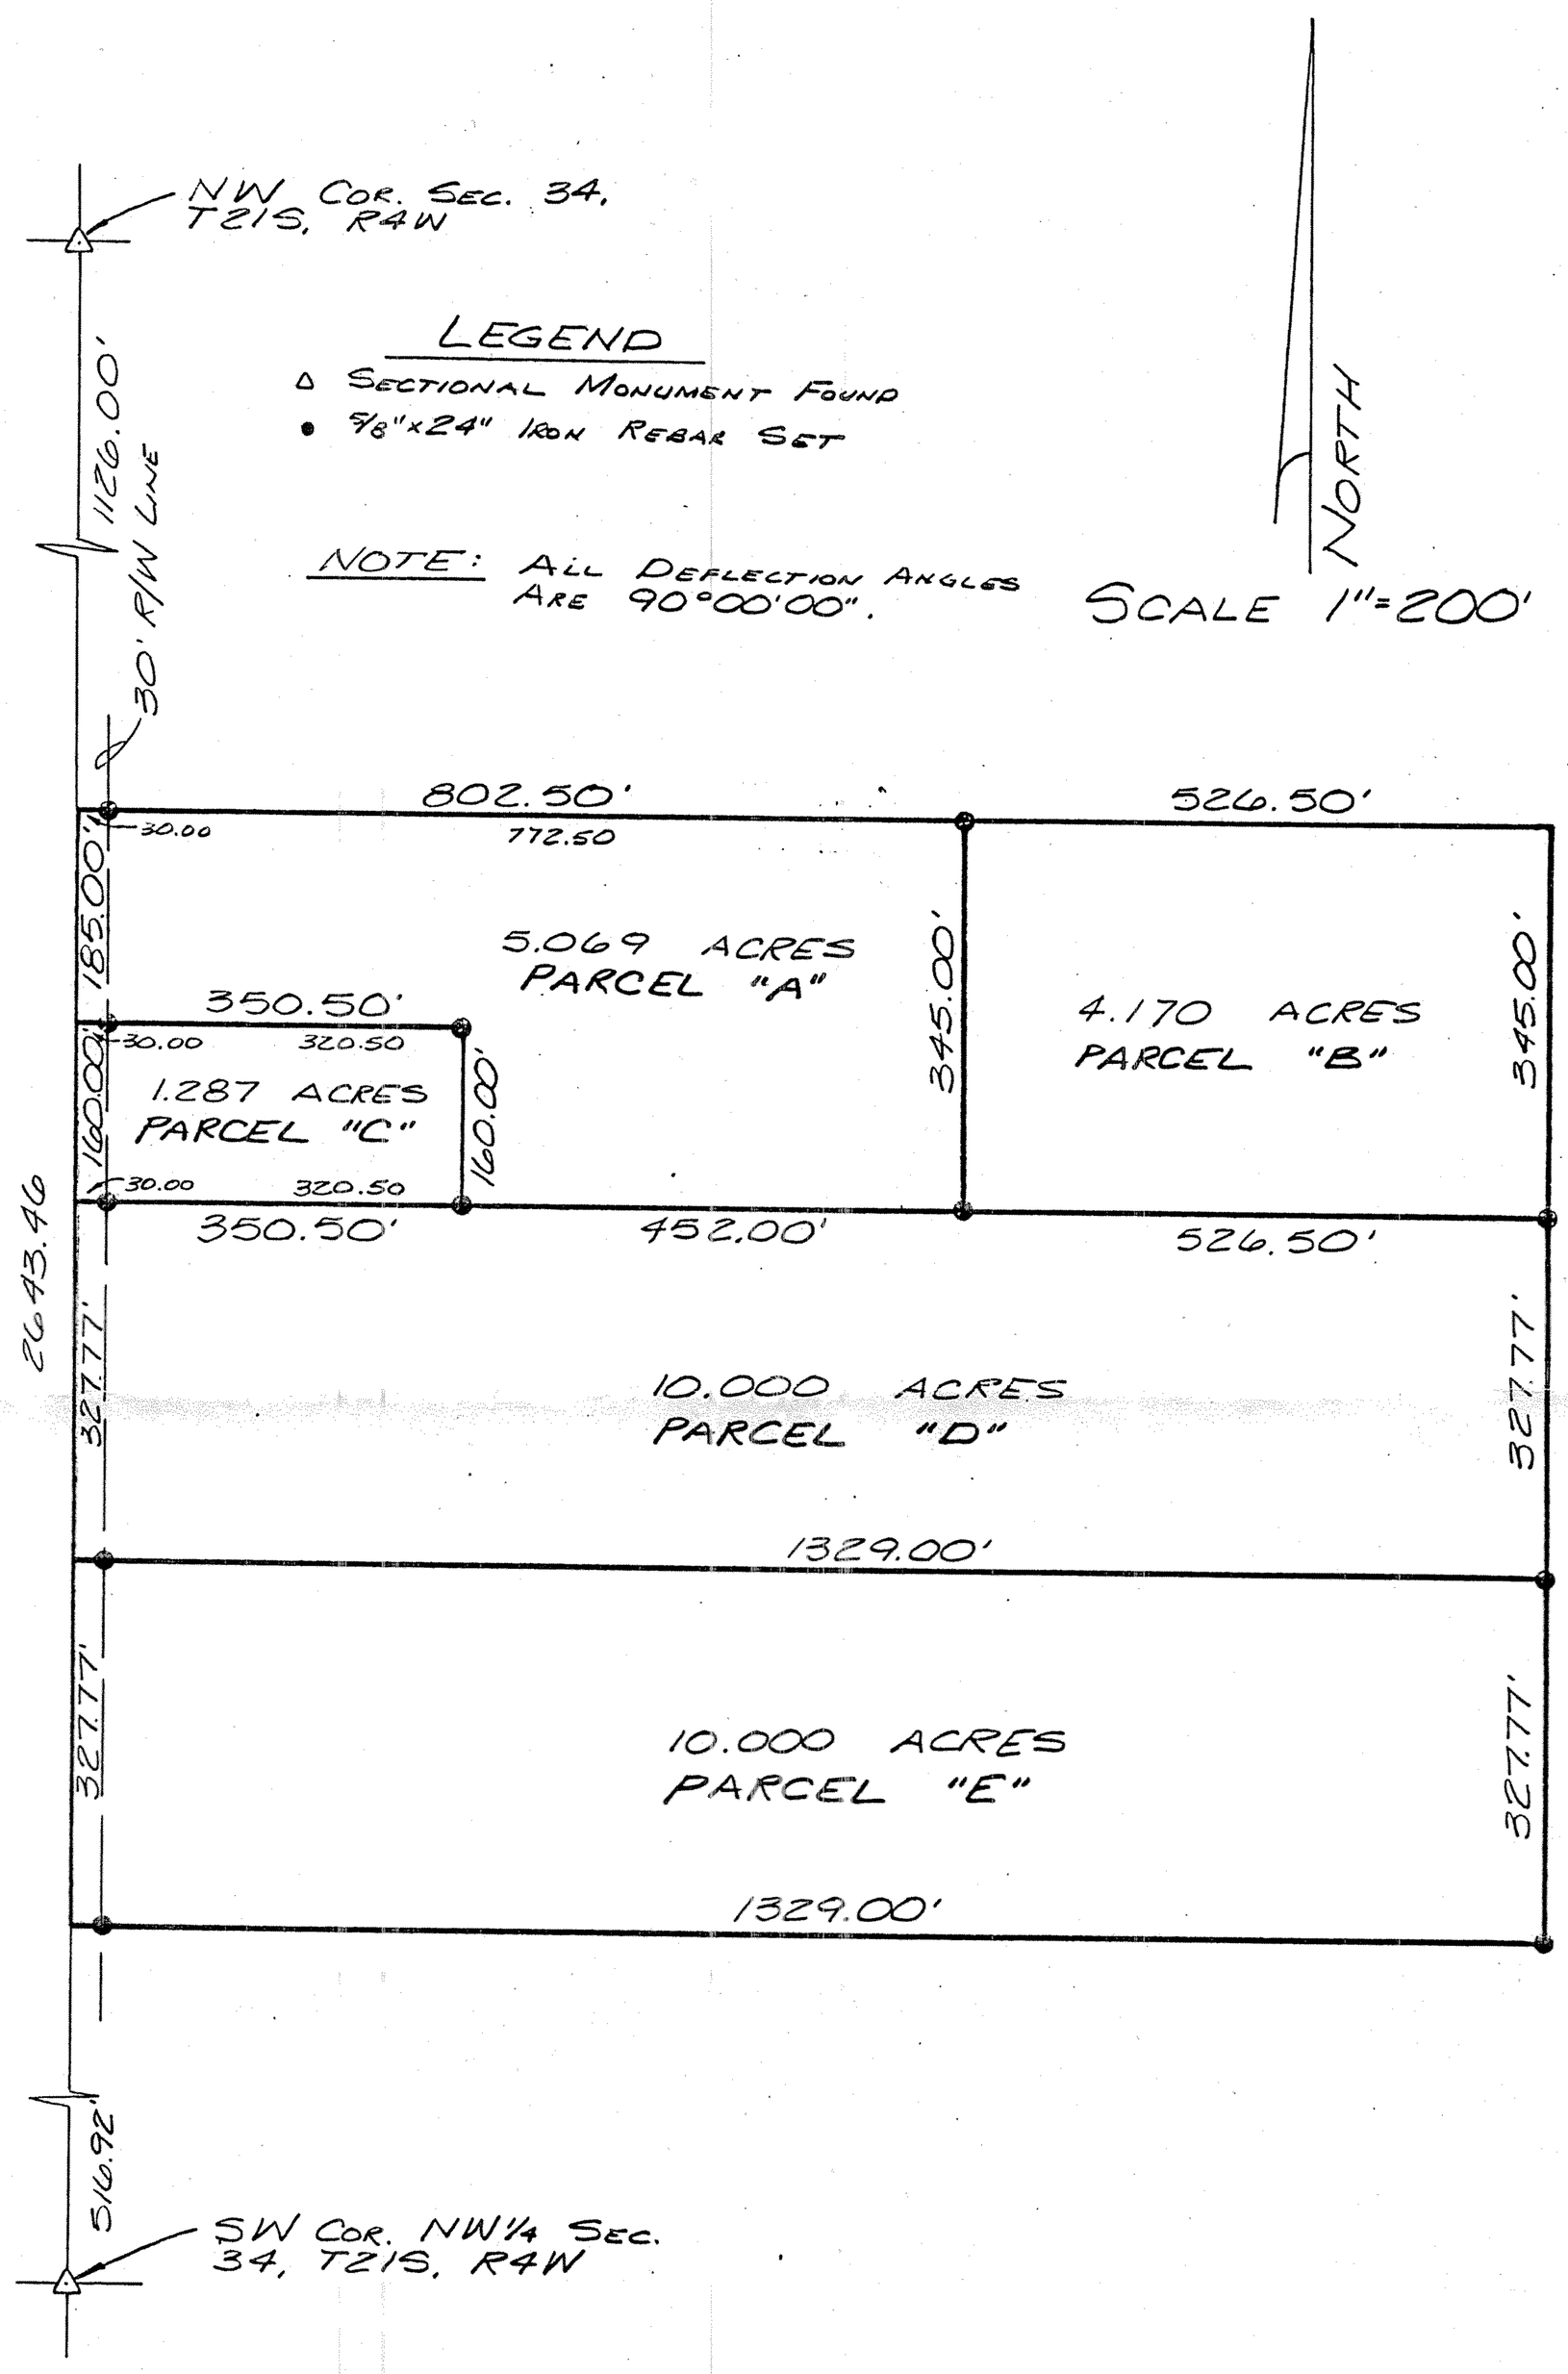

I hereby certify this plat to be a true, correct and complete representation of the property described above and on the attached sheets as surveyed under my supervision, this 26th of July, 1988.

Daniel E. Garber RLS #683

DANIEL E. GARBER
REGISTERED
LS-683
KANSAS
LAND SURVEYOR