http://www.adultpdf.com
Created by TIFF To PDF trial version, to remove this mark, please register this software.

SURVEY IN THE SOUTH 1/2
SECTION 35, T21S, R4W
McPHERSON, KANSAS

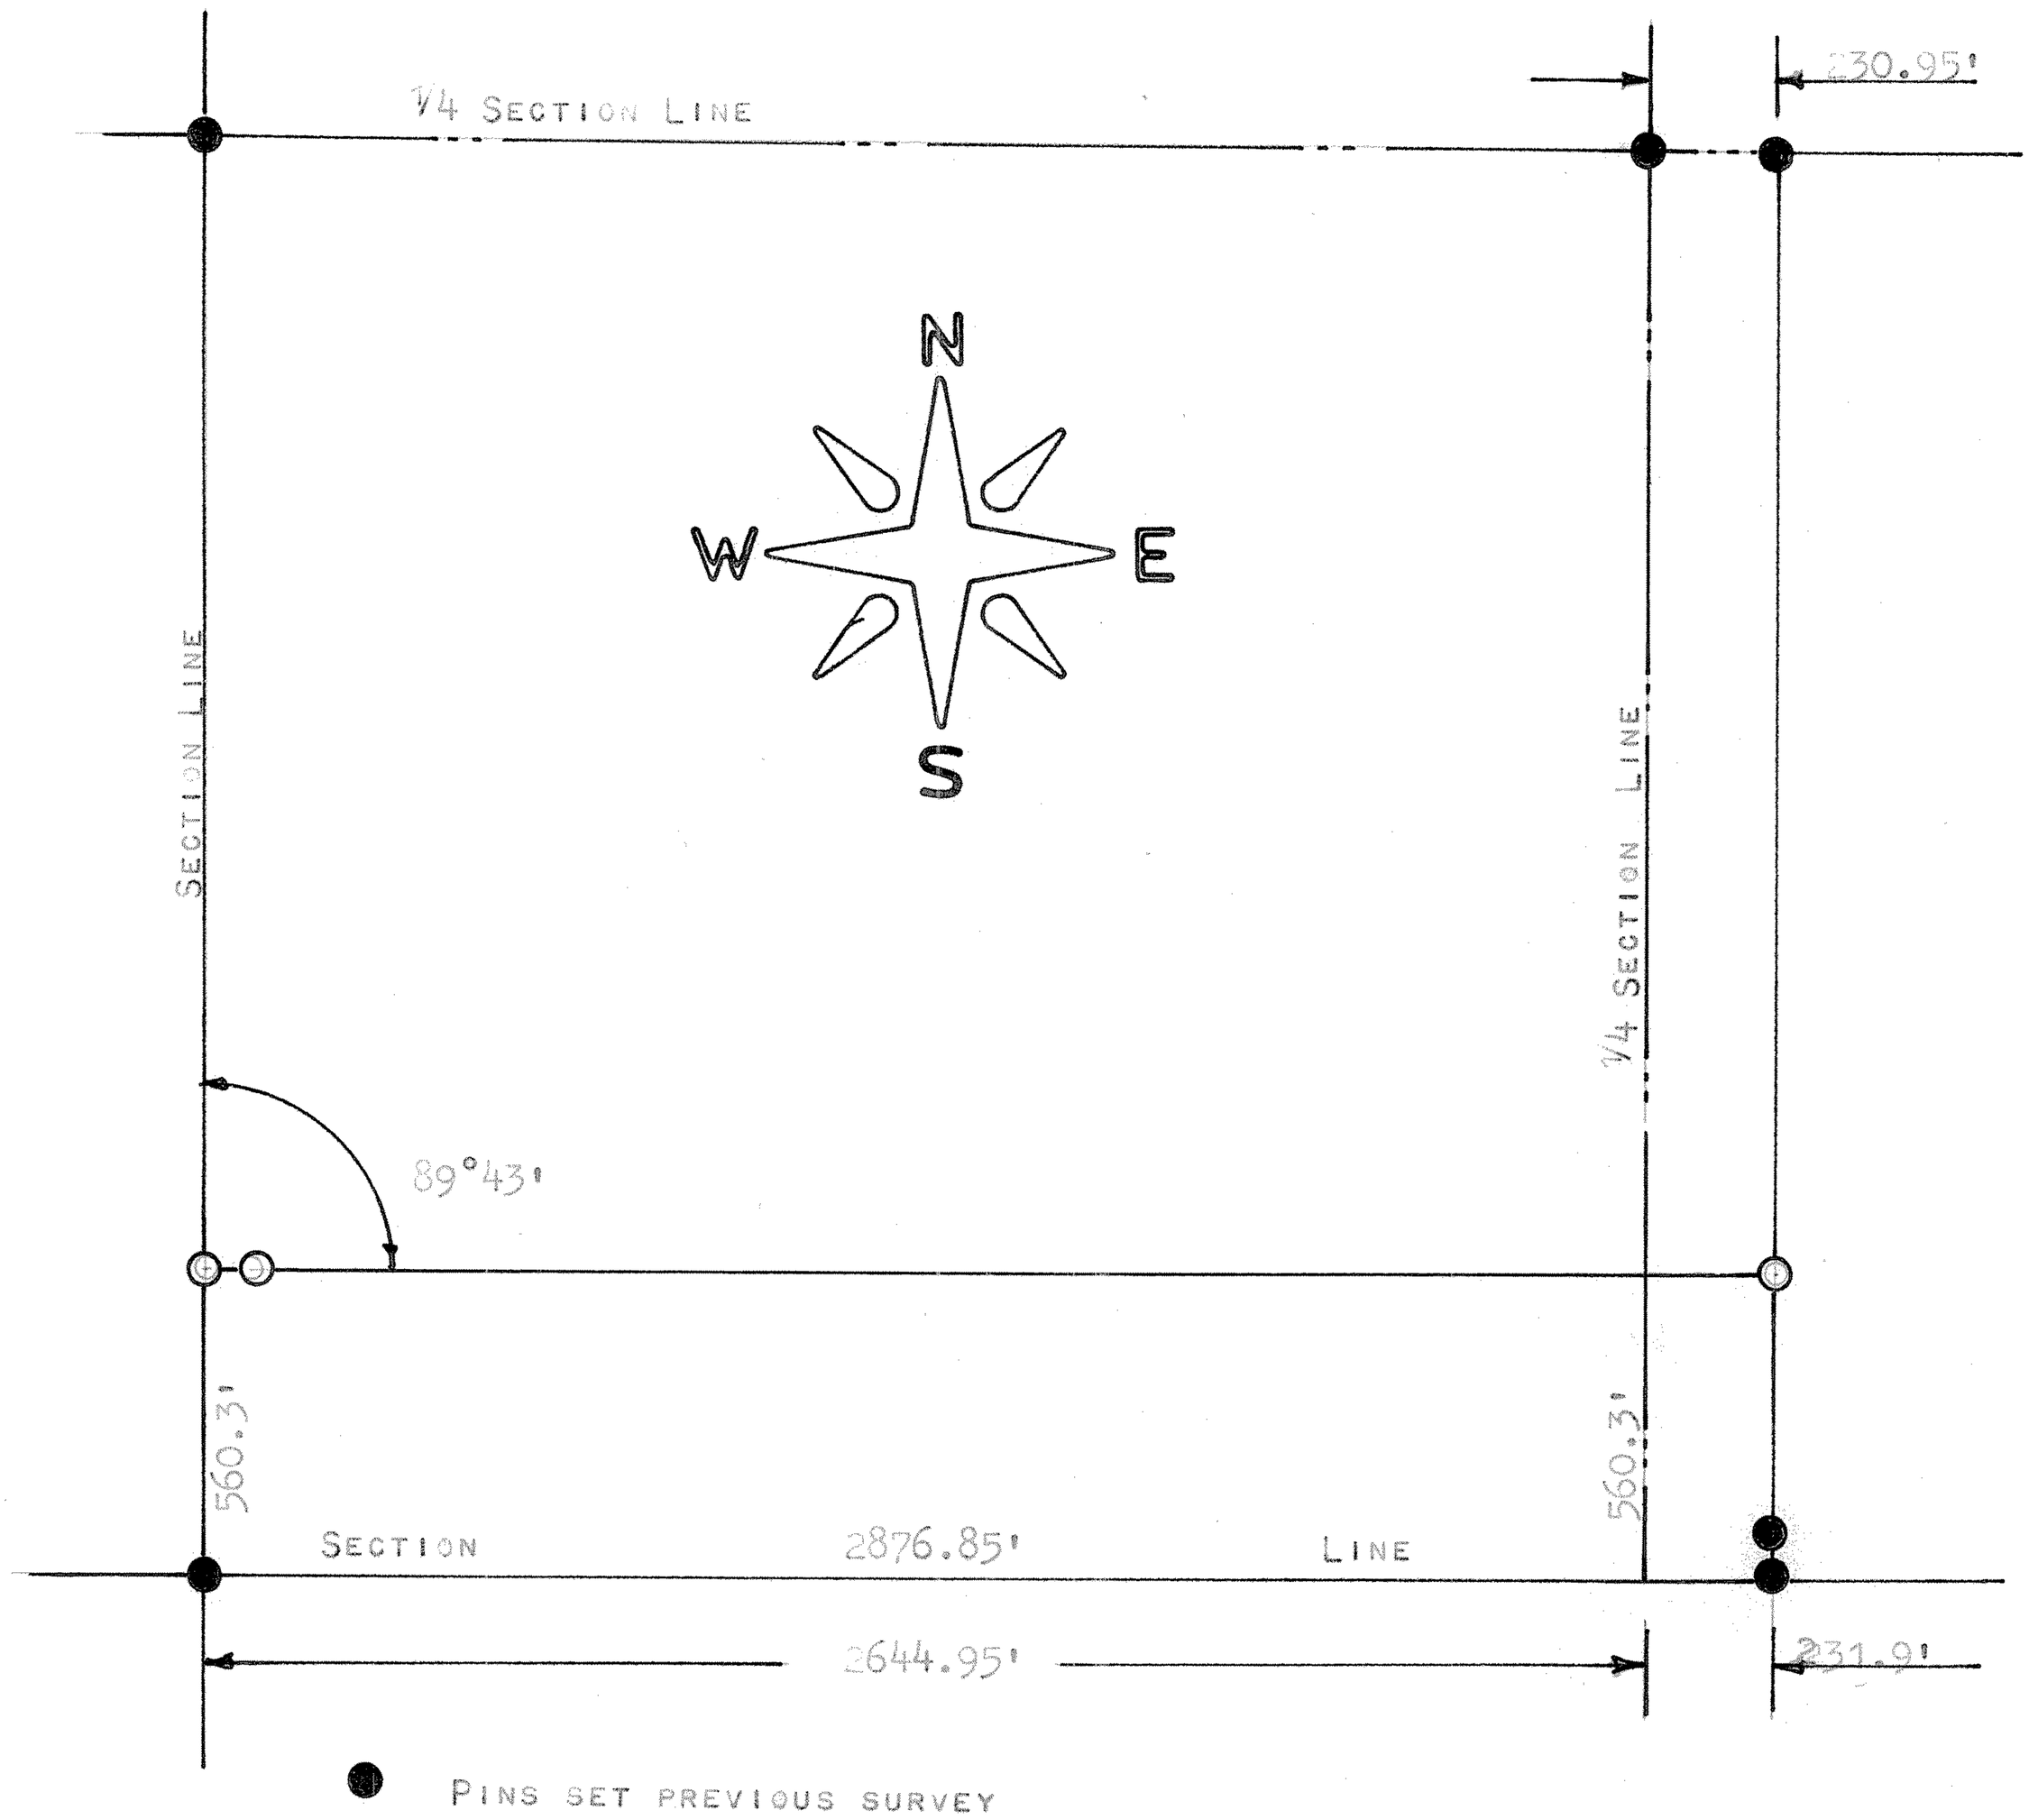

STATE OF KANSAS)
COUNTY OF McPHERSON) S. S.

I, F. R. RANKIN, COUNTY ENGINEER OF McPHERSON, KANSAS, DO HEREBY CERTIFY THAT UNDER MY SUPERVISION A SURVEY WAS MADE IN THE SOUTH 1/2 SECTION 35, T21S, R4W OF THE 6TH. P. M. AND DESCRIBED AS FOLLOWS:

BEGINNING AT THE S. W. CORNER OF SAID SECTION 35; THENCE EAST ON THE SOUTH LINE OF SAID SECTION 2876.85 FEET; THENCE NORTH 560.3 FEET; THENCE WEST TO THE WEST LINE OF SAID SECTION 35; THENCE SOUTH 560.3 FEET TO THE PLACE OF BEGINNING. THE LAND HEREIN DESCRIBED CONTAINS 37 ACRES MORE OR LESS, AND THE ABOVE PLAT IS TRUE EXHIBIT OF SAID SURVEY AS FAR AS IT IS KNOWN TO ME.

SURVEY REQUISTED BY I. H. BALZER

SIGHNED THIS 9 DAY DECEMBER, 1969

F. R. Rankin
F. R. RANKIN
COUNTY ENGINEER
McPHERSON, KANSAS

F. R. RANKIN LICENSED 750 KANSAS PROFESSIONAL ENGINEER

MICROFILM