http://www.adultpdf.com
Created by TIFF To PDF trial version, to remove this mark, please register this software.

A SURVEY OF A TRACT OF LAND IN THE SE 1/4 SECTION 4, T21S-R4W MCPHERSON, COUNTY, KANSAS

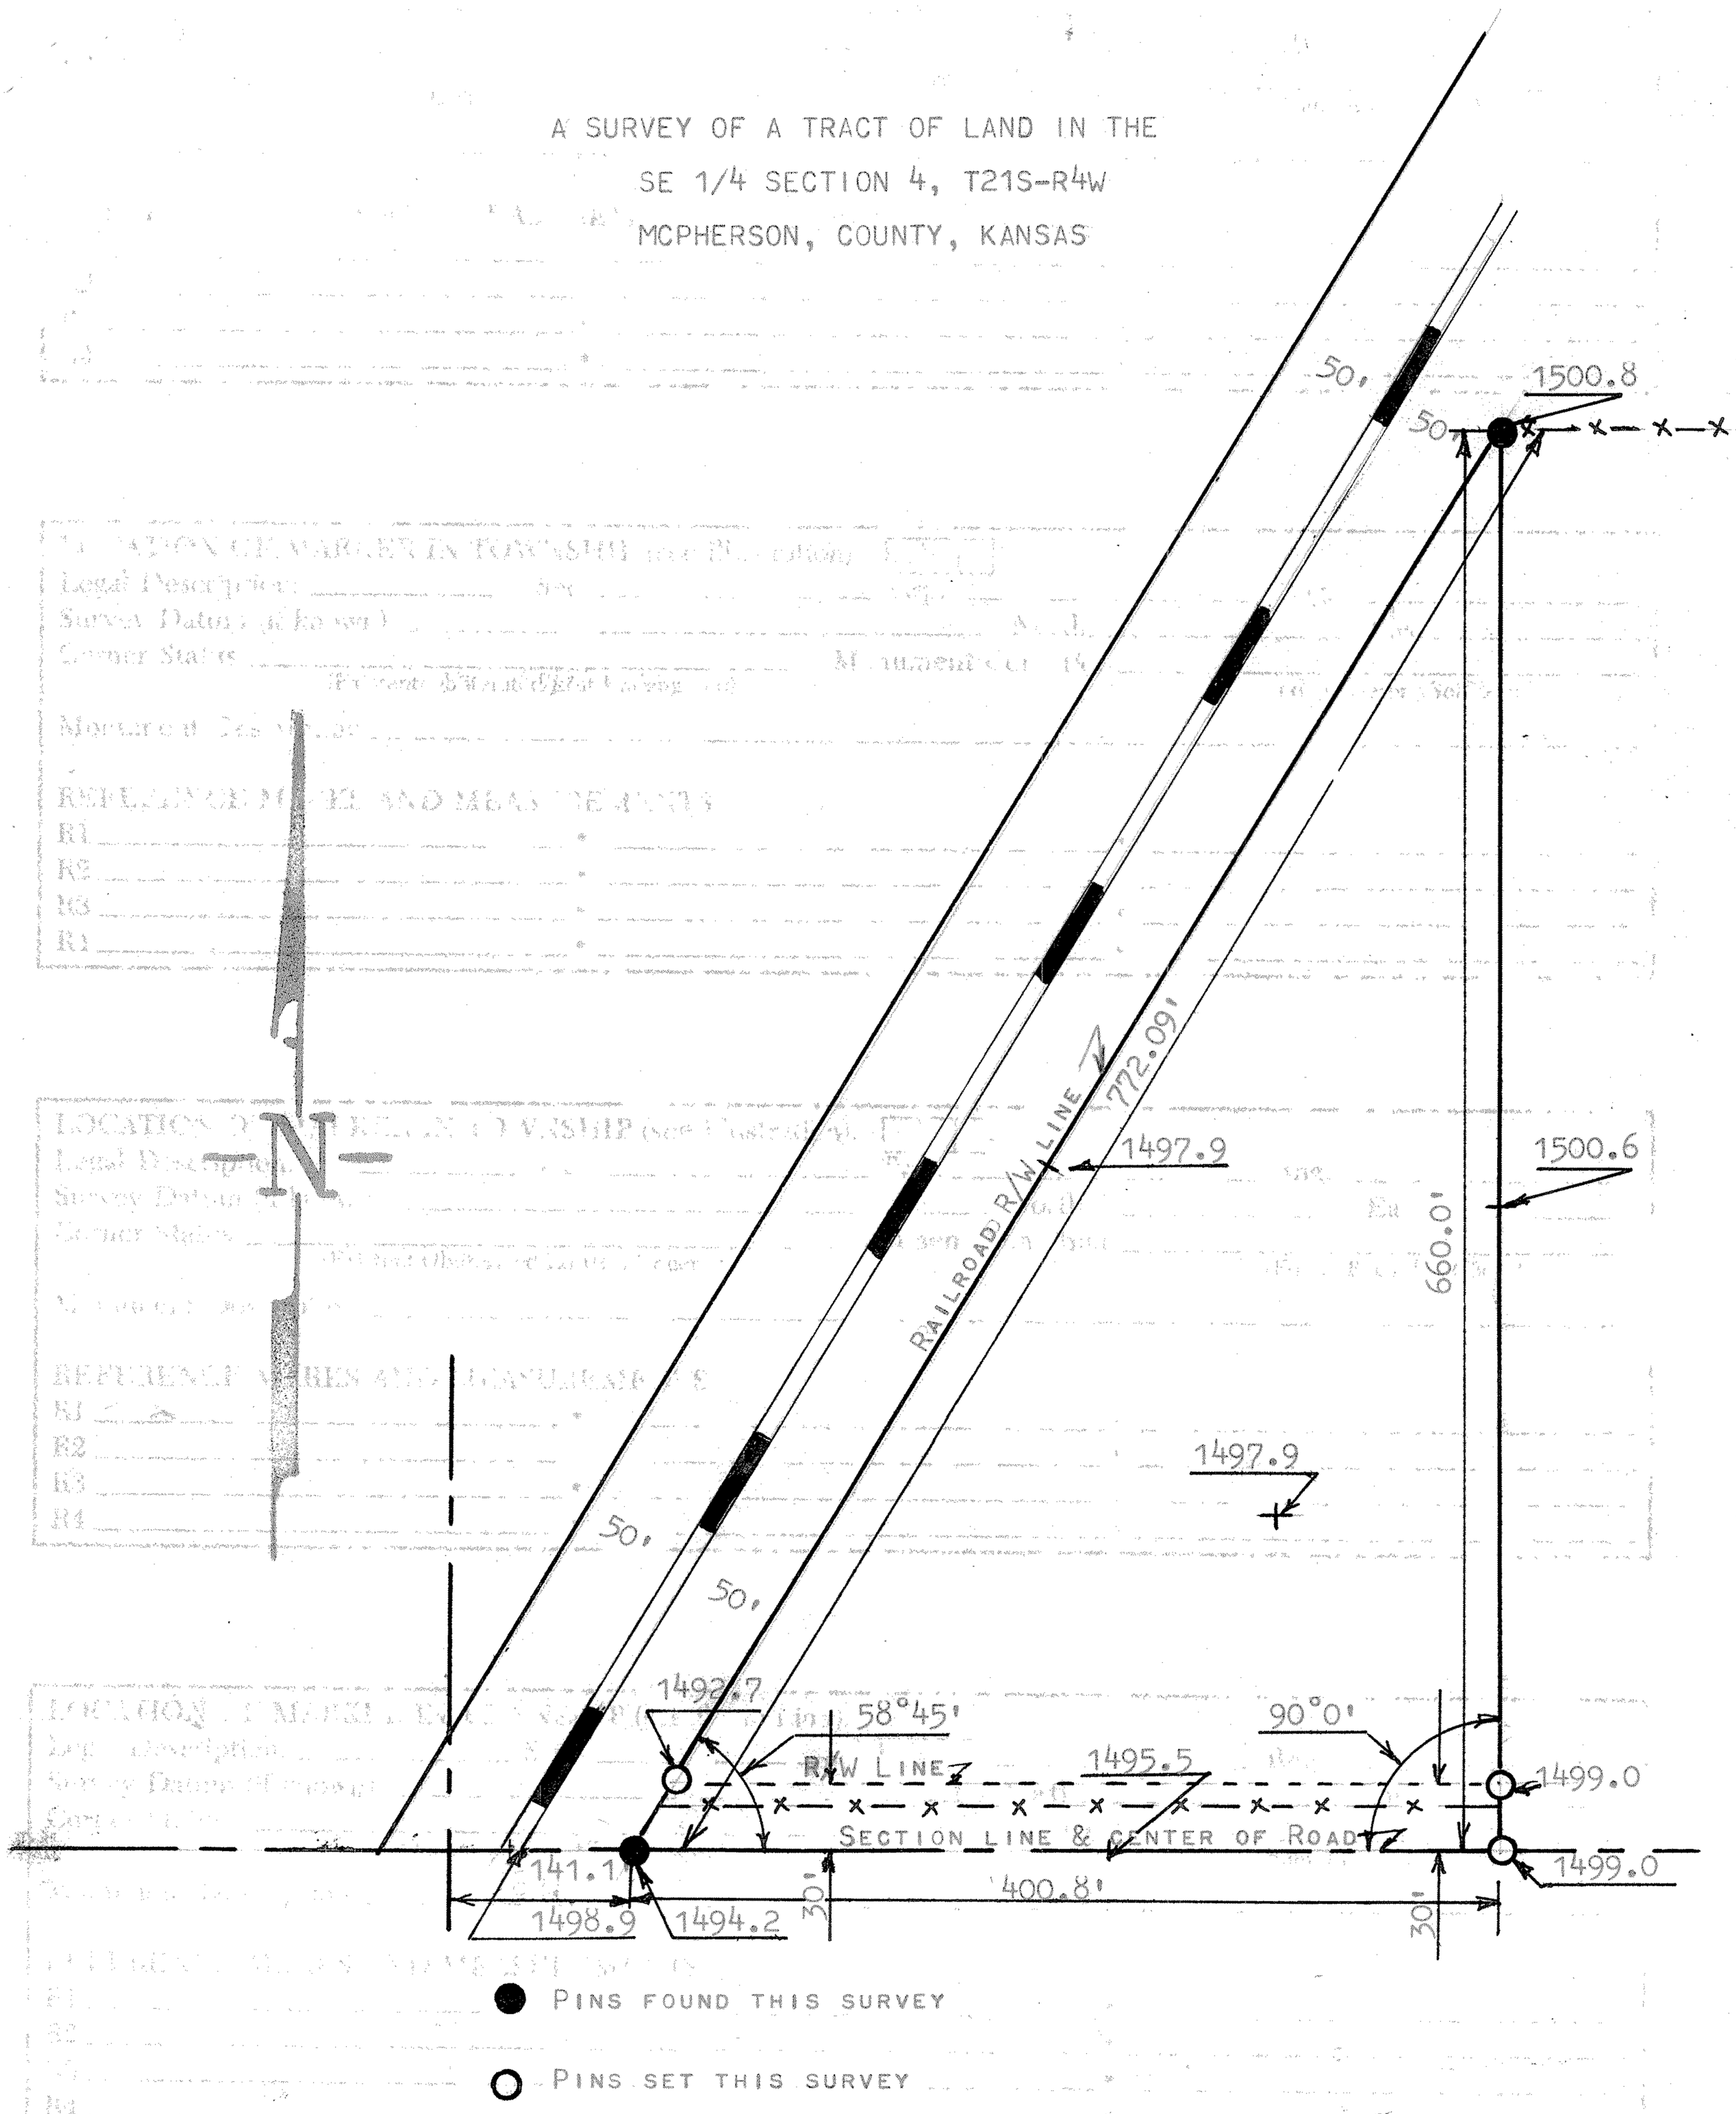

STATE OF KANSAS)
COUNTY OF MCPHERSON) SS

I, FRANCIS RANKIN, PROFESSIONAL ENGINEER OF THE STATE OF KANSAS, DO HERBY CERTIFY THAT UNDER MY SUPERIVISON A SURVEY WAS MADE IN THE SE1/4 SECTION 4, T21S-R4W OF THE 6TH P.M. AND DESCRIBED AS FOLLOWS:

COMMENCING 141.1 FEET EAST OF THE SW CORNER OF THE SE 1/4 OF SAID SECTION 4, T21S-R4W FOR PLACE OF BEGINNING, THENCE EAST ON SECTION LINE 400.8 FEET; THENCE NORTH AT RIGHT ANGLE OF SECTION LINE 660.0 FEET TO RAILROAD RIGHT-OF-WAY; THENCE SOUTHWESTERLY ALONG RAILROAD RIGHT-OF-WAY 772.09 FEET TO PLACE OF BEGINNING, SAID TRACT OF LAND CONTAINS 3.04 ACRES MORE OR LESS, AND THAT THE ACCOMPANYING PLAT IS A TRUE EXHIBIT OF SAID SURVEY AS FAR AS IT IS KNOWN TO ME.

SURVEY CALLED FOR BY W.W BRAUER

SIGNED THIS 6TH DAY OF MAY. 1966

FRANCIS RANKIN
PROFESSIONAL ENGINEER

MICROFILM