http://www.adultpdf.com
Created by TIFF To PDF trial version, to remove this mark, please register this software.

SURVEY OF A TRACT OF LAND
SW1/4 SECTION 7 T21S-R4W
McPHERSON, COUNTY
KANSAS

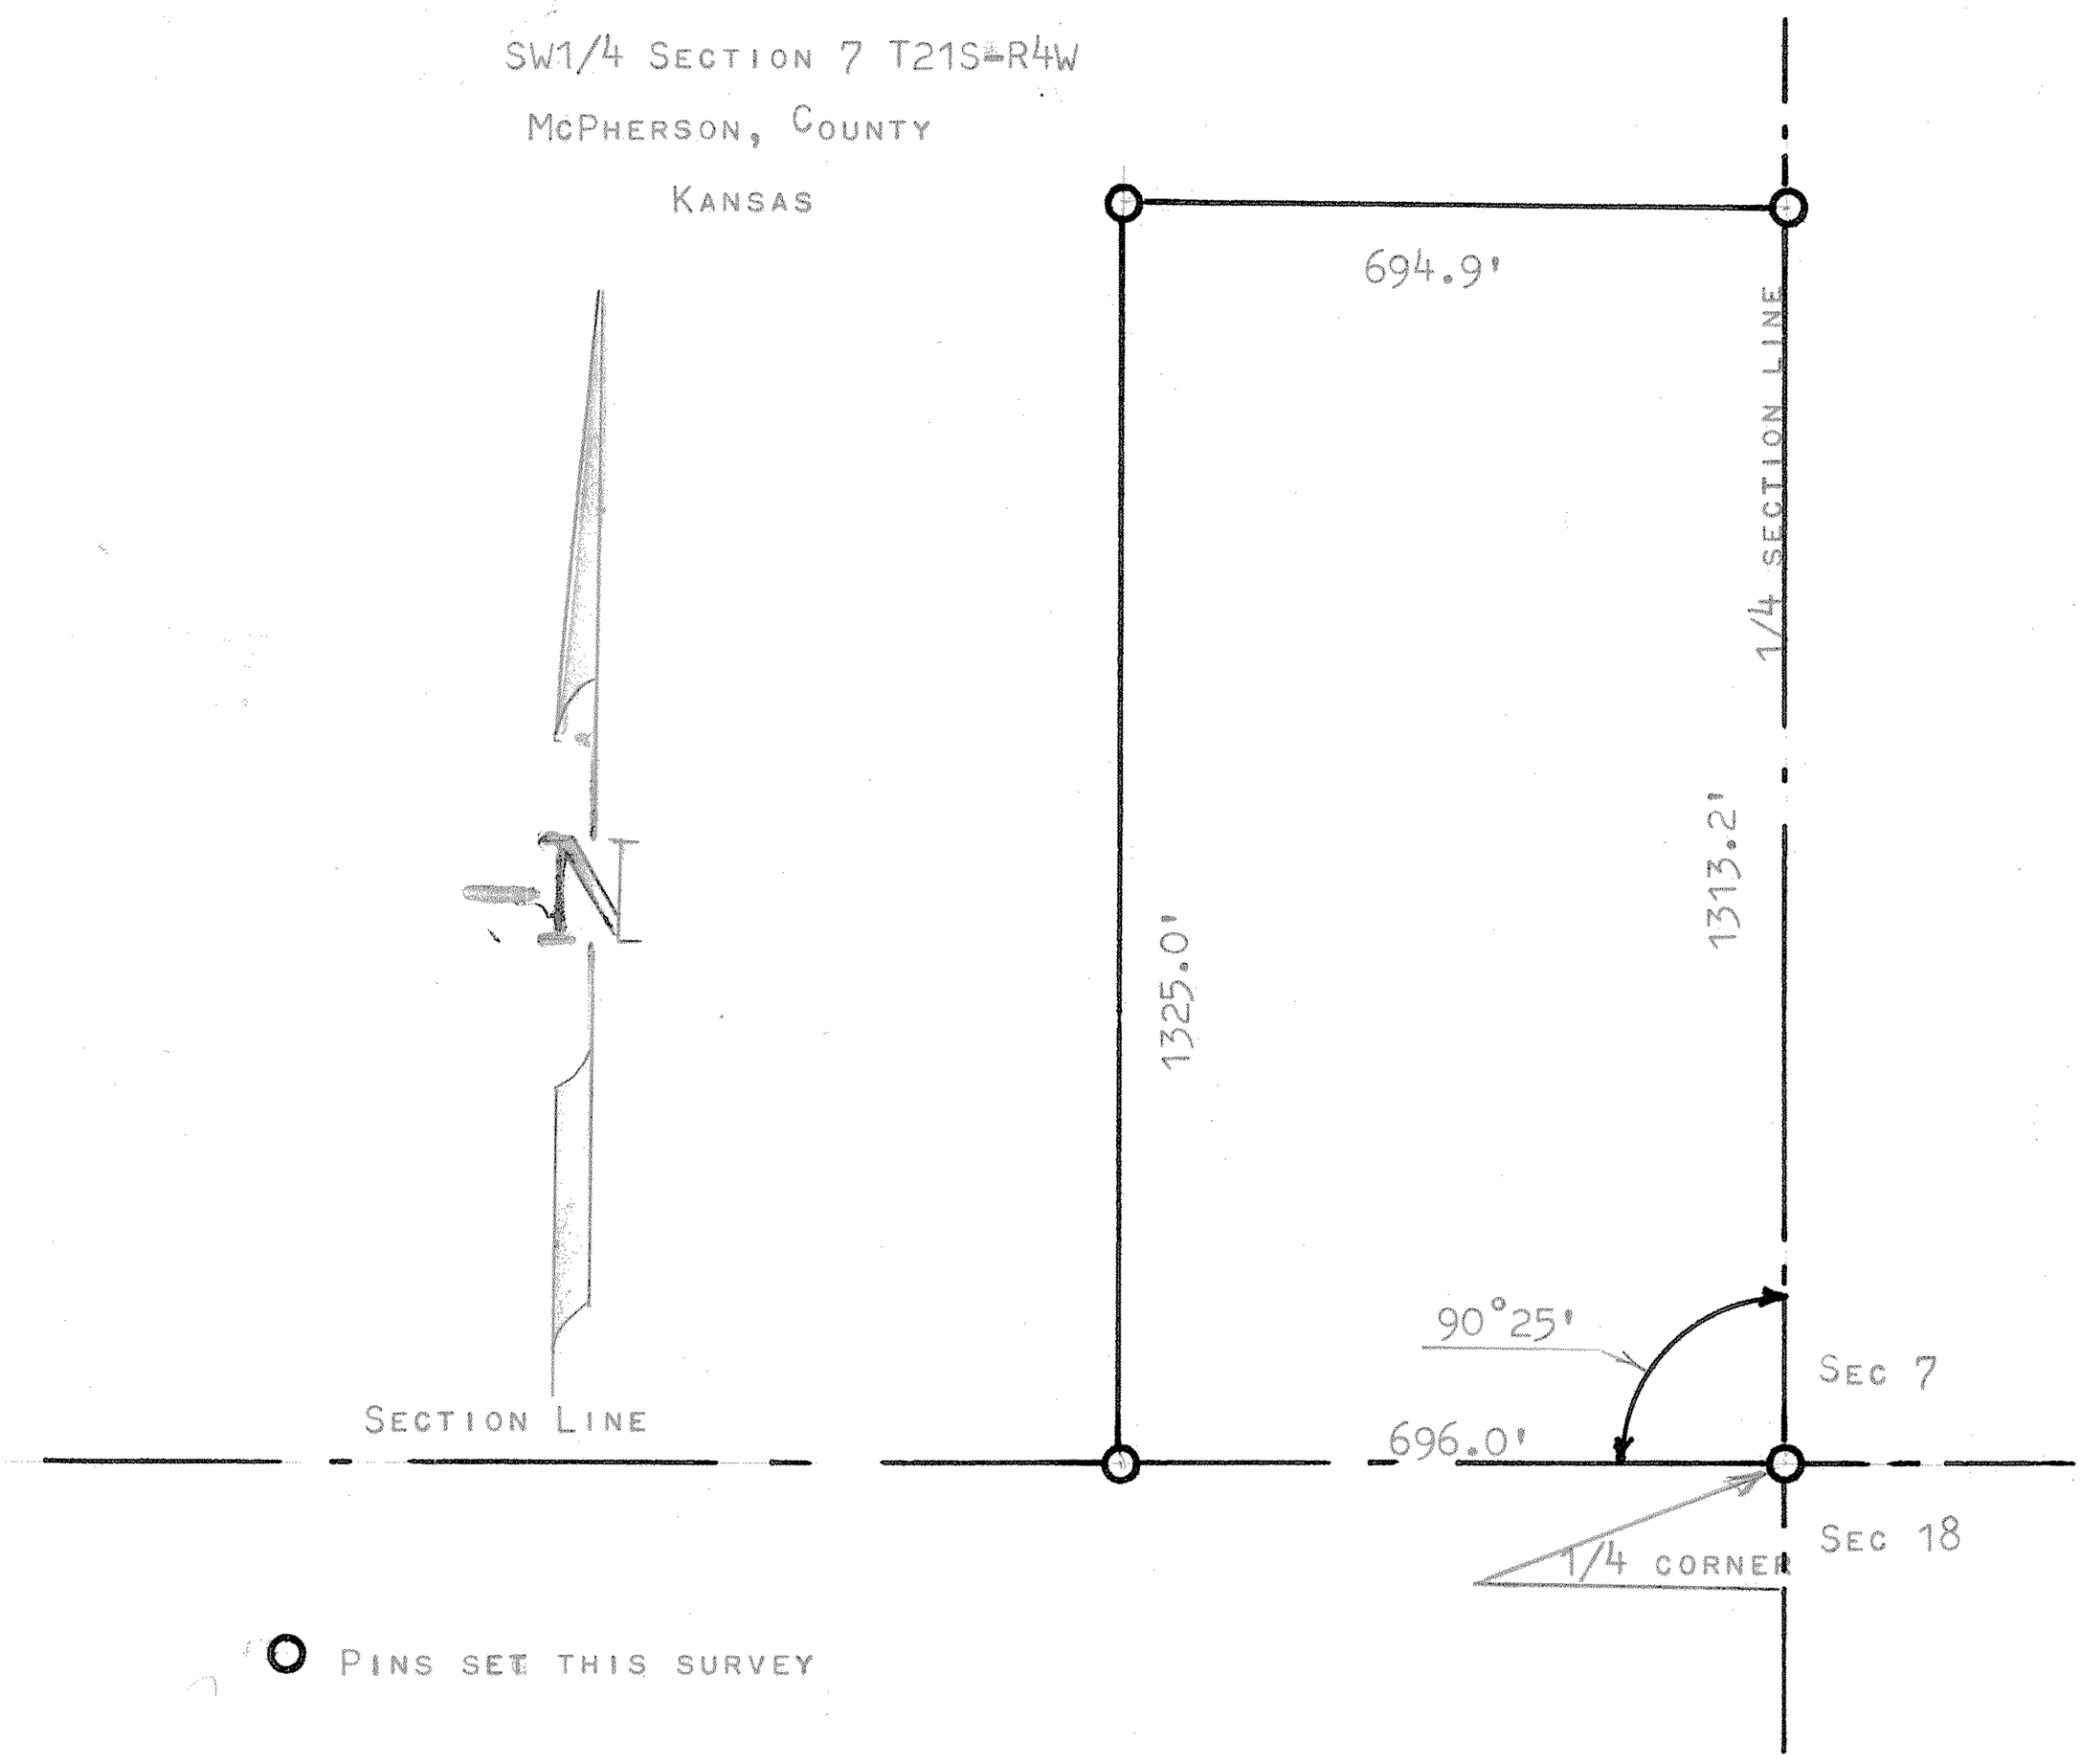

STATE OF KANSAS)
COUNTY OF MCPHERSON) SS

I FRANCIS RANKIN, PROFESSIONAL ENGINEER OF THE STATE OF KANSAS DO HEREBY CERTIFY THAT UNDER MY SUPERVISION A SURVEY WAS MADE IN THE SW1/4 SECTION 7, T21S - R4W, OF THE 6TH P.M. AND DESCRIBED AS FOLLOWS.

BEGINNING AT THE SE CORNER OF THE SW1/4 OF SAID SECTION 7, THENCE NORTH ON 1/4 SECTION LINE 1313.2 FEET, THENCE WEST TO A POINT 694.9 FEET, THENCE SOUTH 1325.0 FEET TO SECTION LINE, THENCE EAST ON SECTION LINE 696.0 FEET TO PLACE OF BEGINNING, AND THE ABOVE PLAT IS A TRUE EXHIBIT OF SAID SURVEY AS FAR AS IT IS KNOWN TO ME.

SURVEY CALLED FOR BY VERN KORNELSON

SIGNED THIS 16 DAY SEPTEMBER, 1966

F. R. RANKIN LICENSED PROFESSIONAL ENGINEER

FRANCIS RANKIN
PROFESSIONAL ENGINEER
McPHERSON, KANSAS

FIELD NOTES IN BOOK 1 RANGE 4

MICROFILM