http://www.adultpdf.com
Created by TIFF To PDF trial version, to remove this mark, please register this software.

Garber
Surveying Service, P.A.
217 East 1st, Suite 16 Hutchinson, KS 67501

Proj. No. G88-127

SURVEY FOR: Raleigh Cook
DESCRIPTION: Commencing at the Southwest corner of the Southwest Quarter of Section 9, Township 21 South, Range 4 West of the 6th Principal Meridian in McPherson County, Kansas as described on the attached sheet.

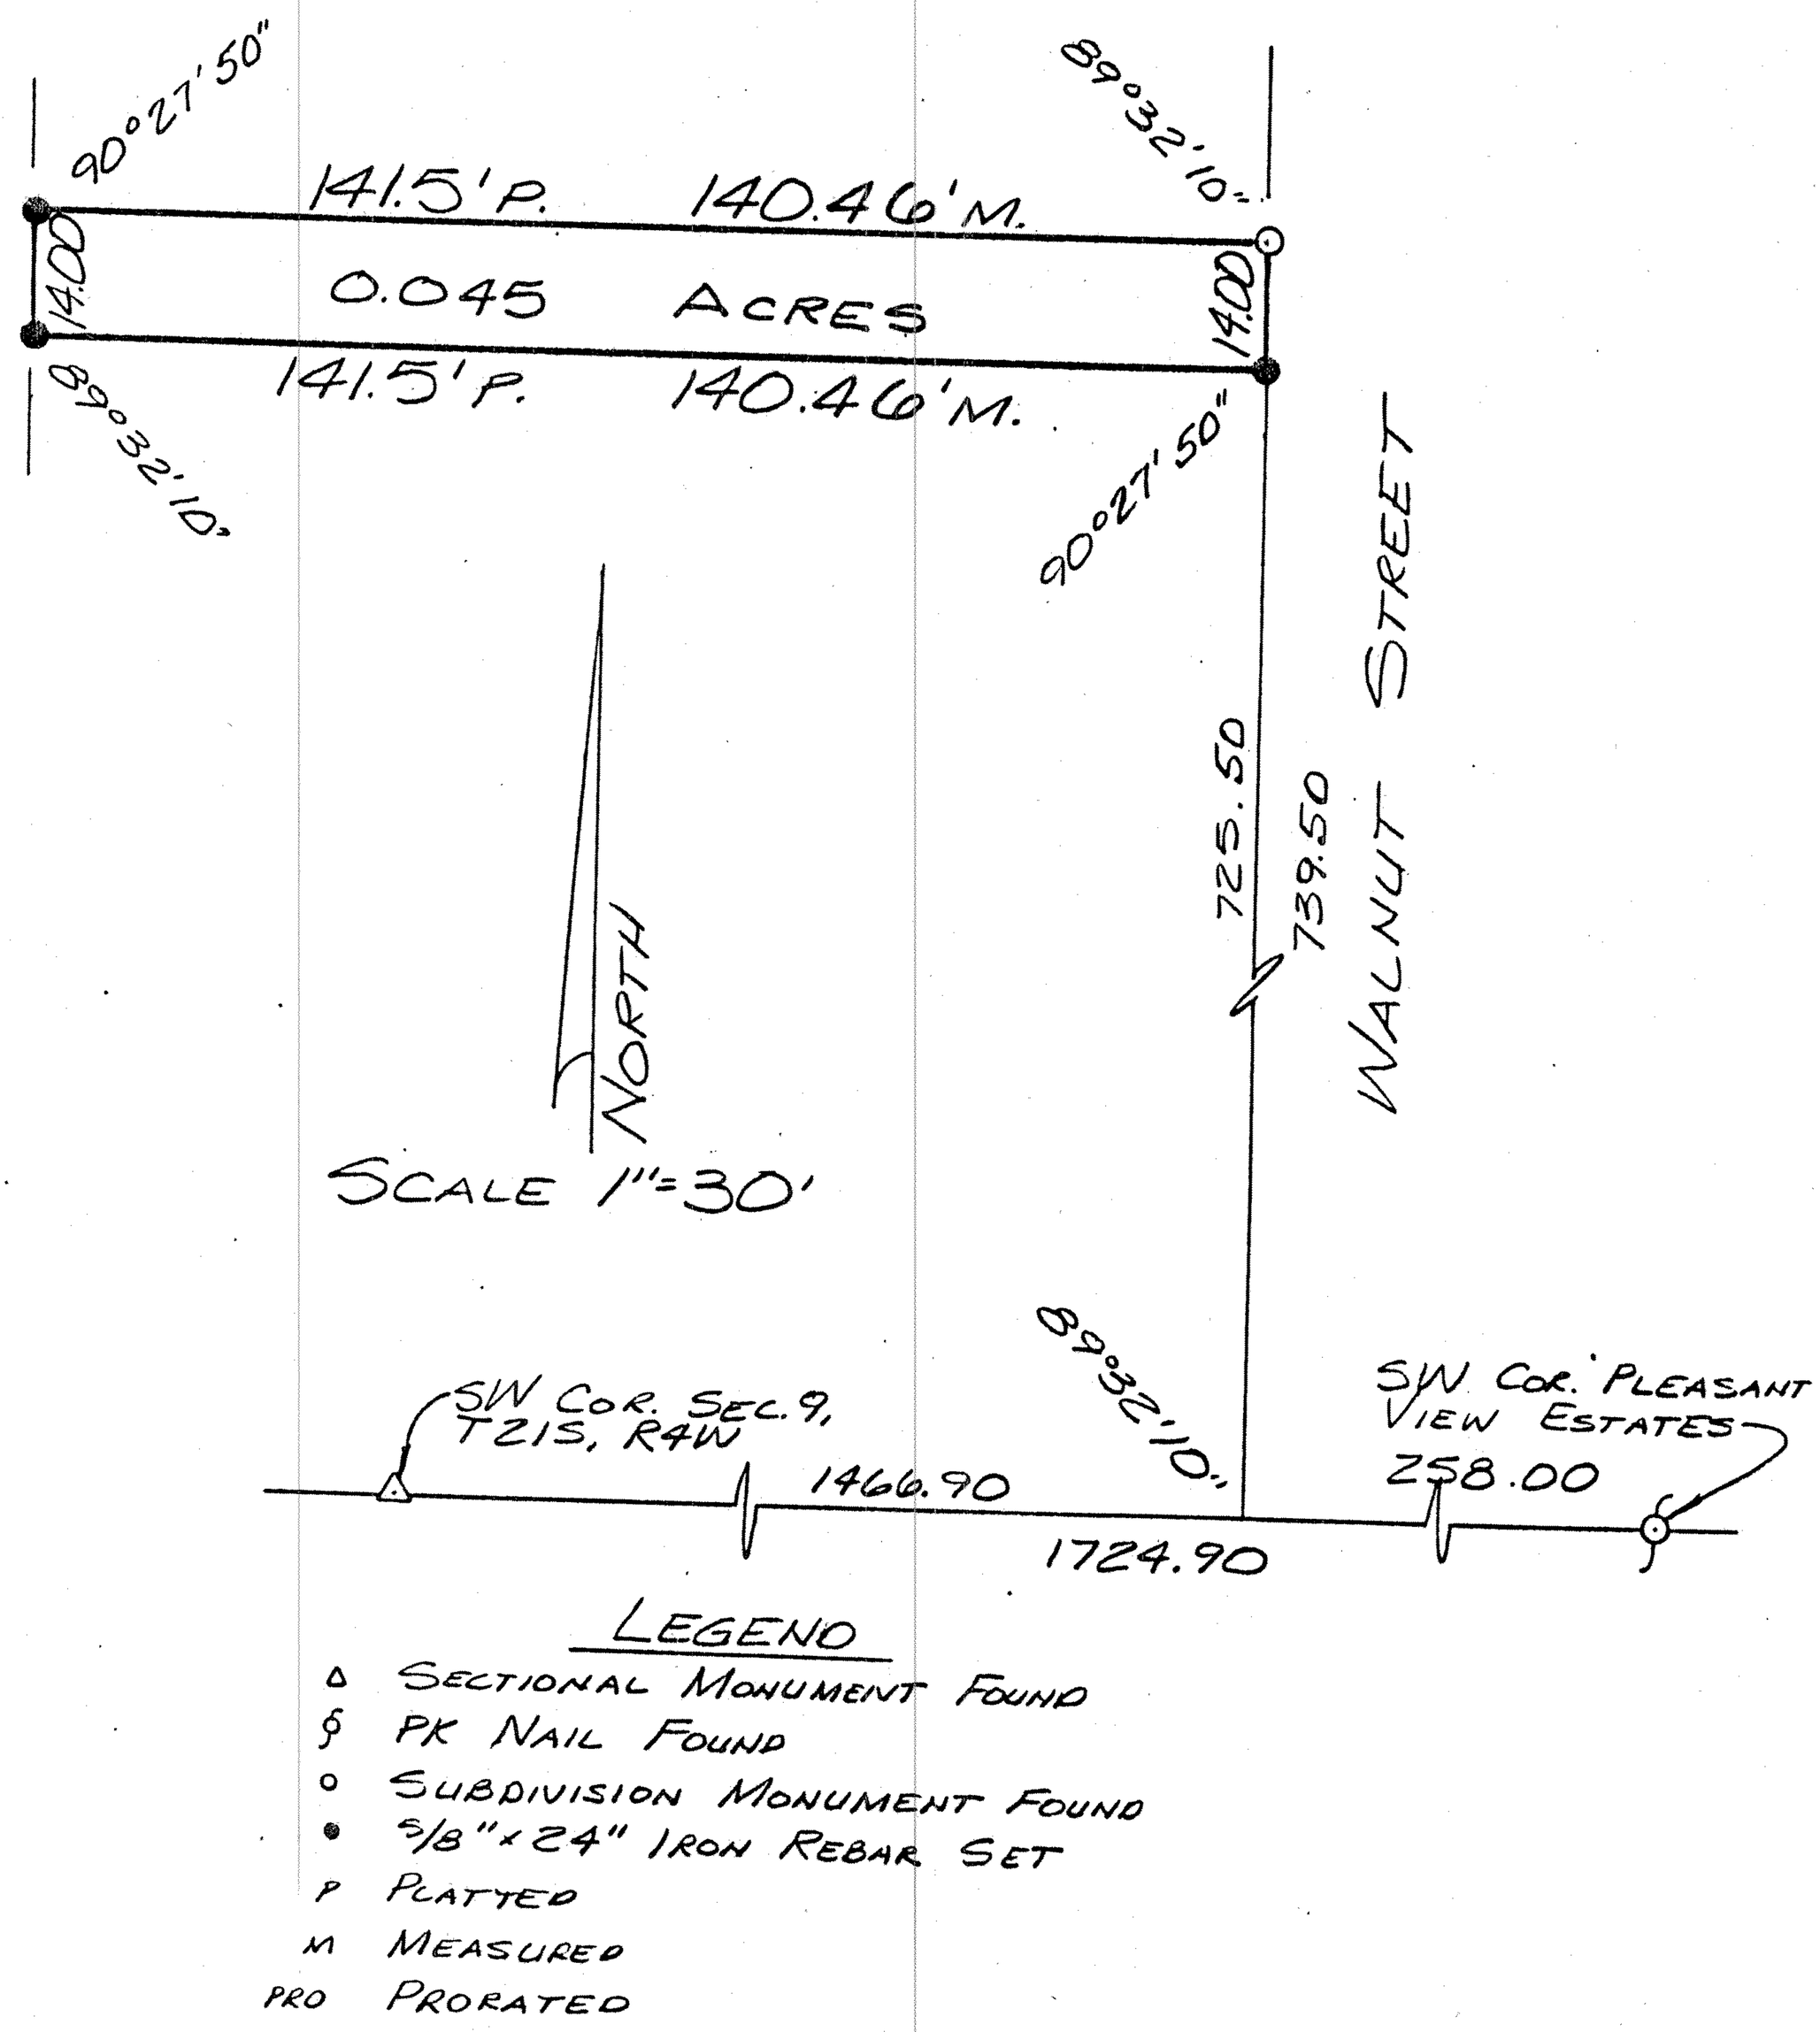

I hereby certify this plat to be a true, correct and complete representation of the property described above and on the attached sheet as surveyed under my supervision, this 27th of July, 1988.

DANIEL E. GARBER
REGISTERED
LS-683
KANSAS
LAND SURVEYOR

Daniel E. Garber RLS #683

http://www.adultpdf.com
Created by TIFF To PDF trial version, to remove this mark, please register this software.

DESCRIPTION

Commencing at the Southwest corner of the Southwest Quarter of Section 9, Township 21 South, Range 4 West of the 6th Principal Meridian; thence East along the South line of said Southwest Quarter 1466.90 feet to the West line of Walnut Street; thence with a deflection angle 90°27'50" left-North along the West line of Walnut Street 725.50 feet for the point of beginning; thence with a deflection angle 89°32'10" left-West 140.46 feet to the West line of the East half of said Southwest Quarter; thence with a deflection angle 89°32'10" right-North along the West line of the East half of said Southwest Quarter 14.00 feet; thence with a deflection angle 90°27'50" right-East 140.46 feet to the West line of Walnut Street; thence with a deflection angle 89°32'10" right-South along the West line of Walnut Street 14.00 feet to the point of beginning containing **0.045 Acres** in McPherson County, Kansas.

Date: July 27, 1988

Daniel E. Garber RLS #683

DANIEL E. GARBER
REGISTERED
LS-683
KANSAS
LAND SURVEYOR