http://www.adultpdf.com
Created by TIFF To PDF trial version, to remove this mark, please register this software.

A SURVEY IN THE NW1/4 OF SECTION 9, T21S-R4W

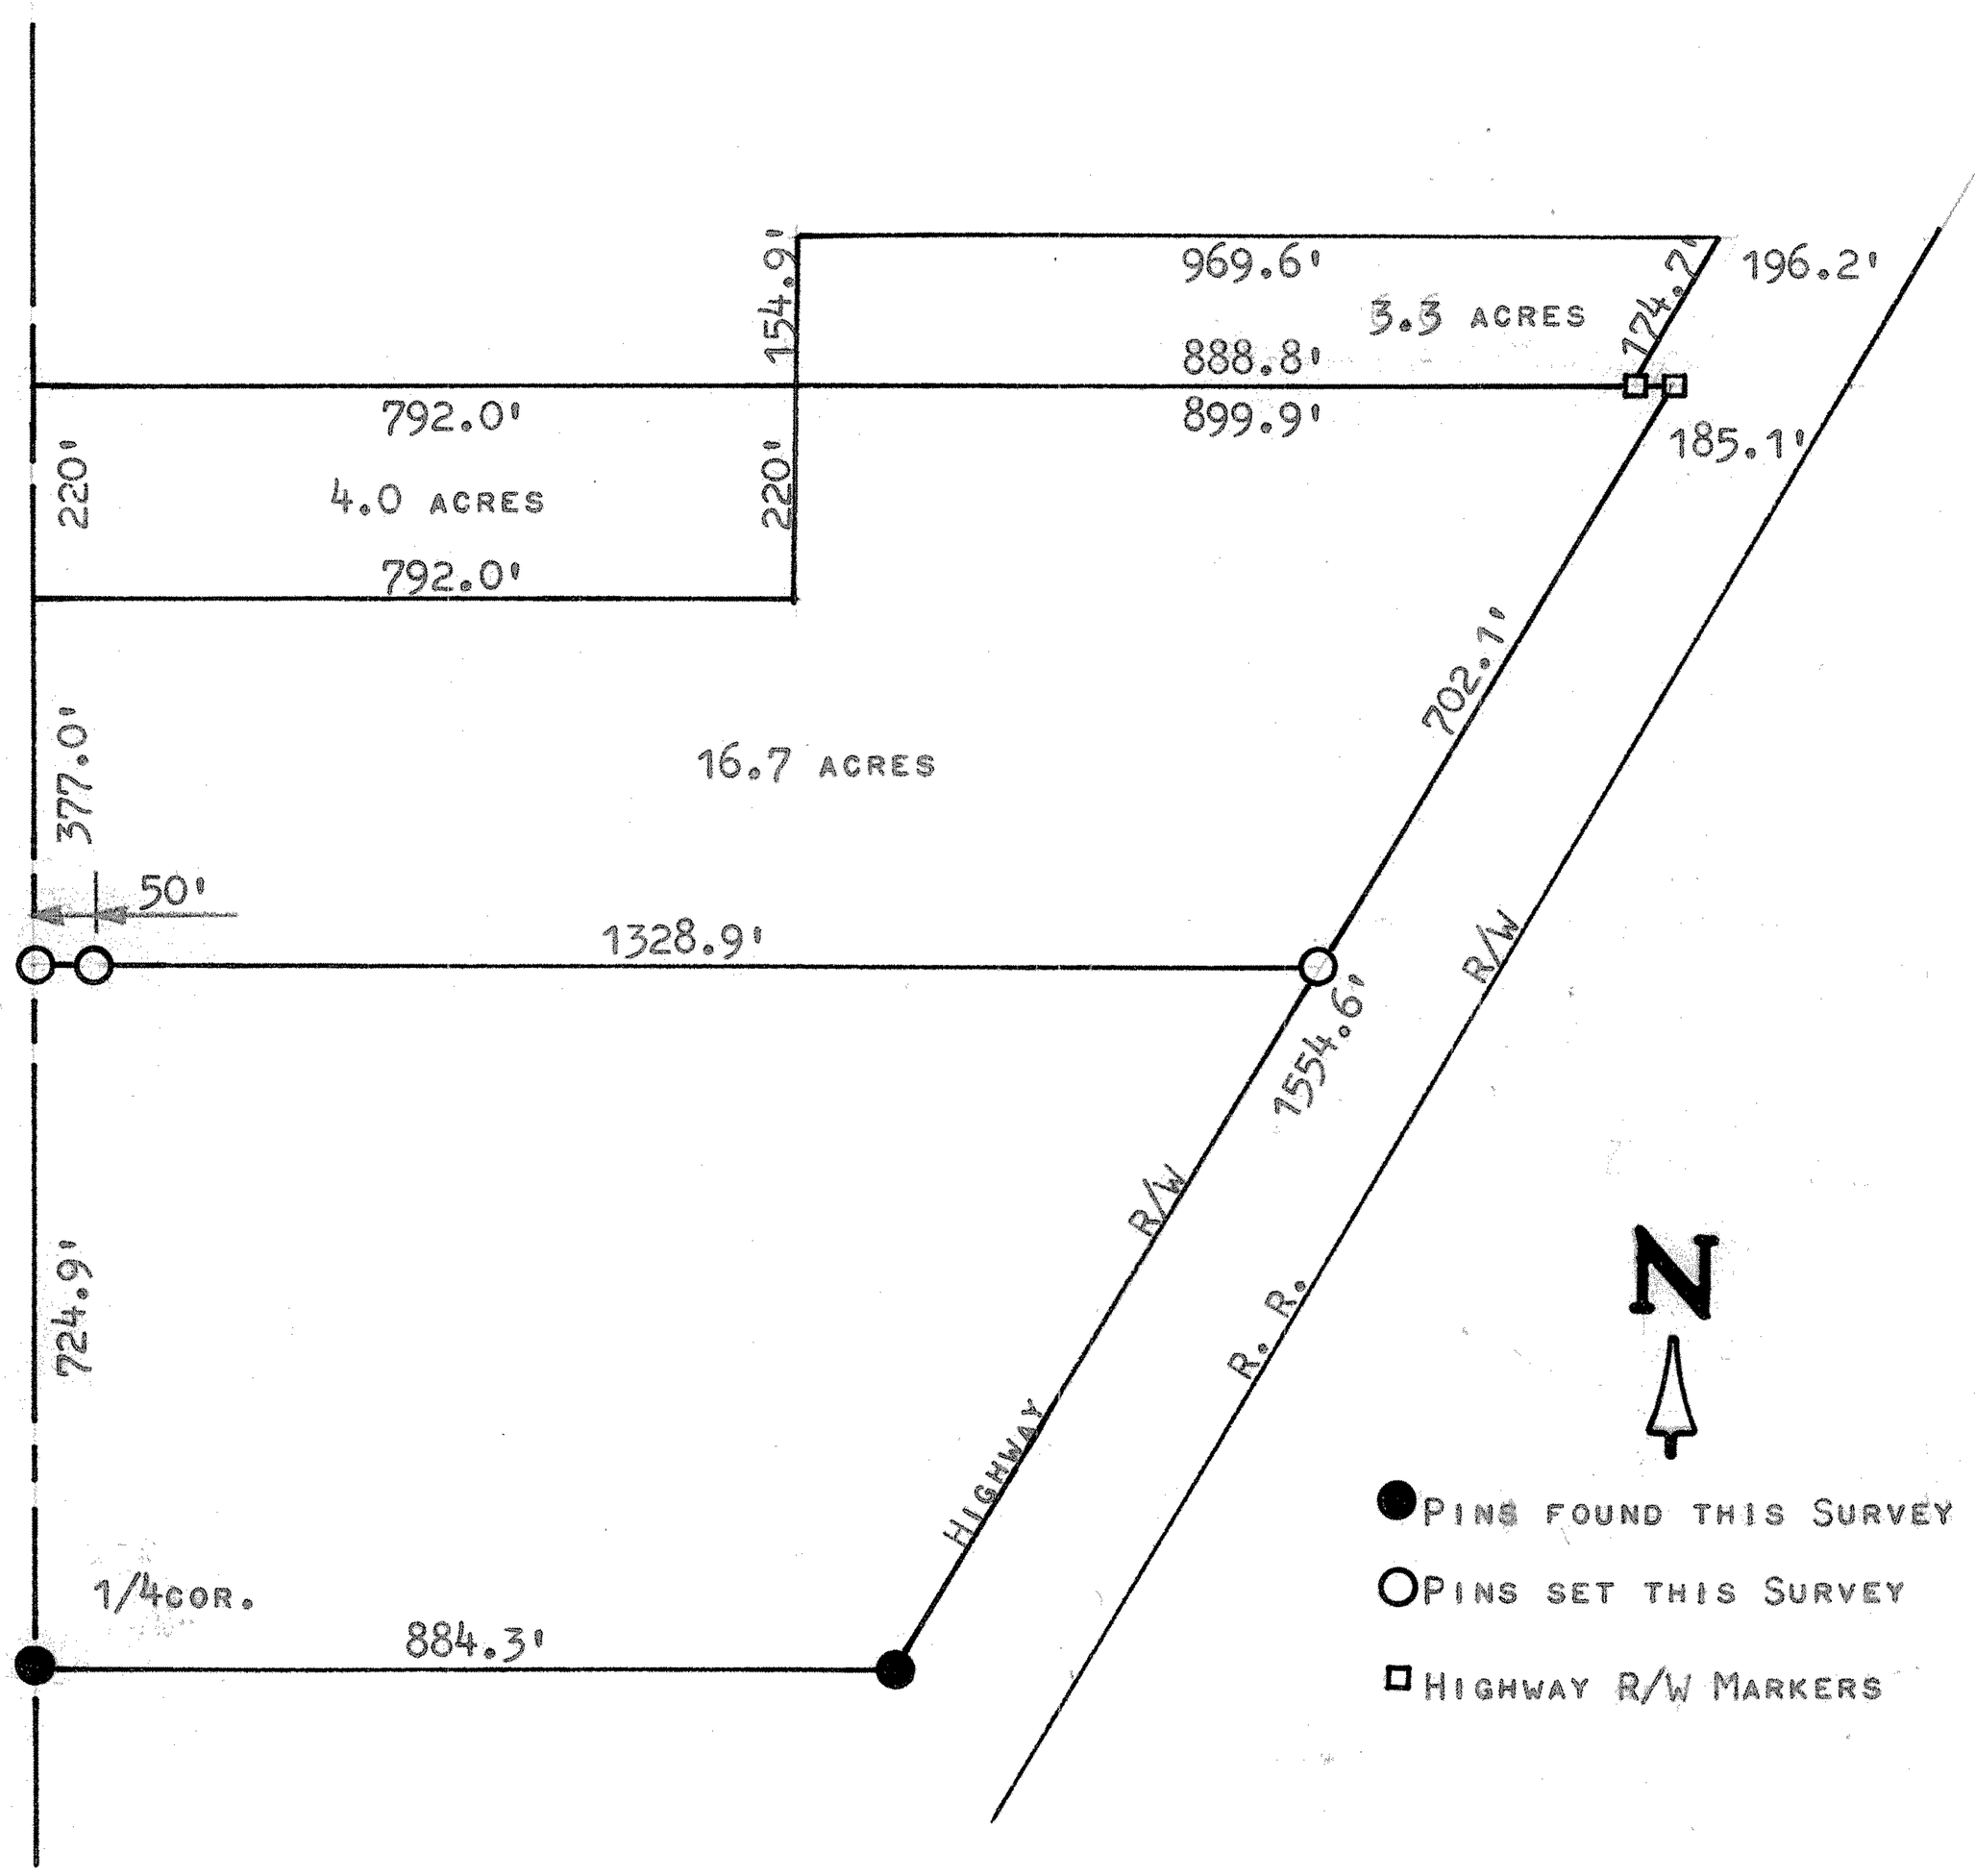

STATE OF KANSAS)
SS
COUNTY OF McPHERSON)

I, FRANCIS RANKIN, COUNTY ENGINEER OF McPHERSON COUNTY, KANSAS, DO HEREBY CERTIFY THAT UNDER MY SUPERVISION A SURVEY WAS MADE IN THE NW1/4 OF SECTION 9, T21S-R4W OF THE 6TH P.M. AND A LINE WAS ESTABLISHED BEGINNING 724.9 FEET NORTH ON SECTION LINE FROM THE SW COR. OF THE NW1/4 OF SAID SECTION, THENCE EAST, PARALLEL WITH THE 1/4 SECTION LINE, 1328.9 FEET TO THE WEST HIGHWAY R/W LINE. AND THAT THE ABOVE PLAT IS A TRUE EXHIBIT OF SAID SURVEY AS FAR AS IT IS KNOWN TO ME. SURVEY CALLED FOR BY BEN EPP.

SIGNED THIS 28 DAY OF JANUARY, 1970.

F. R. RANKIN
COUNTY ENGINEER
McPHERSON CO., KANSAS

F. R. RANKIN
LICENSED
799
KANSAS
PROFESSIONAL ENGINEER