http://www.adultpdf.com
Created by TIFF To PDF trial version, to remove this mark, please register this software.

A SURVEY IN THE NW1/4 SECTION 12, T21S R5W

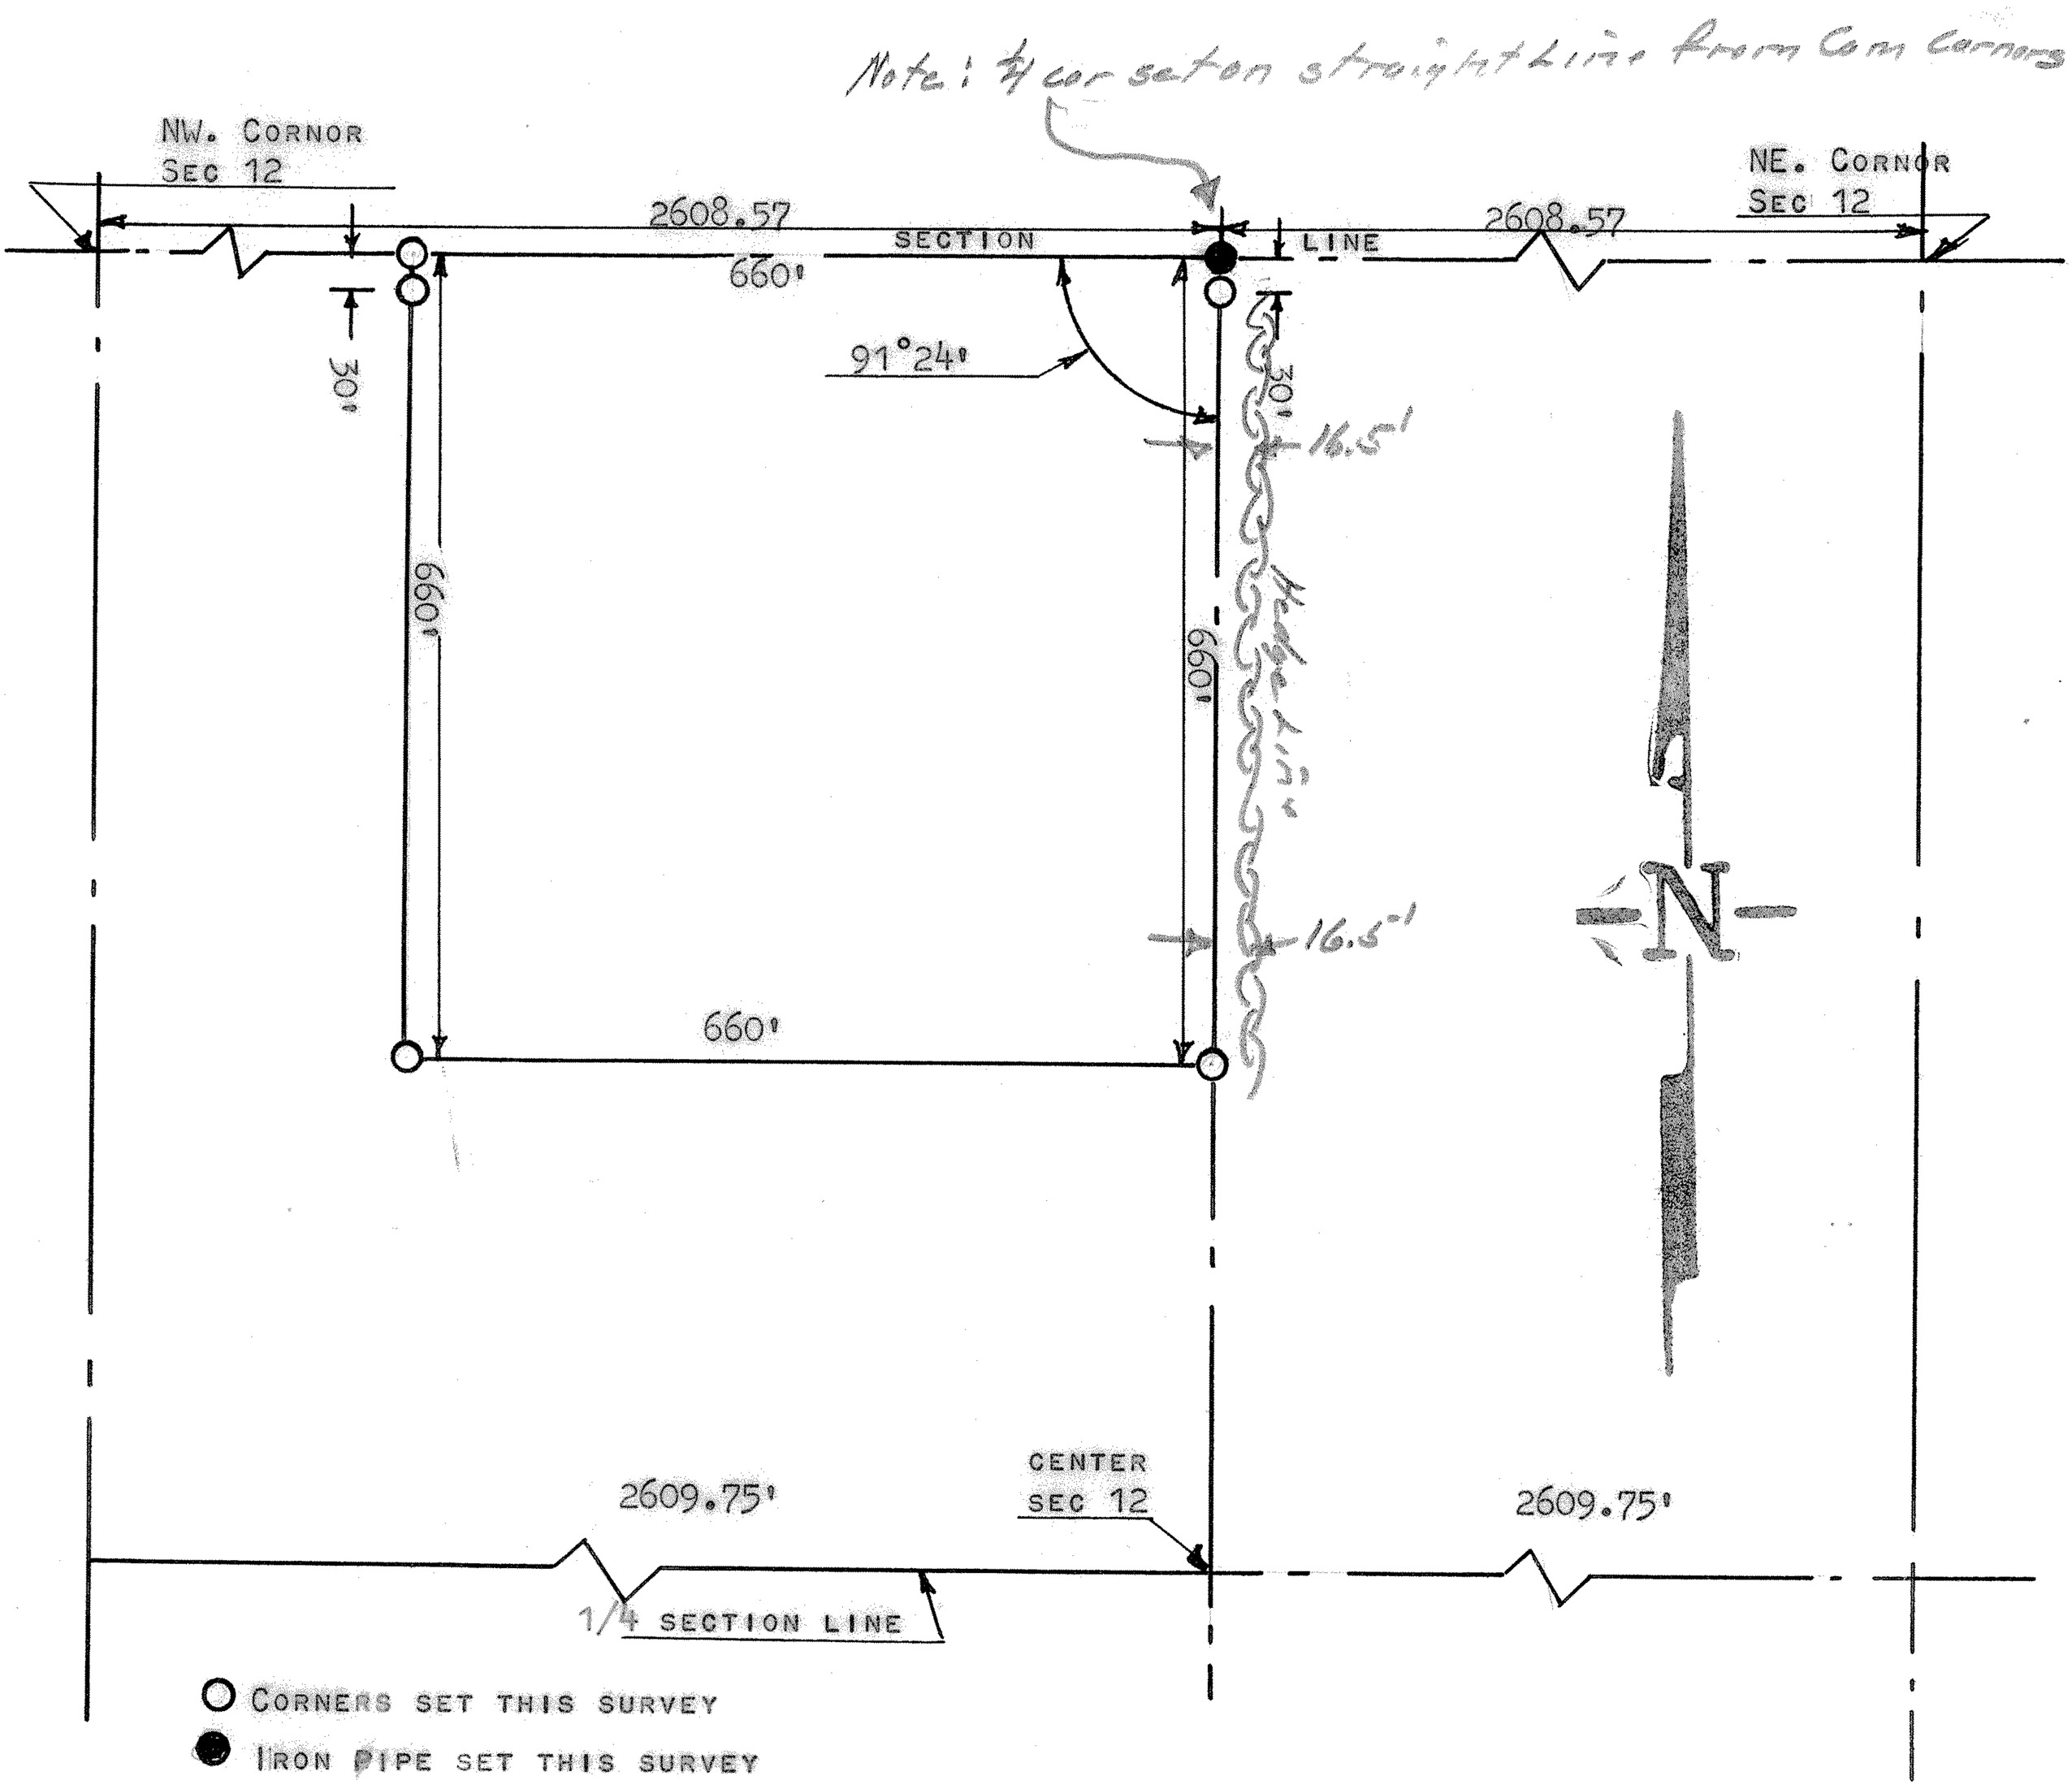

STATE OF KANSAS)
McPHERSON, COUNTY) SS

I, FRANCIS R. RANKIN PROFESSIONAL ENGINEER OF THE STATE OF KANSAS, DO HERBY CERTIFY, THAT THE ABOVE SURVEY WAS MADE UNDER MY SUPERVISION, DESCRIBED AS FOLLOWS:

BEGINNING AT THE NE CORNOR OF THE NW 1/4 SECTION 12, T21S R5W OF THE 6TH P.M.; THENCE SOUTH 660 FEET ON 1/4 SECTION LINE; THENCE WEST 660 FEET; THENCE NORTH 660 FEET TO SECTION LINE; THENCE EAST ON SECTION 660 FEET TO PLACE OF BEGINNING, SAID TRACT CONTAINS 10 ACRES MORE OR LESS, AND THAT THE ABOVE PLAT IS A TRUE AND CORRECT SO FAR AS IT IS KNOWN TO ME.

SURVEY CALLED FOR BY CARL SCHMIDT

SIGNED 1 DAY OF May 1963

FRANCIS RANKIN
PROFESSIONAL ENGINEER
McPHERSON, KANSAS

F. Rankin

F. RANKIN LICENSED 799 KANSAS PROFESSIONAL ENGINEER

MICROFILM