http://www.adultpdf.com
Created by TIFF To PDF trial version, to remove this mark, please register this software.

Survey of Section 12 T21S-R5W
MCPherson, Kansas

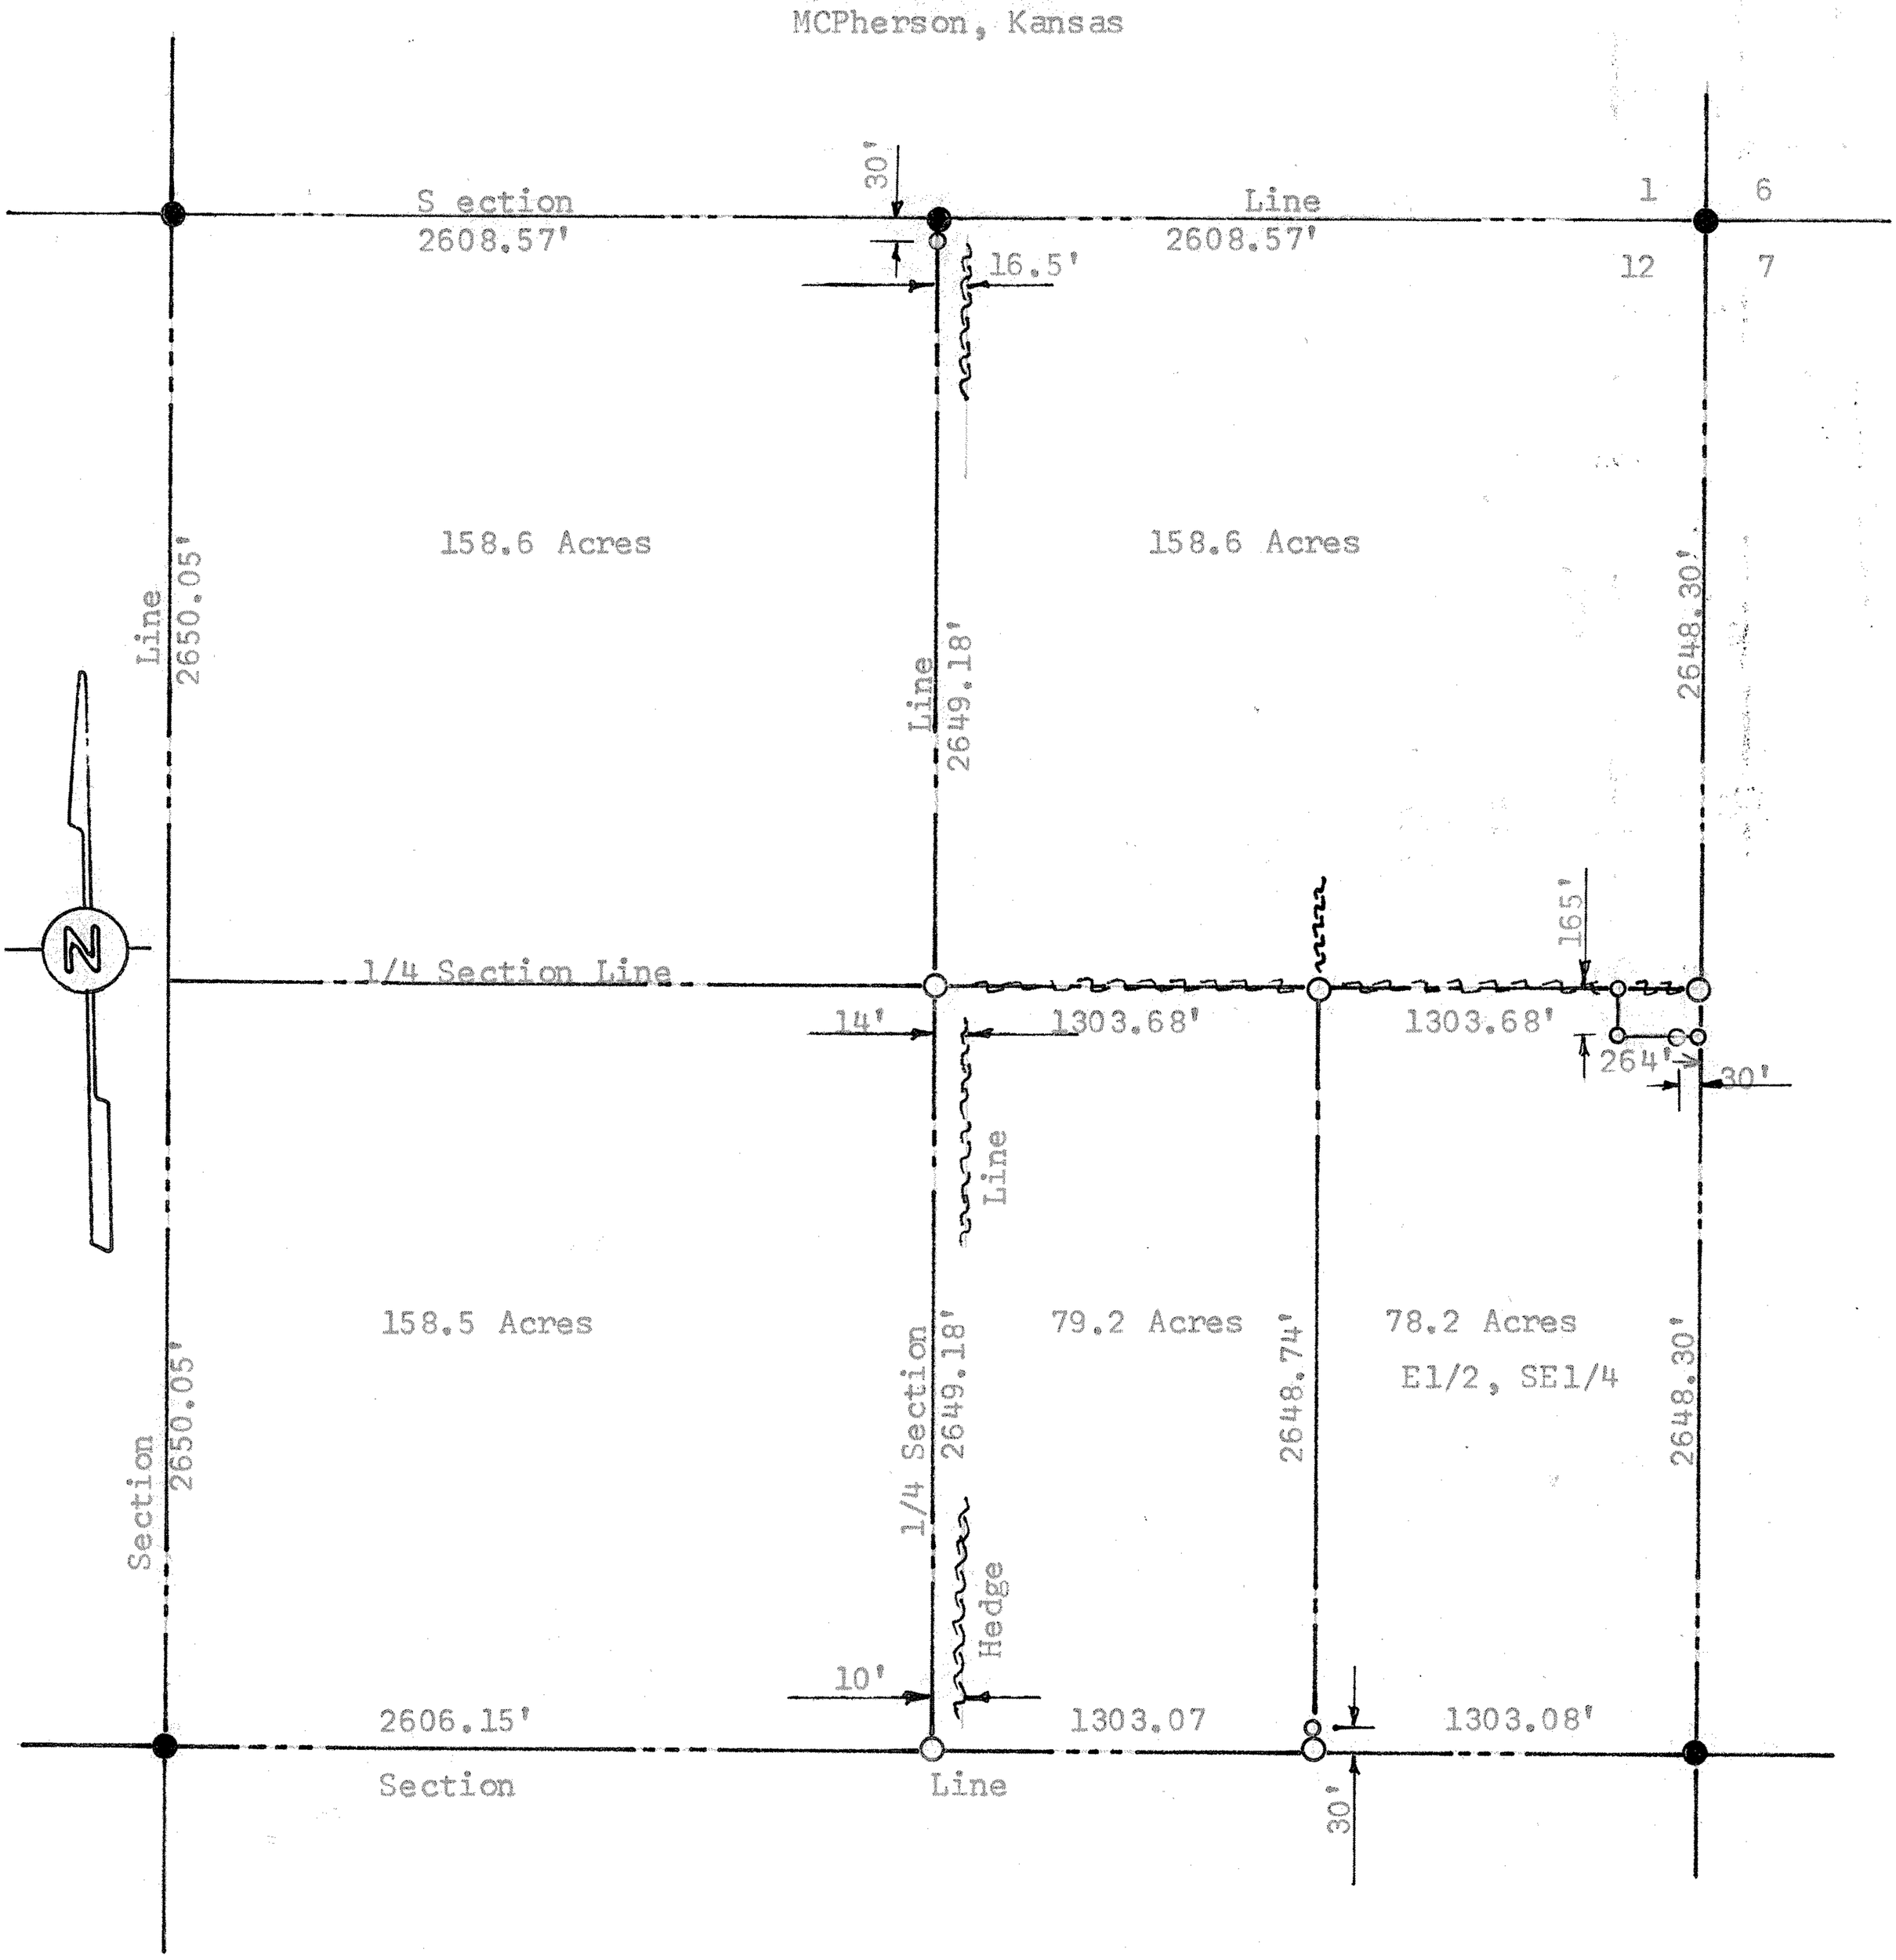


● Corners Set Previous Survey
○ Pins Set This Survey

State of Kansas )
County of McPherson ) S.S.

I, F.R. Rankin, County Engineer of McPherson, County, do hereby certify that under my supervision a survey was made of Section 12, T21S-R5W of the 6th. P.M. to dertermine the East 1/2, South East 1/4 of said Section 12 and the above plat is a true exhibit of said survey as far as it is known to me.

Survey called for by G.F.Toews

Signed this 7 day May, 1971

F.R. Rankin
County Engineer
McPherson, Kansas

F. R. RANKIN
LICENSED
799
KANSAS
PROFESSIONAL ENGINEER

MICROFILM