http://www.adobepdf.com
Created by TIFF To PDF trial version, to remove this mark, please register this software.

Garber
Surveying Service, P.A.
217 East 1st, Suite 16 Hutchinson, KS 67501

Proj. No. G87-4

SURVEY FOR: Kevin/Janie Wittorff
DESCRIPTION: A portion of the Northwest Quarter of Section 14, Township 21 South, Range 5 West of the 6th Principal Meridian in McPherson County, Kansas, as described on the attached sheet.

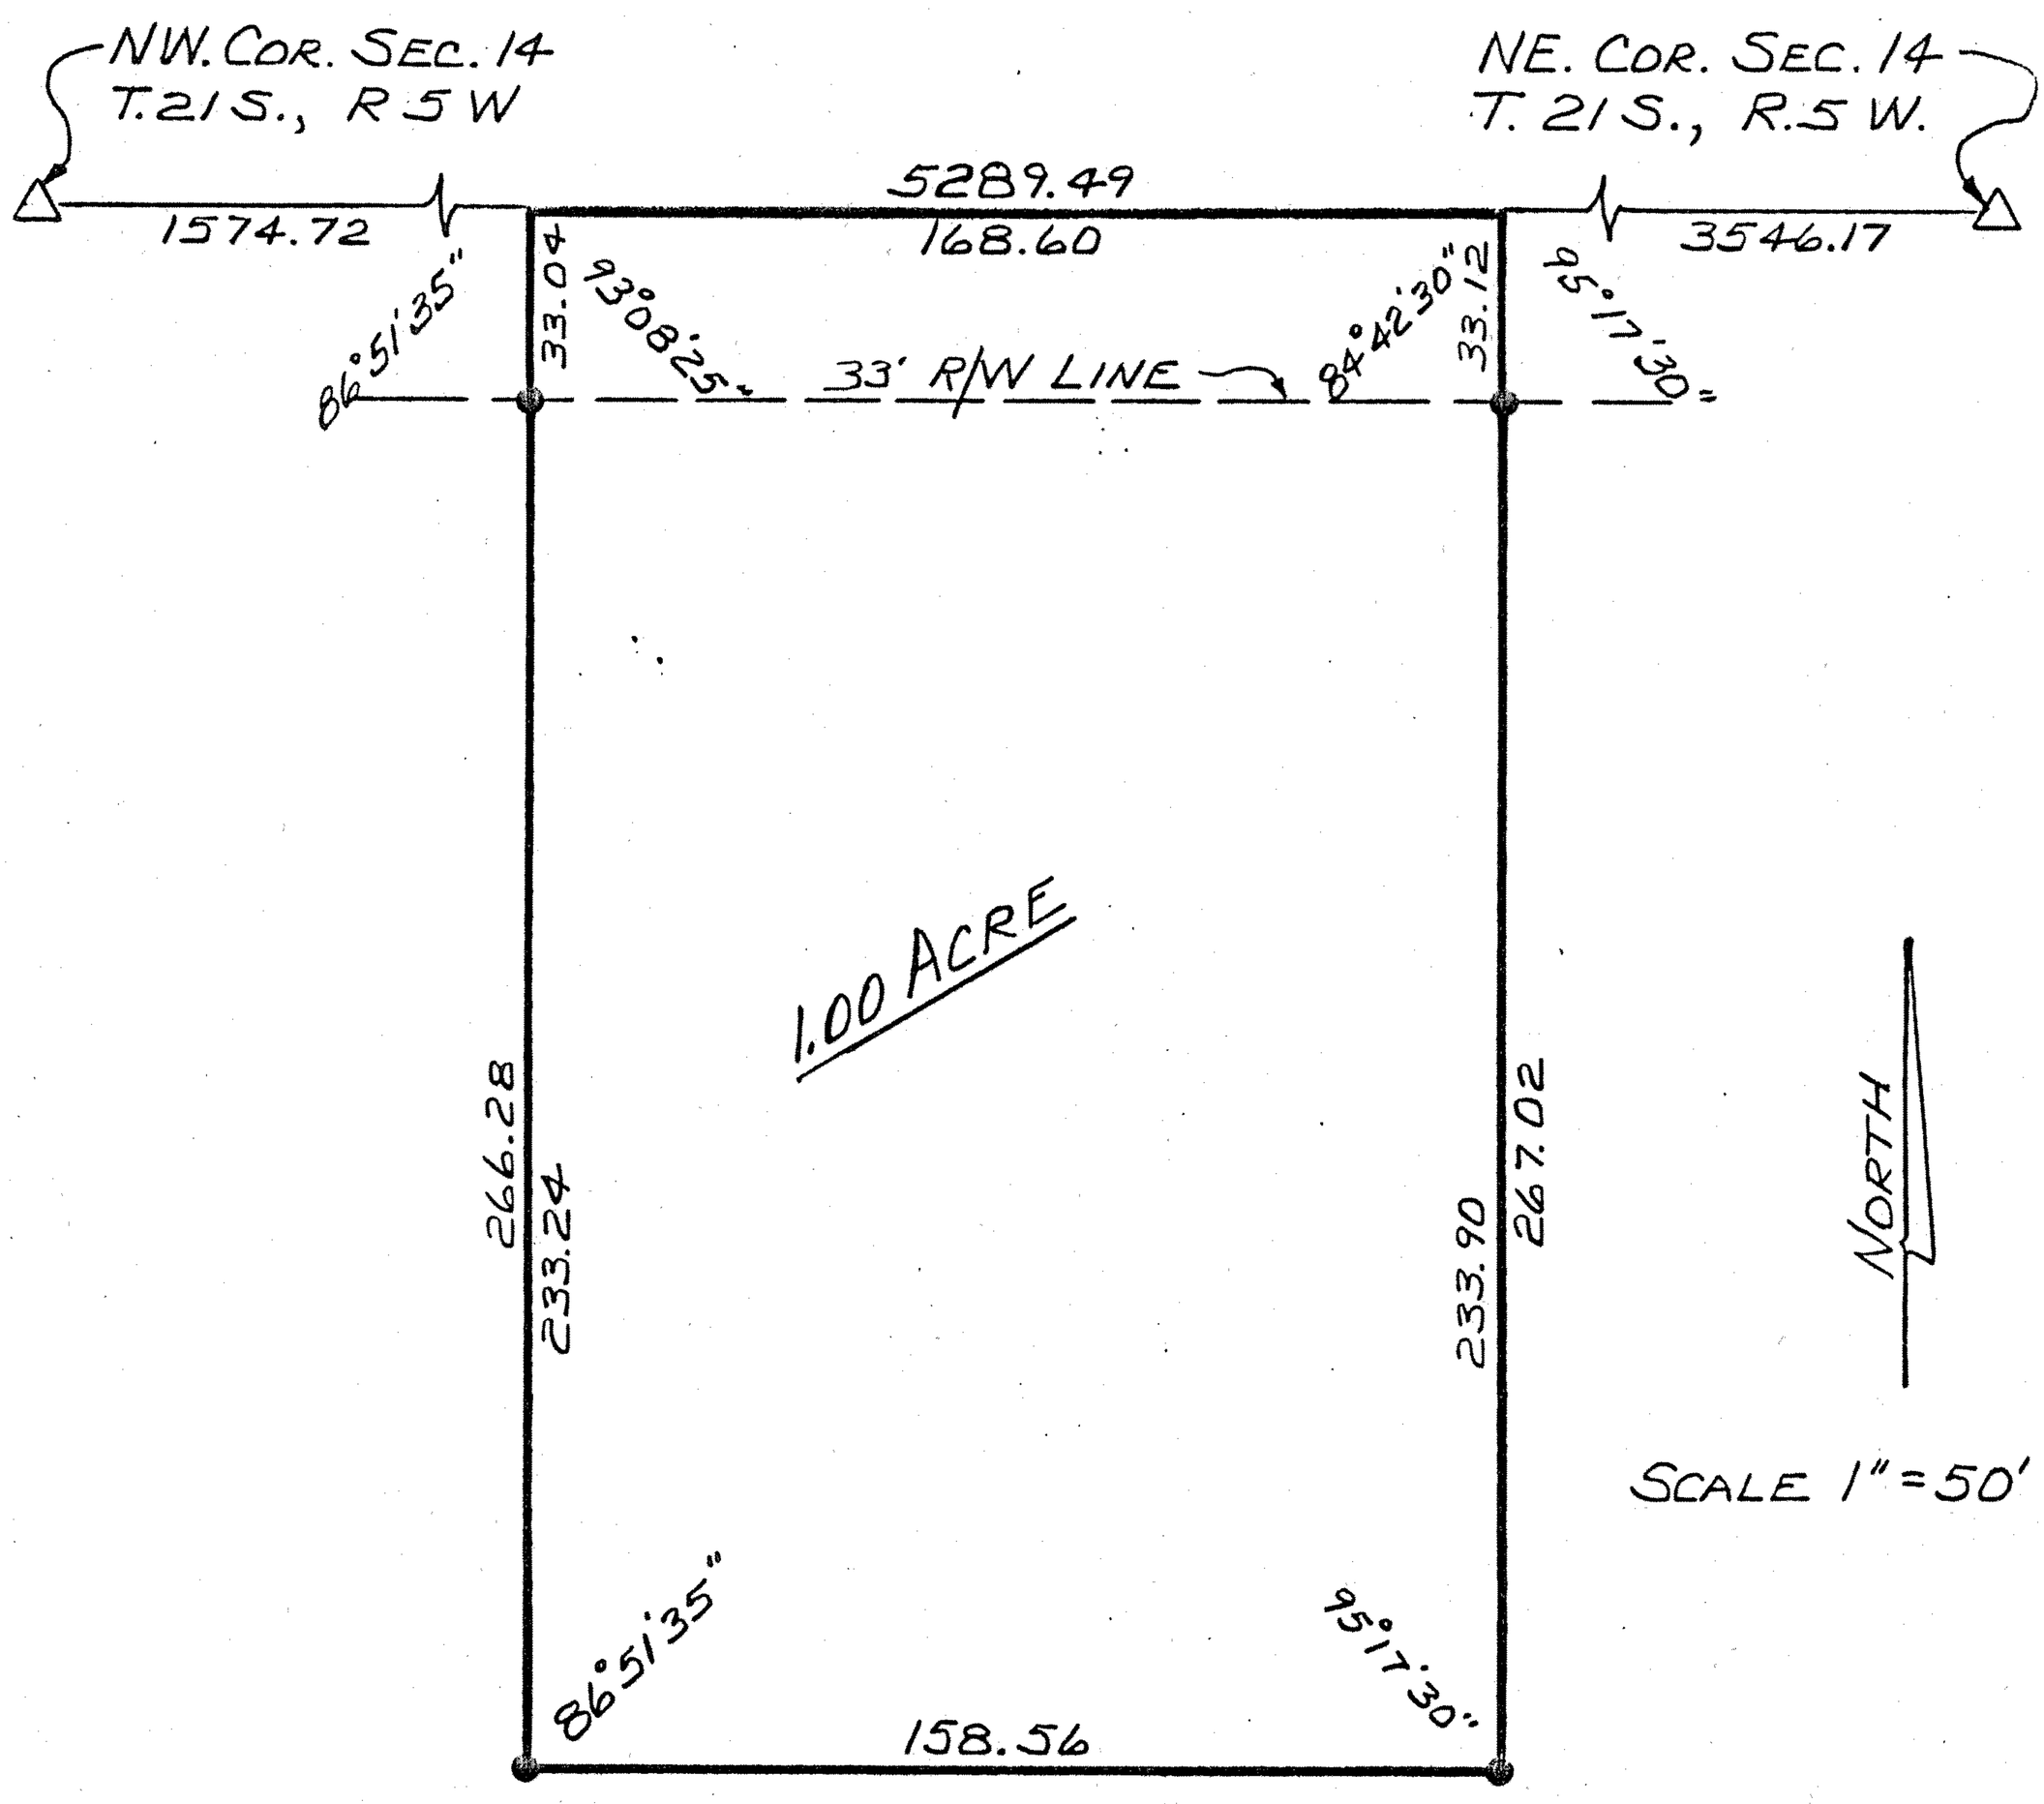

SURVEYOR'S CERTIFICATE:
I hereby certify this plat to be a true, correct and complete representation of the property described above and on the attached sheet as surveyed under my supervision, this 19th of January, 1987.

DANIEL E. GARBER
REGISTERED
LS-683
KANSAS
LAND SURVEYOR

Daniel E. Garber RLS #683

http://www.adultpdf.com
Created by TIFF To PDF trial version, to remove this mark, please register this software.

DESCRIPTION

Commencing at the Northwest corner of the Northwest Quarter of Section 14, Township 21 South, Range 5 West of the 6th Principal Meridian; thence East along the North line of said Northwest Quarter 1574.72 feet for a point of beginning; thence continuing East along said section line 168.60 feet; thence with deflection angle 95°17'30" right-South 267.02 feet; thence with a deflection angle 84°42'30" right-West parallel with the North line of said Northwest Quarter 158.56 feet; thence with a deflection angle 93°08'25" right-North 266.28 feet to the point of beginning containing 1.00 Acre in McPherson County, Kansas subject to a road right-of-way easement across the North 33.00 feet thereof and any other easements of record.

Dated: January 19, 1987

Daniel E. Garber RLS #683

DANIEL E. GARBER
REGISTERED
LS-683
KANSAS
LAND SURVEYOR