http://www.adultpdf.com
Created by TIFF To PDF trial version, to remove this mark, please register this software.

# SURVEY A TRACT OF LAND IN THE NW 1/4 SECTION 19 T21S, R5W

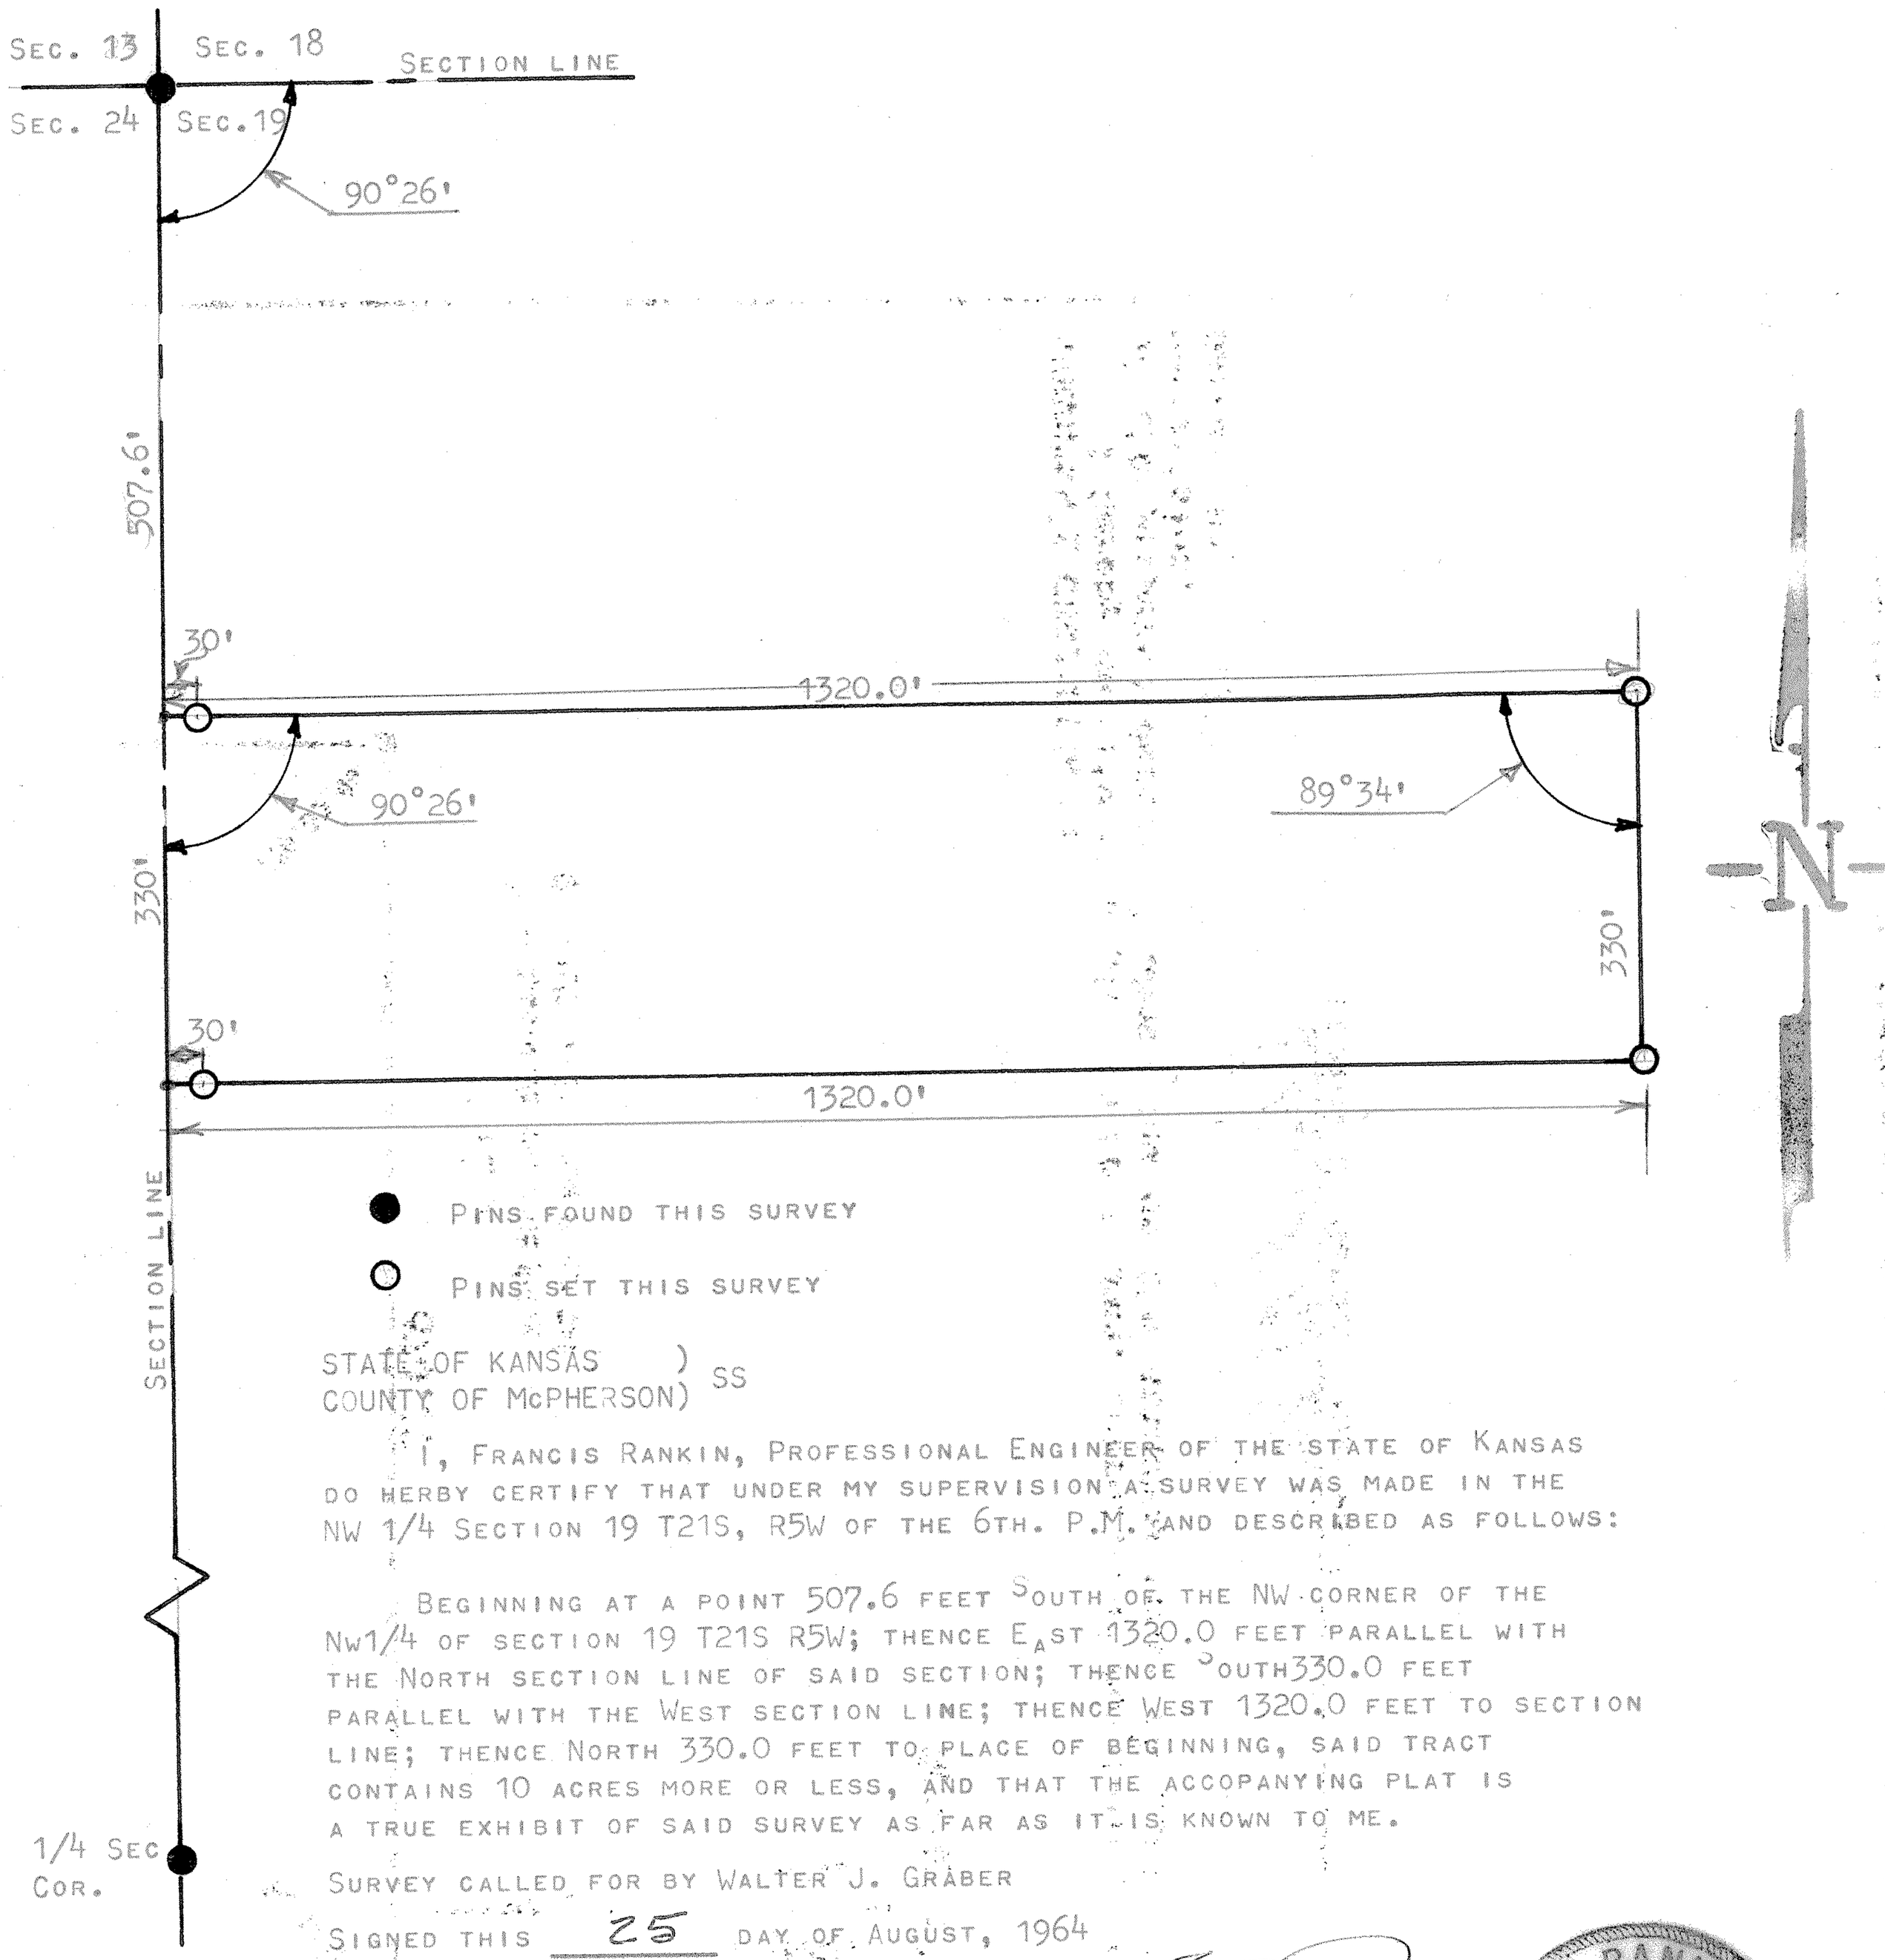


STATE OF KANSAS )
COUNTY OF McPHERSON) SS

I, FRANCIS RANKIN, PROFESSIONAL ENGINEER OF THE STATE OF KANSAS DO HERBY CERTIFY THAT UNDER MY SUPERVISION A SURVEY WAS MADE IN THE NW 1/4 SECTION 19 T21S, R5W OF THE 6TH. P.M. AND DESCRIBED AS FOLLOWS:

BEGINNING AT A POINT 507.6 FEET SOUTH OF THE NW CORNER OF THE NW1/4 OF SECTION 19 T21S R5W; THENCE EAST 1320.0 FEET PARALLEL WITH THE NORTH SECTION LINE OF SAID SECTION; THENCE SOUTH330.0 FEET PARALLEL WITH THE WEST SECTION LINE; THENCE WEST 1320.0 FEET TO SECTION LINE; THENCE NORTH 330.0 FEET TO PLACE OF BEGINNING, SAID TRACT CONTAINS 10 ACRES MORE OR LESS, AND THAT THE ACCOPANYING PLAT IS A TRUE EXHIBIT OF SAID SURVEY AS FAR AS IT IS KNOWN TO ME.

SURVEY CALLED FOR BY WALTER J. GRABER

SIGNED THIS 25 DAY OF AUGUST, 1964

F. R. Rankin

FRANCIS RANKIN
PROFESSIONAL ENGINEER
McPHERSON, KANSAS

F. R. RANKIN LICENSED 799 KANSAS PROFESSIONAL ENGINEER

MICROFILM