http://www.adultpdf.com
Created by TIFF To PDF trial version, to remove this mark, please register this software.

Survey for: Donna Heim
By: Garber Surveying Service, P.A.
217 E. First Ave., Suite 9
Hutchinson, Kansas 67501

DESCRIPTION: A tract in the N.W.¼ of Section 19, T.21 S, R.5 W. of the 6th P.M. as described on the attached sheet.

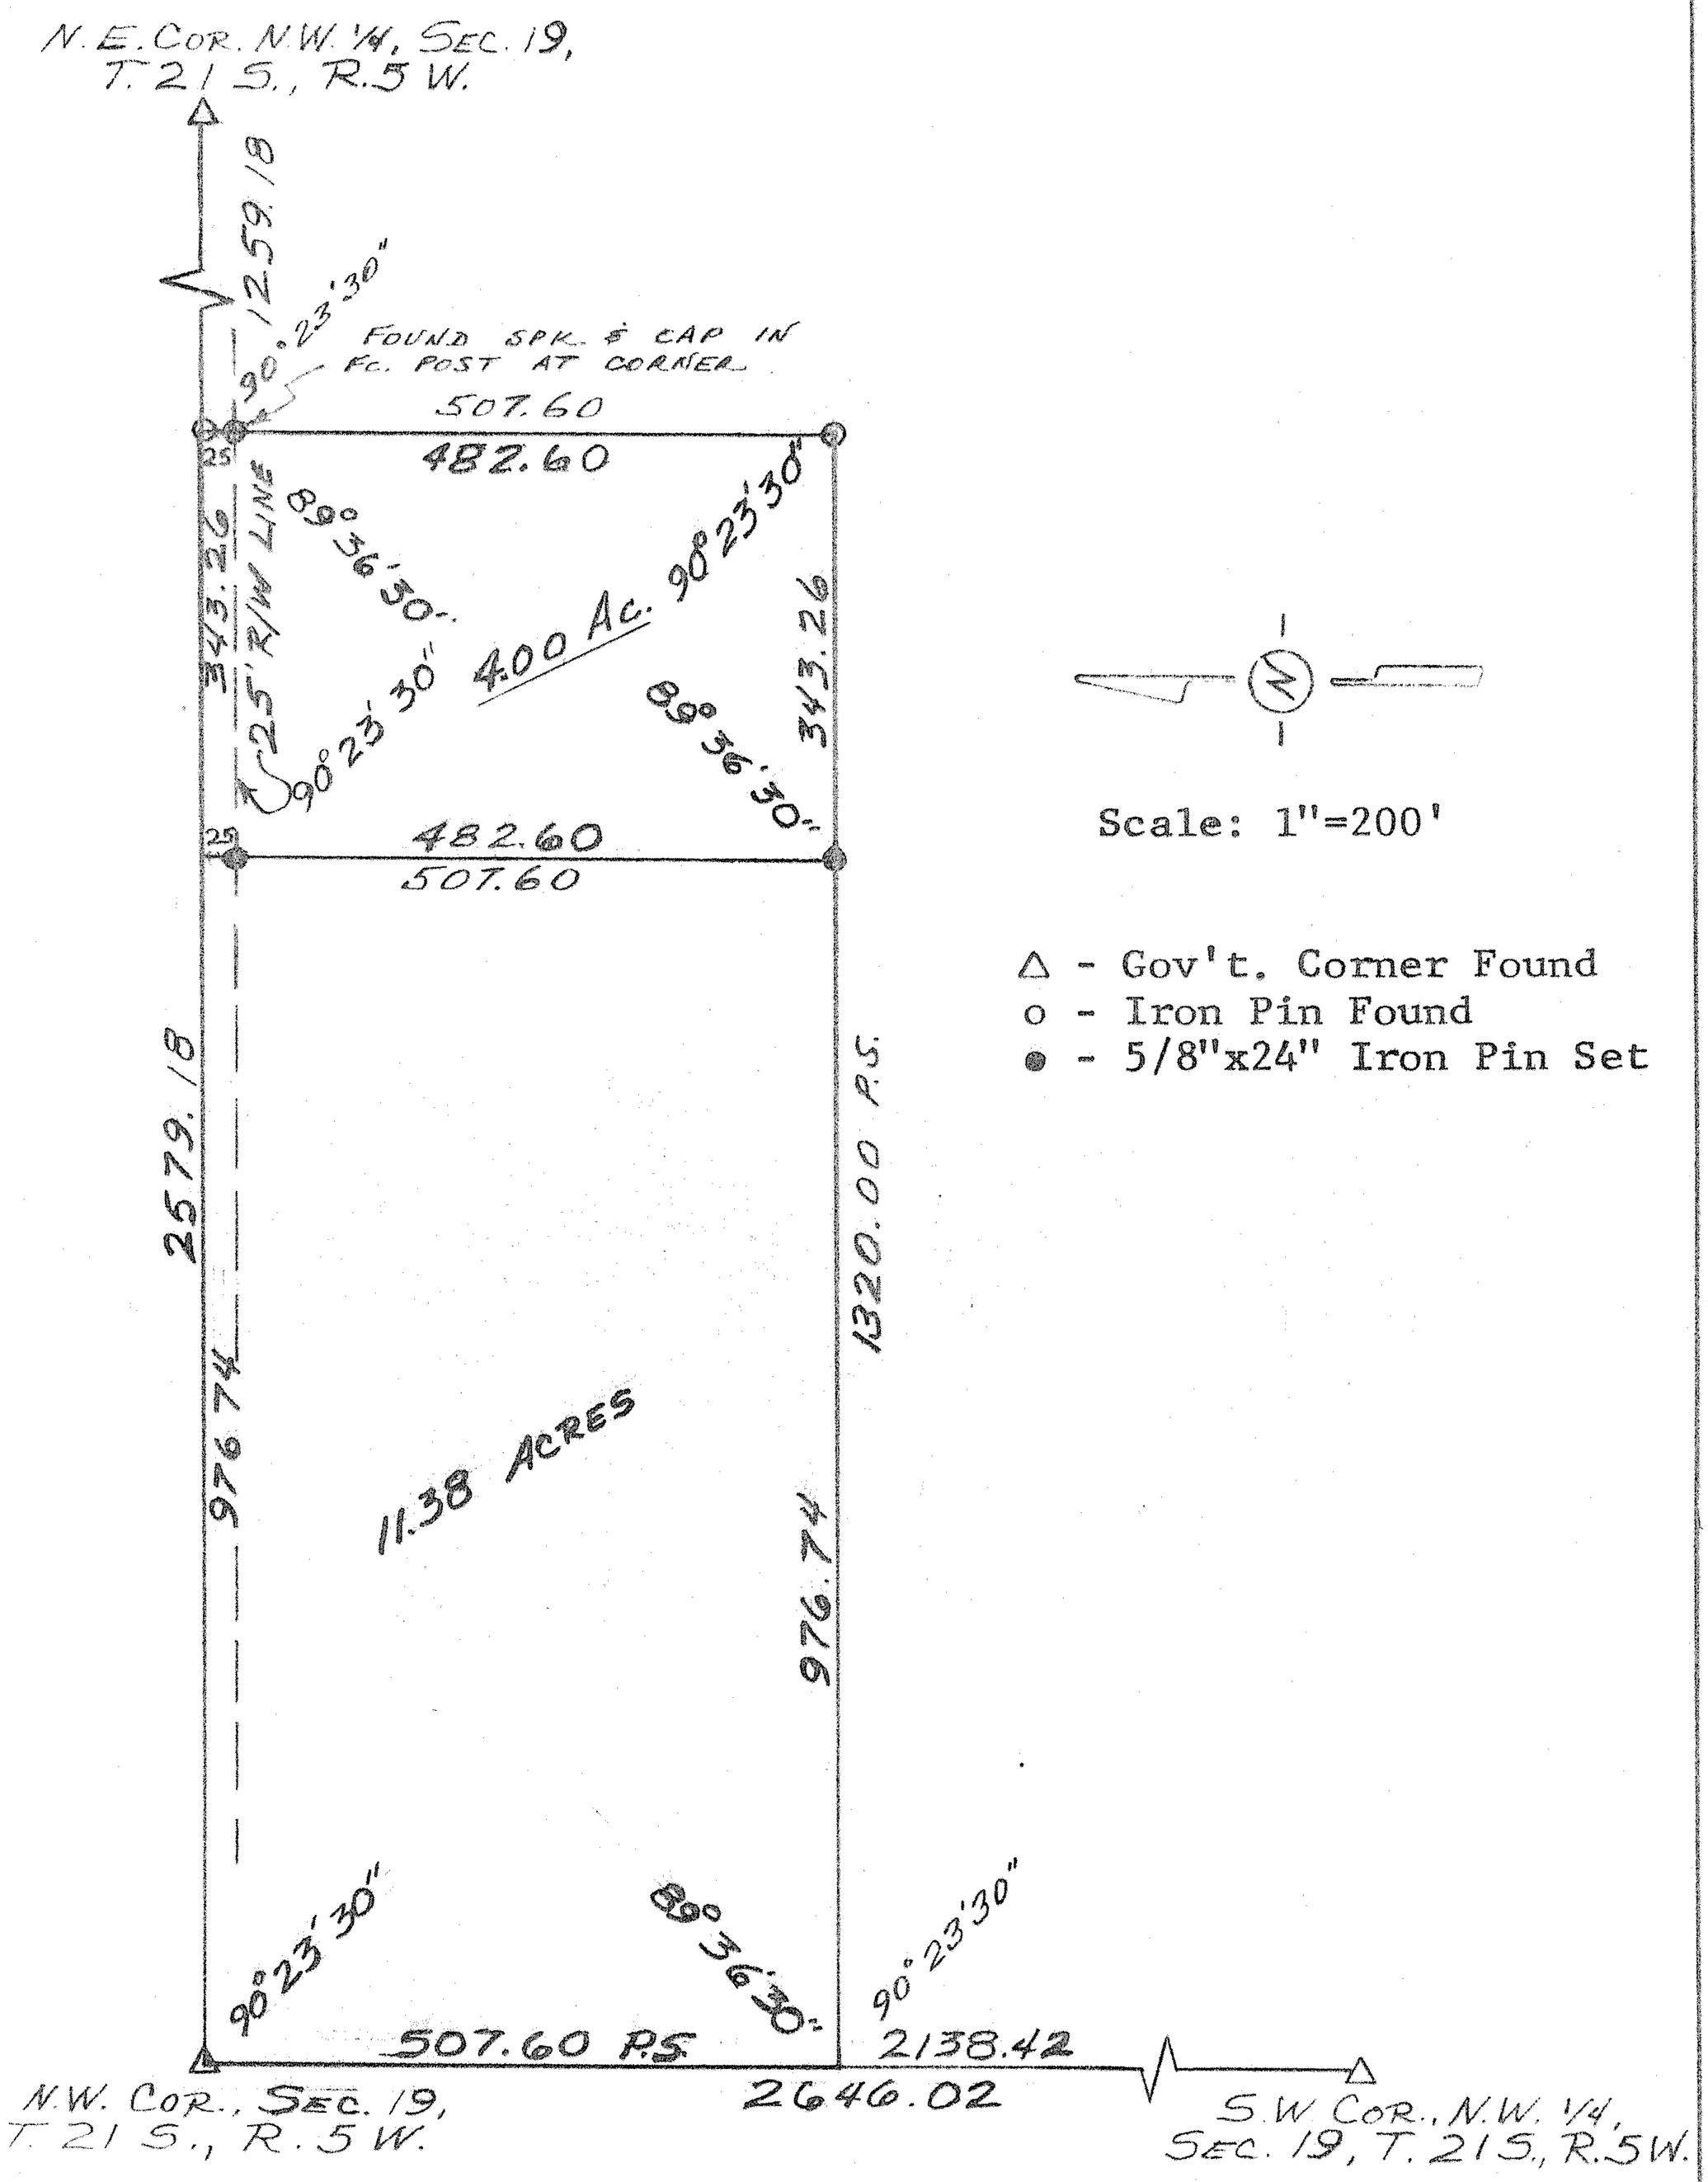

I hereby certify this plat to be a true, correct and complete representation of the property described above and on the attached sheet, as surveyed by me, this 5th day of March, 1980.

Daniel E. Garber

DANIEL E. GARBER
REGISTERED
LS-683
KANSAS
LAND SURVEYOR

G80-11

http://www.adultpdf.com
Created by TIFF To PDF trial version, to remove this mark, please register this software.

DESCRIPTION

A tract in the Northwest quarter of Section 19, Township 21 South, Range 5 West of the 6th Principle Meridian described as follows:

Commencing at the Northwest corner of the N.W.¼ of Section 19, T.21 S., R.5 W. of the 6th P.M.; thence East along the North line of said N.W.¼ 976.74 ft. for a place of beginning; thence continuing East without deflection 343.26 ft.; thence with a deflection angle 90°23'30" right-South parallel with the West line of said N.W.¼ 507.60 ft.; thence with a deflection angle 89°36'30" right-West parallel with the North line of said NW¼ 343.26 ft.; thence with a deflection angle 90°23'30" right-North parallel with the West line of said N.W.¼ 507.60 ft. to the place of beginning containing 4.00 acres in McPherson County, Kansas subject to a road right-of-way easement across the North 25.00 ft. thereof and any other easements of record.

DANIEL E. GARBER
REGISTERED
LS-683
KANSAS
LAND SURVEYOR

Daniel E. Garber