http://www.adultpdf.com
Created by TIFF To PDF trial version, to remove this mark, please register this software.

SURVEY N 40 ACRES NW 1/4
SECTION 2, T21S, R5W

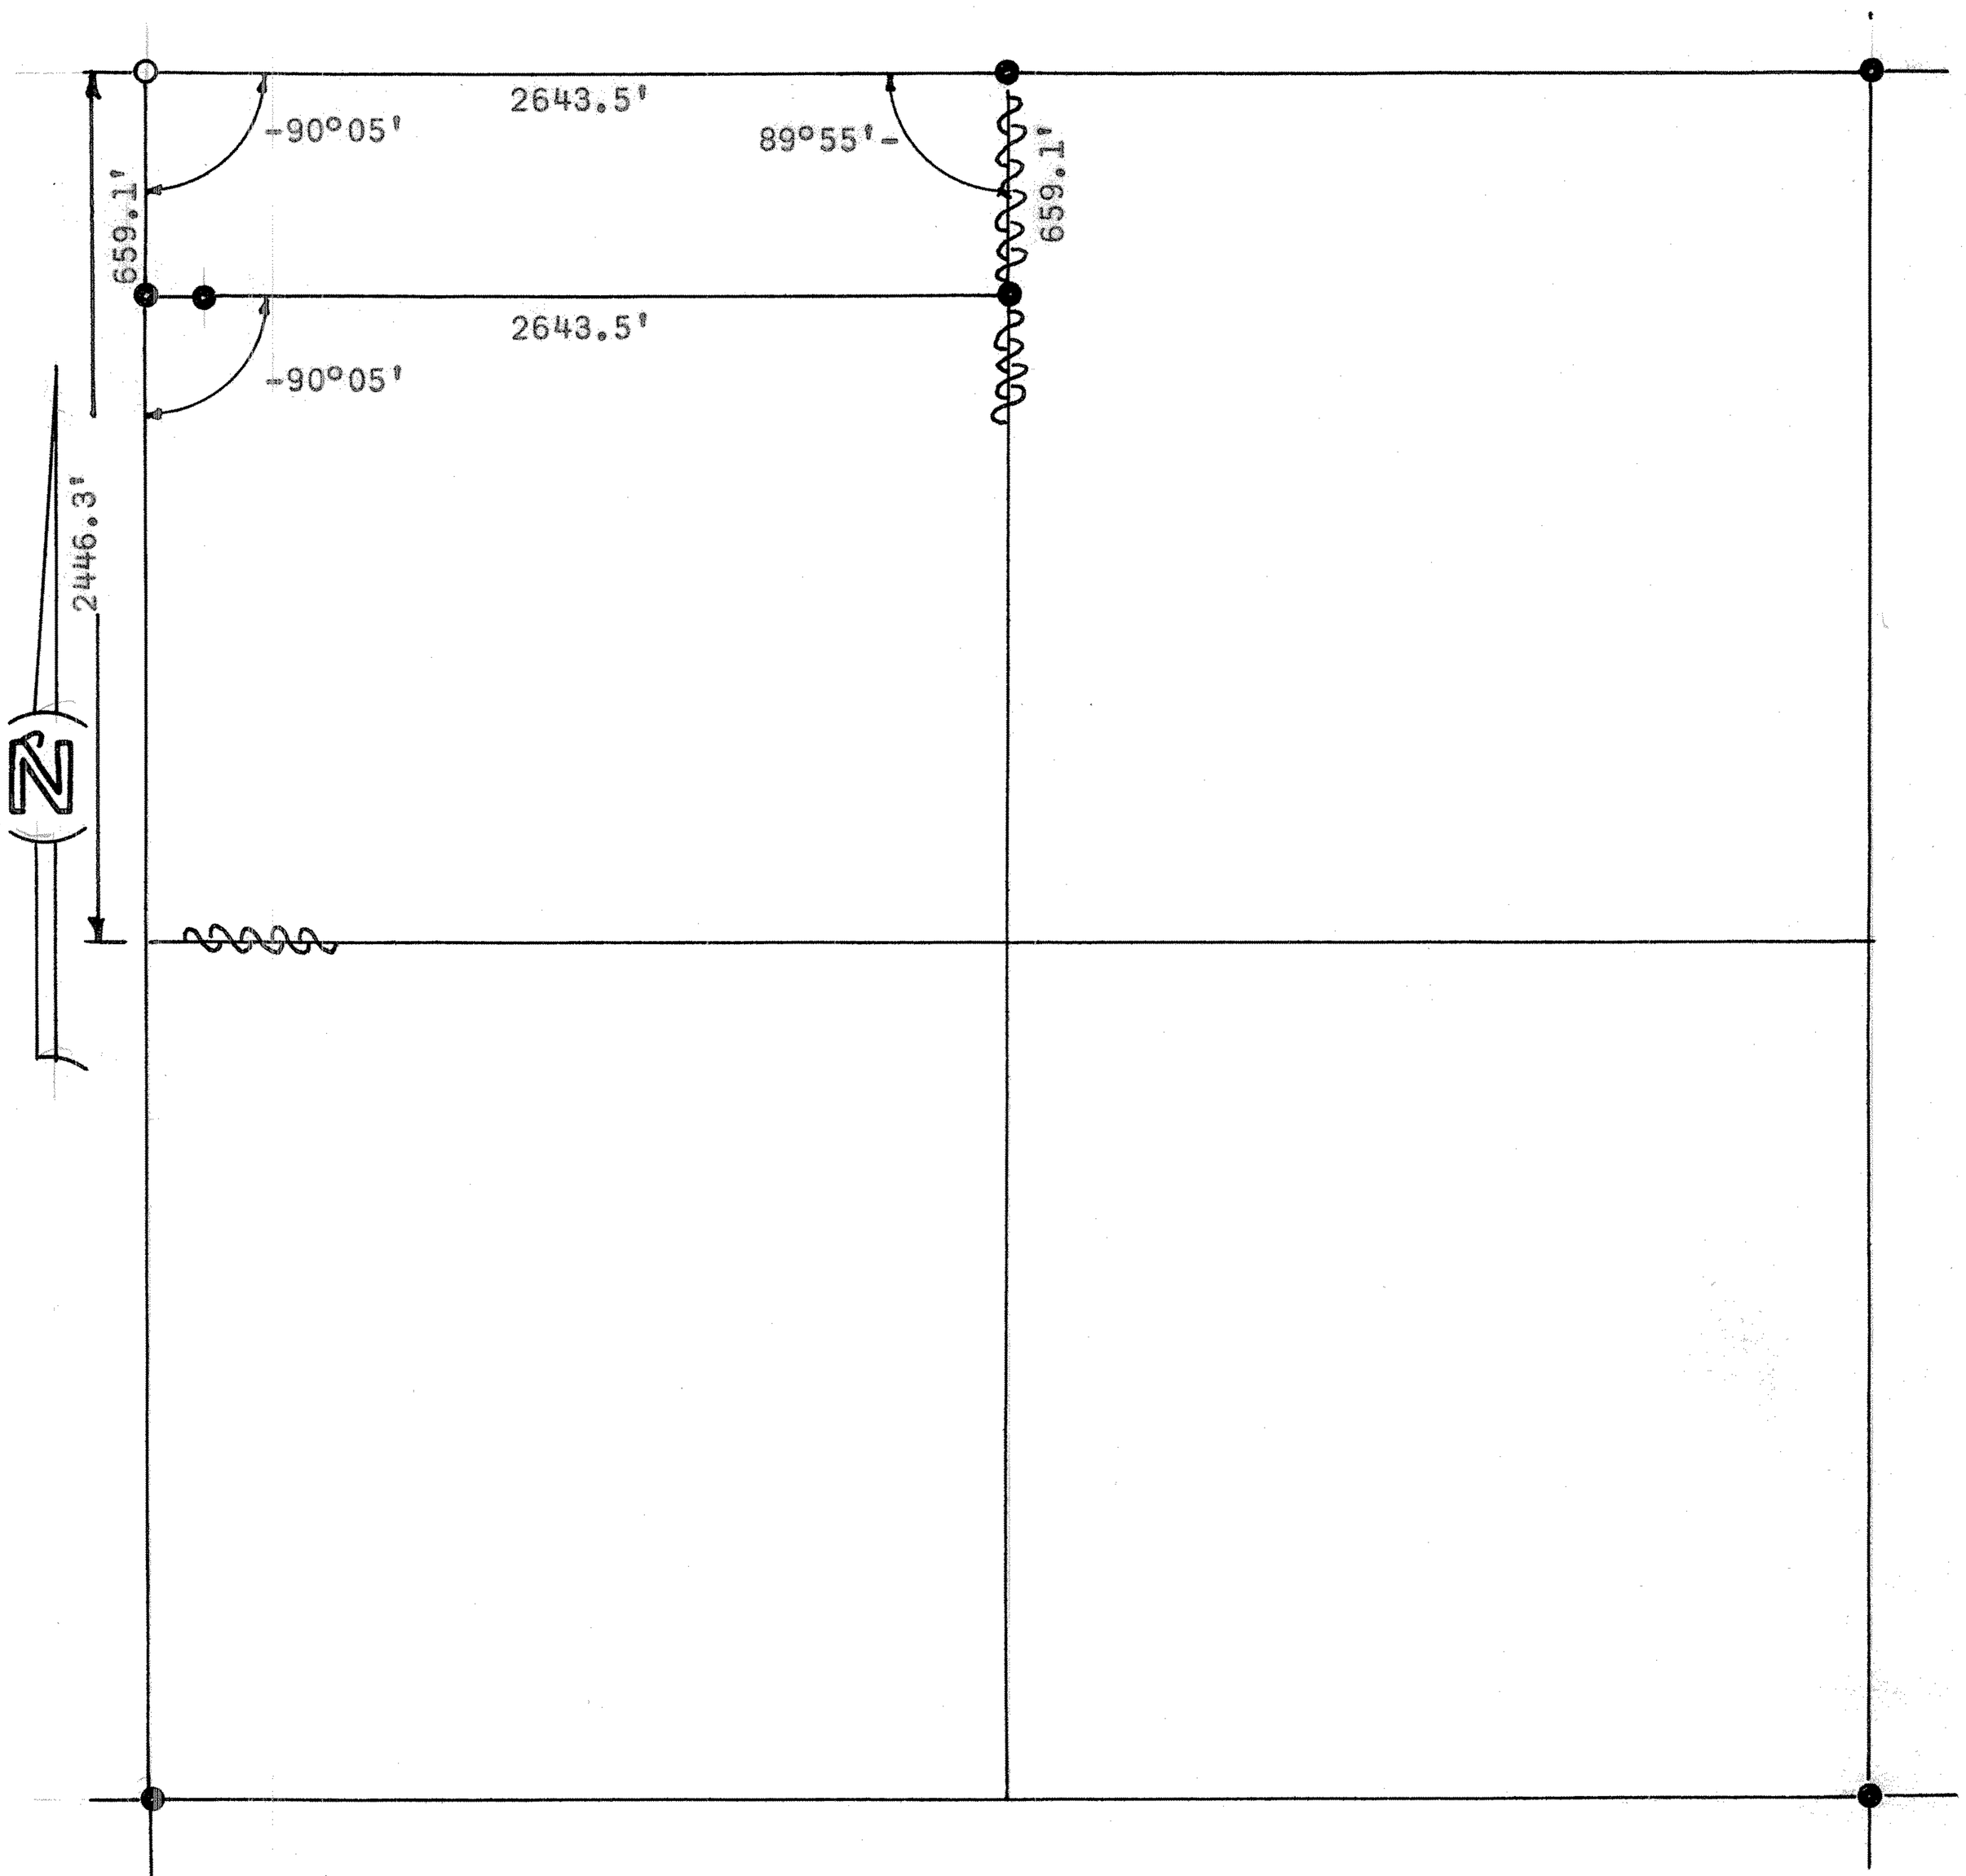

○ Pins Found This Survey

● Pins Set This Survey

State of Kansas)
County of McPherson) SS

I, Francis R. Rankin, County Engineer of McPherson County, Kansas do hereby certify that under my supervision a survey was made of the North 40 acres of the North West Quarter (NW 1/4) Section 2, T21S, R5W of the 6th P.M. and described as follows:

Commencing at the North West corner of said section; thence 2643.5 feet East to the North 1/4 corner; thence 659.1 feet South; thence 2643.5 feet West to the West section line of said section; thence 659.1 feet North to the place of beginning. The land herein described contains 40 Acres(±) and the above plat is a true exhibit of said survey.

Signed this 19 day of February, 1964.

F. R. Rankin

Francis R. Rankin
County Engineer
McPherson County

F. R. RANKIN LICENSED 799 KANSAS PROFESSIONAL ENGINEER

MICROFILM