http://www.adultpdf.com
Created by TIFF To PDF trial version, to remove this mark, please register this software.

A SURVEY TO DETERMINE THE 1/4 CORNER TO SECTIONS 21 & 22 T21S R5W MCPHERSON, COUNTY KANSAS

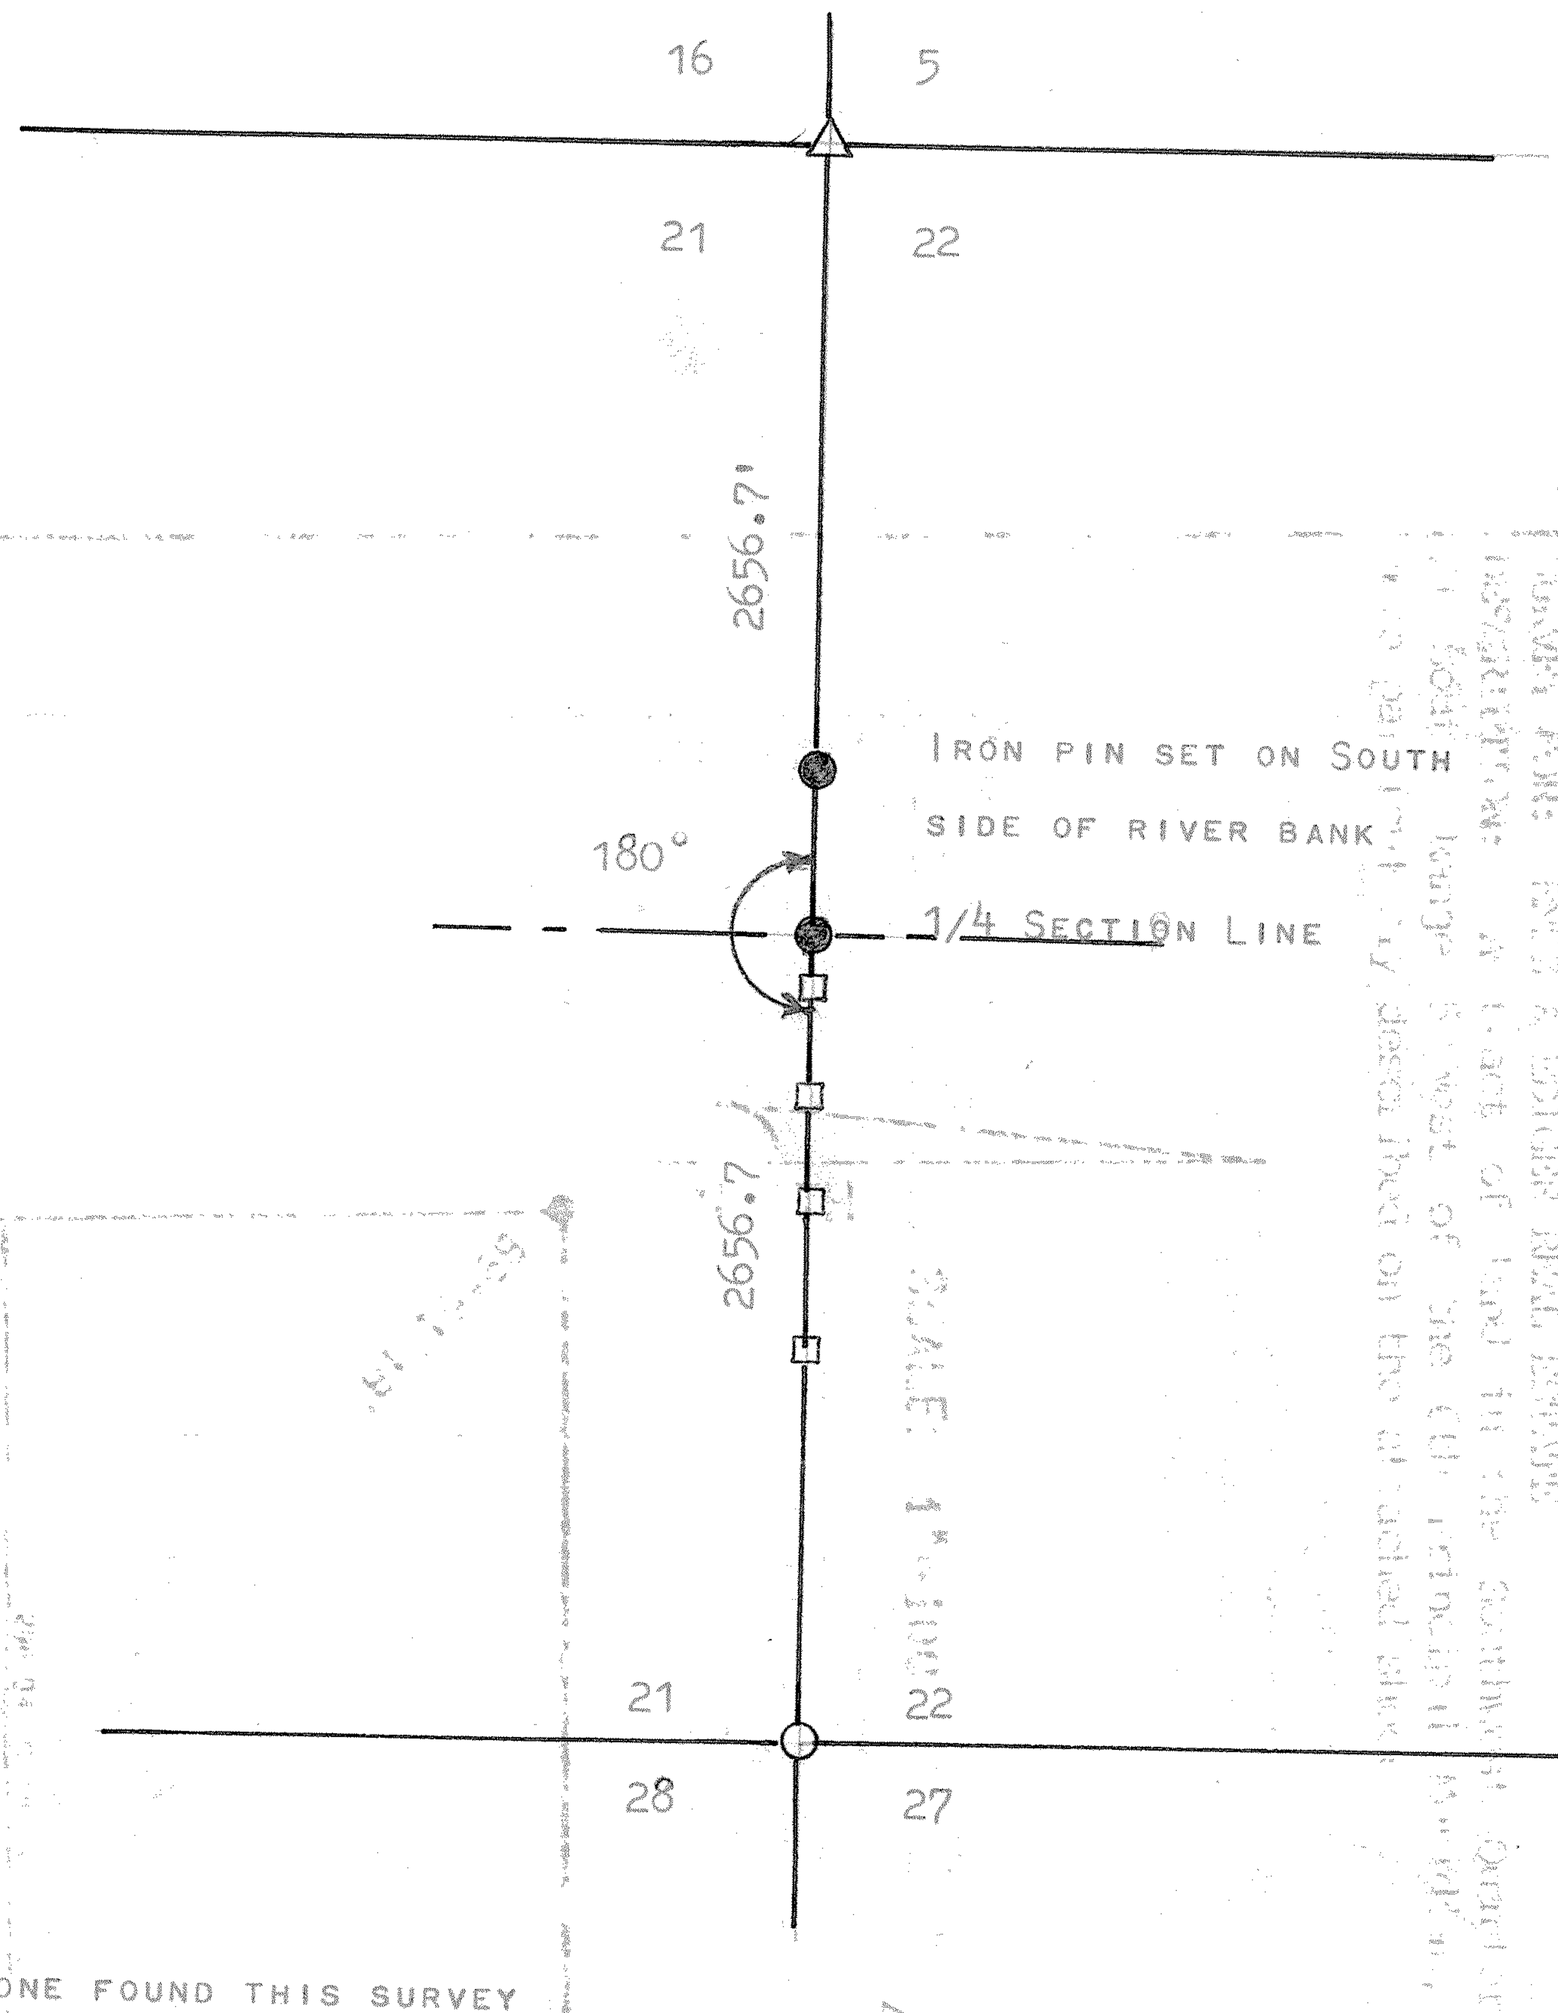

△ STONE FOUND THIS SURVEY
○ IRON PIN FOUND THIS SURVEY
● IRON PINS SET THIS SURVEY
□ WOOD STAKES SET ON SECTION LINE

STATE OF KANSAS)
COUNTY OF MCPHERSON) SS

I, FRANCIS RANKIN, PROFESSIONAL ENGINEER OF THE STATE OF KANSAS DO HEREBY CERTIFY THAT UNDER MY SUPERVISION A SURVEY WAS MADE TO DETERMINE THE 1/4 CORNER BETWEEN SECTIONS 21 & 22 T21S R5W OF THE 6TH PM., AND THAT THE ACCOMPANYING PLAT IS A TRUE EXHIBIT OF SAID SURVEY AS FAR AS IT IS KNOWN TO ME.

SURVEY CALLED FOR BY MEMMO THIESSEN

SIGNED THIS 6 DAY OF FEBRUARY, 1967

FRANCIS RANKIN
PROFESSIONAL ENGINEER
MCPHERSON, KANSAS

FRANCIS RANKIN
LICENSE NO. 799
KANSAS
PROFESSIONAL ENGINEER

MICROFILM