http://www.adultpdf.com
Created by TIFF To PDF trial version, to remove this mark, please register this software.

A SURVEY OF A TRACT OF
LAND IN THE W1/2 OF
SECTION 23 T21S, R5W
MCPHERSON, COUNTY

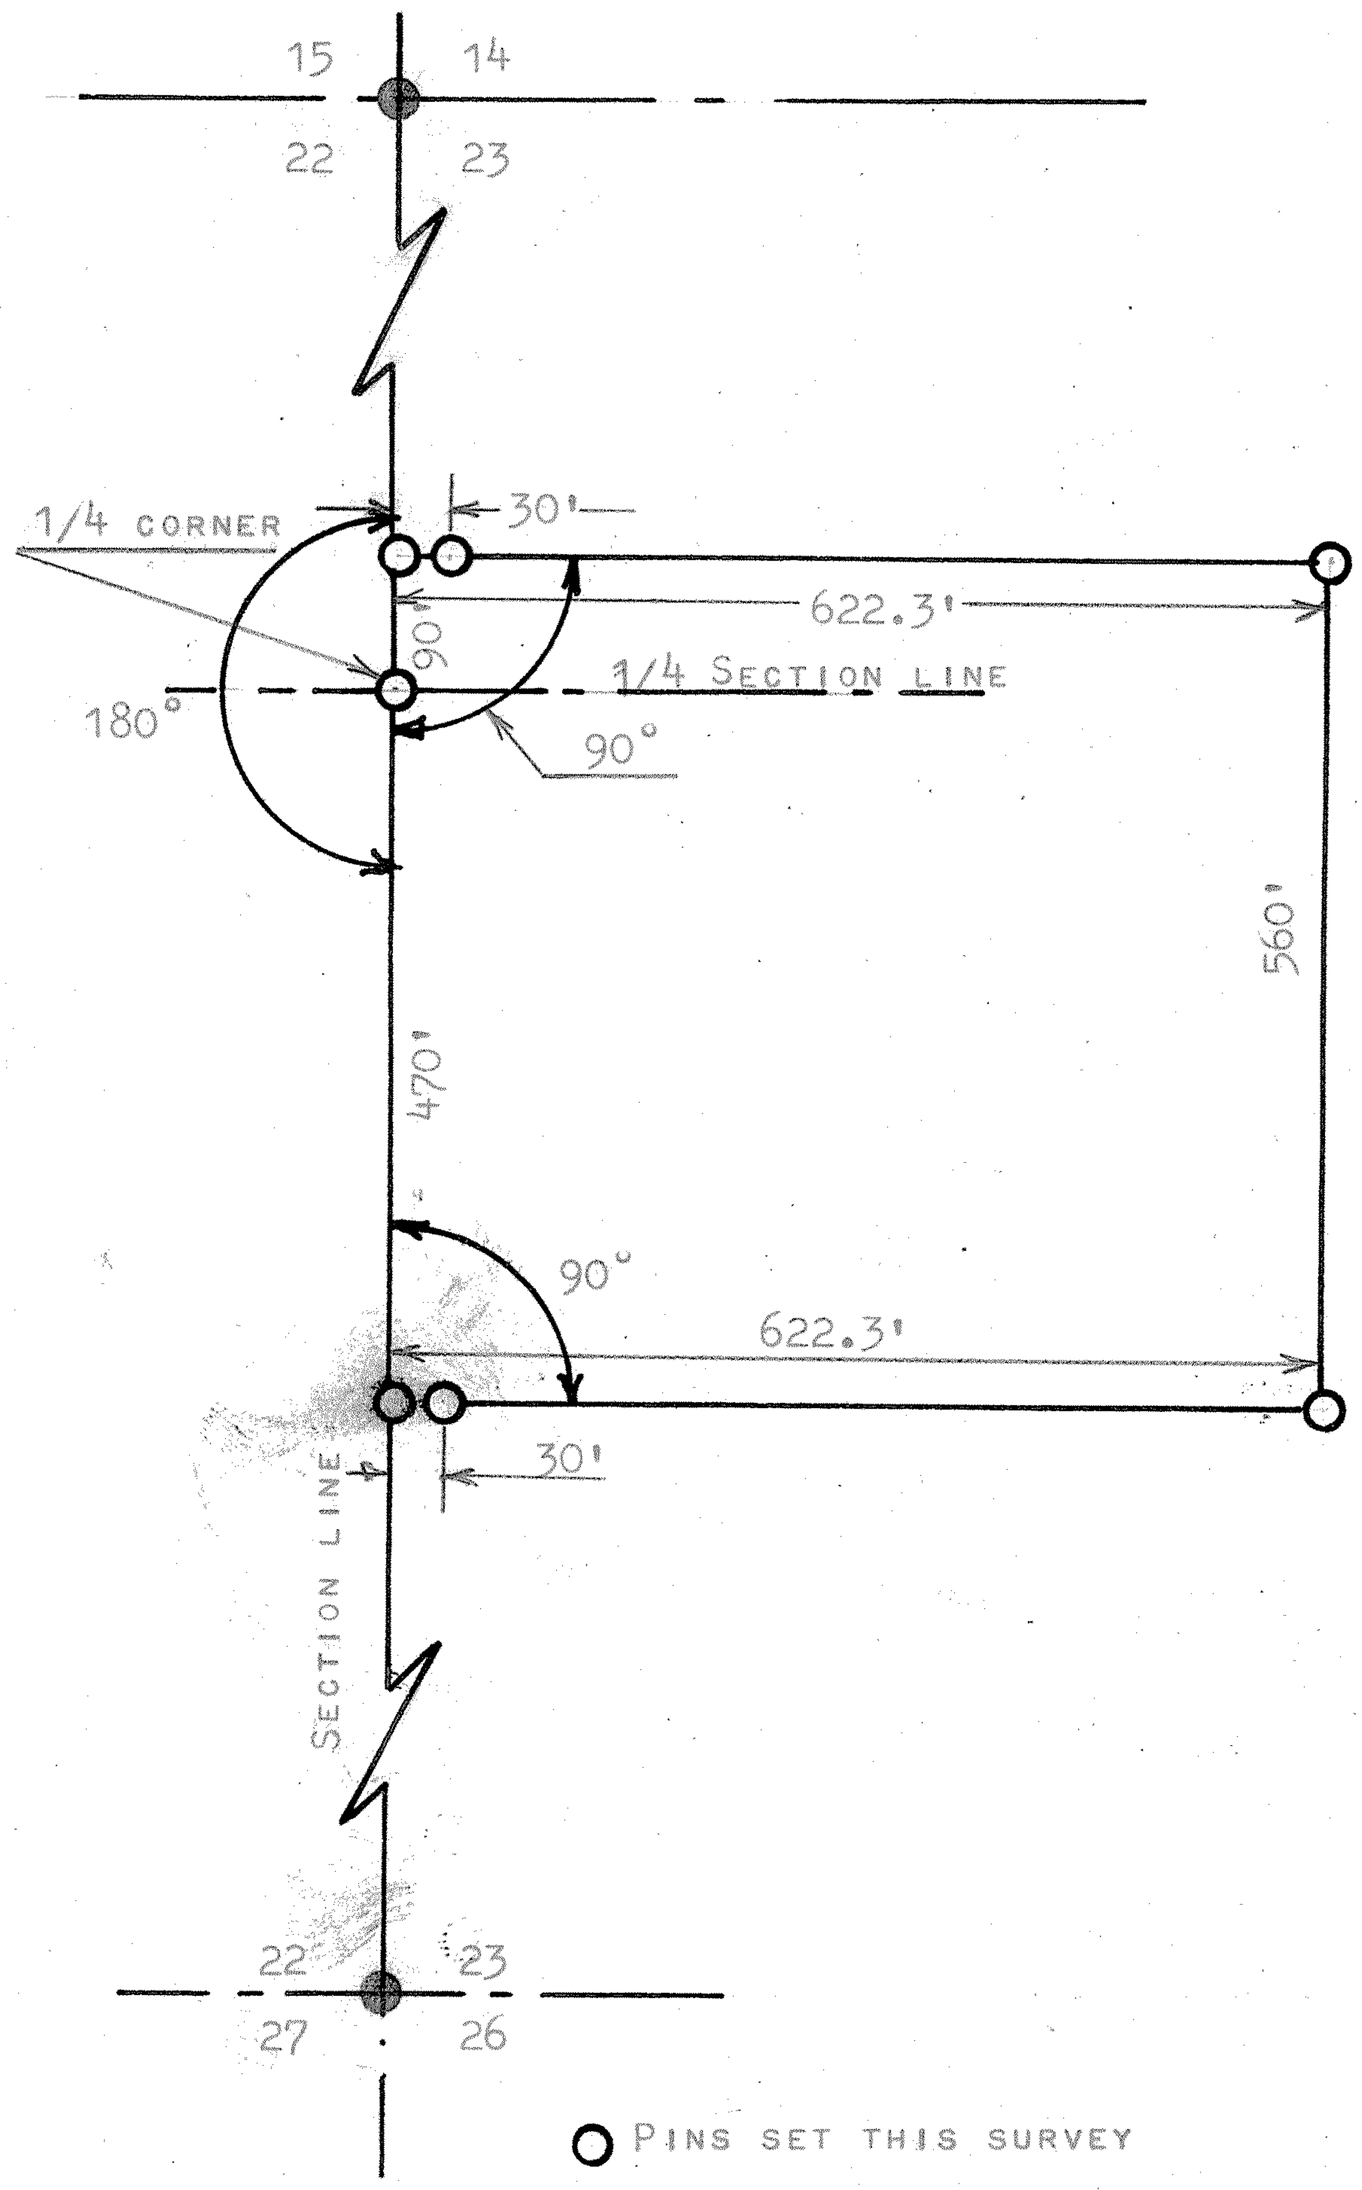

○ PINS SET THIS SURVEY

● PINS FOUND THIS SURVEY

STATE OF KANSAS)
COUNTY OF MCPHERSON) SS

I, FRANCIS RANKIN, PROFESSIONAL ENGINEER OF THE STATE OF KANSAS, DO HERBY CERTIFY THAT UNDER MY SUPERVISION A SURVEY WAS MADE IN THE W1/2 OF SECTION 23, T21S, R5W, OF THE 6TH P.M. AND DESCRIBED AS FOLLOWS:

BEGINNING AT THE WEST 1/4 CORNER TO SAID SECTION 23, T21S, R5W; THENCE SOUTH ON SECTION LINE 470 FEET; THENCE RIGHT ANGLE EAST 622.3 FEET; THENCE NORTH PARALLEL WITH SECTION LINE 560 FEET; THENCE WEST TO SECTION LINE 622.3 FEET; THENCE SOUTH ON SECTION LINE 90 FEET TO POINT OF BEGINNING, SAID TRACT OF LAND CONTAINS 8 ACRES MORE OR LESS, AND THAT THE ACCOMPANYING PLAT IS A TRUE EXHIBIT OF SAID SURVEY AS FAR AS IT IS KNOWN TO ME.

SURVEY CALLED FOR BY I.C. WILLEMS

SIGNED THIS 24 DAY OF JANUARY, 1967

FRANCIS RANKIN
PROFESSIONAL ENGINEER
MCPHERSON, KANSAS

FRANCIS R. RANKIN
LICENSED
799
KANSAS
PROFESSIONAL ENGINEER

MICROFILM