http://www.adultpdf.com
Created by TIFF To PDF trial version, to remove this mark, please register this software.

A SURVEY OF THE E½ OF THE NE¼ OF THE NW¼
SECTION 25, T21S, R5W
MC PHERSON COUNTY, KANSAS

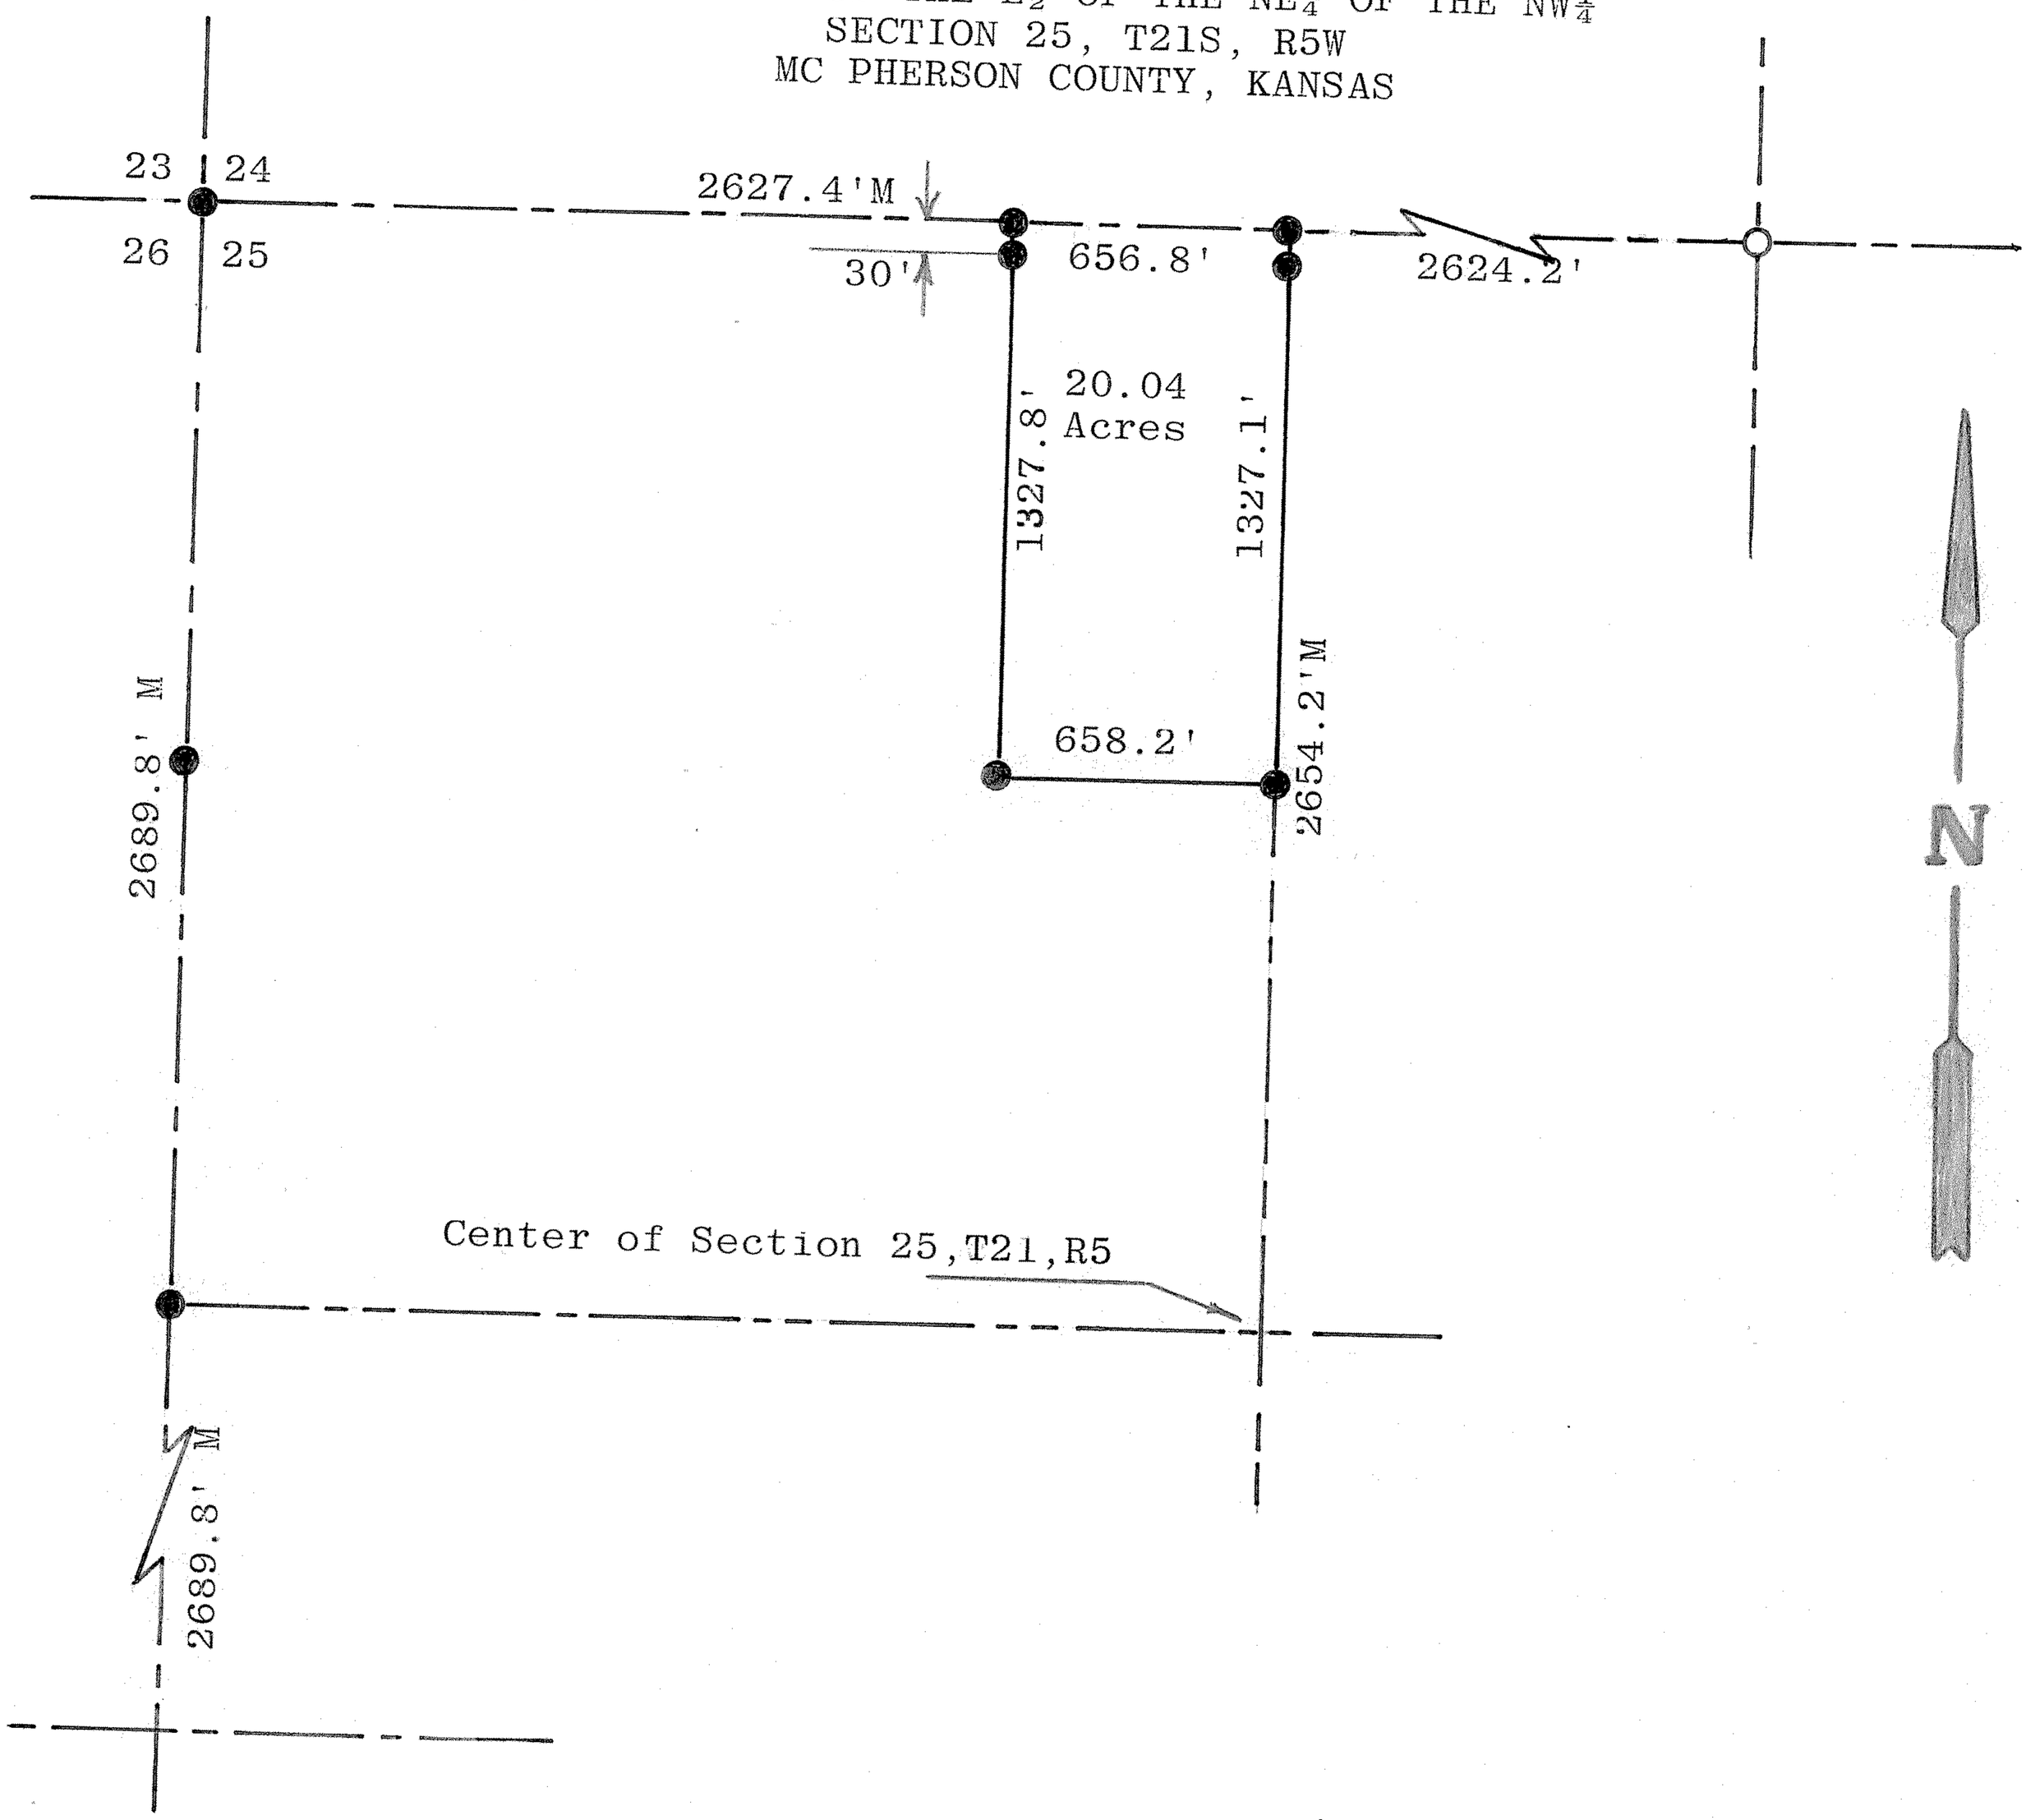

STATE OF KANSAS)
COUNTY OF MC PHERSON) SS

I, Melvin Ferguson, County Engineer of McPherson County, Kansas, do hereby certify that under my supervision a survey was made of the E½ of the NE¼ of the NW¼ of Section 25, T21S, R5W of the 6th P.M. and that the above plat is a true exhibit of said survey as far as it is known to me.

Survey called for by Bud Ensz (Real Estate)

Signed this 24th March, 1975

Melvin Ferguson

Melvin Ferguson, P. E.
County Engineer
McPherson County, Kansas

MELVIN V. FERGUSON
LICENSED
6772
KANSAS
PROFESSIONAL ENGINEER

MICROFILM