http://www.adultpdf.com
Created by TIFF To PDF trial version, to remove this mark, please register this software.

This space for sketch or additional information
(attach additional sheets if necessary)

Garber
Surveying Service, P.A.
217 East 1st, Suite 16 Hutchinson, KS 67501

Proj. No. G87-101

SURVEY FOR: Ray Lichti
DESCRIPTION: A tract in the Northeast Quarter of Section 29, Township 21 South, Range 2 West of 6th Principal Meridian, McPherson County, Kansas, as described on the attached sheet.

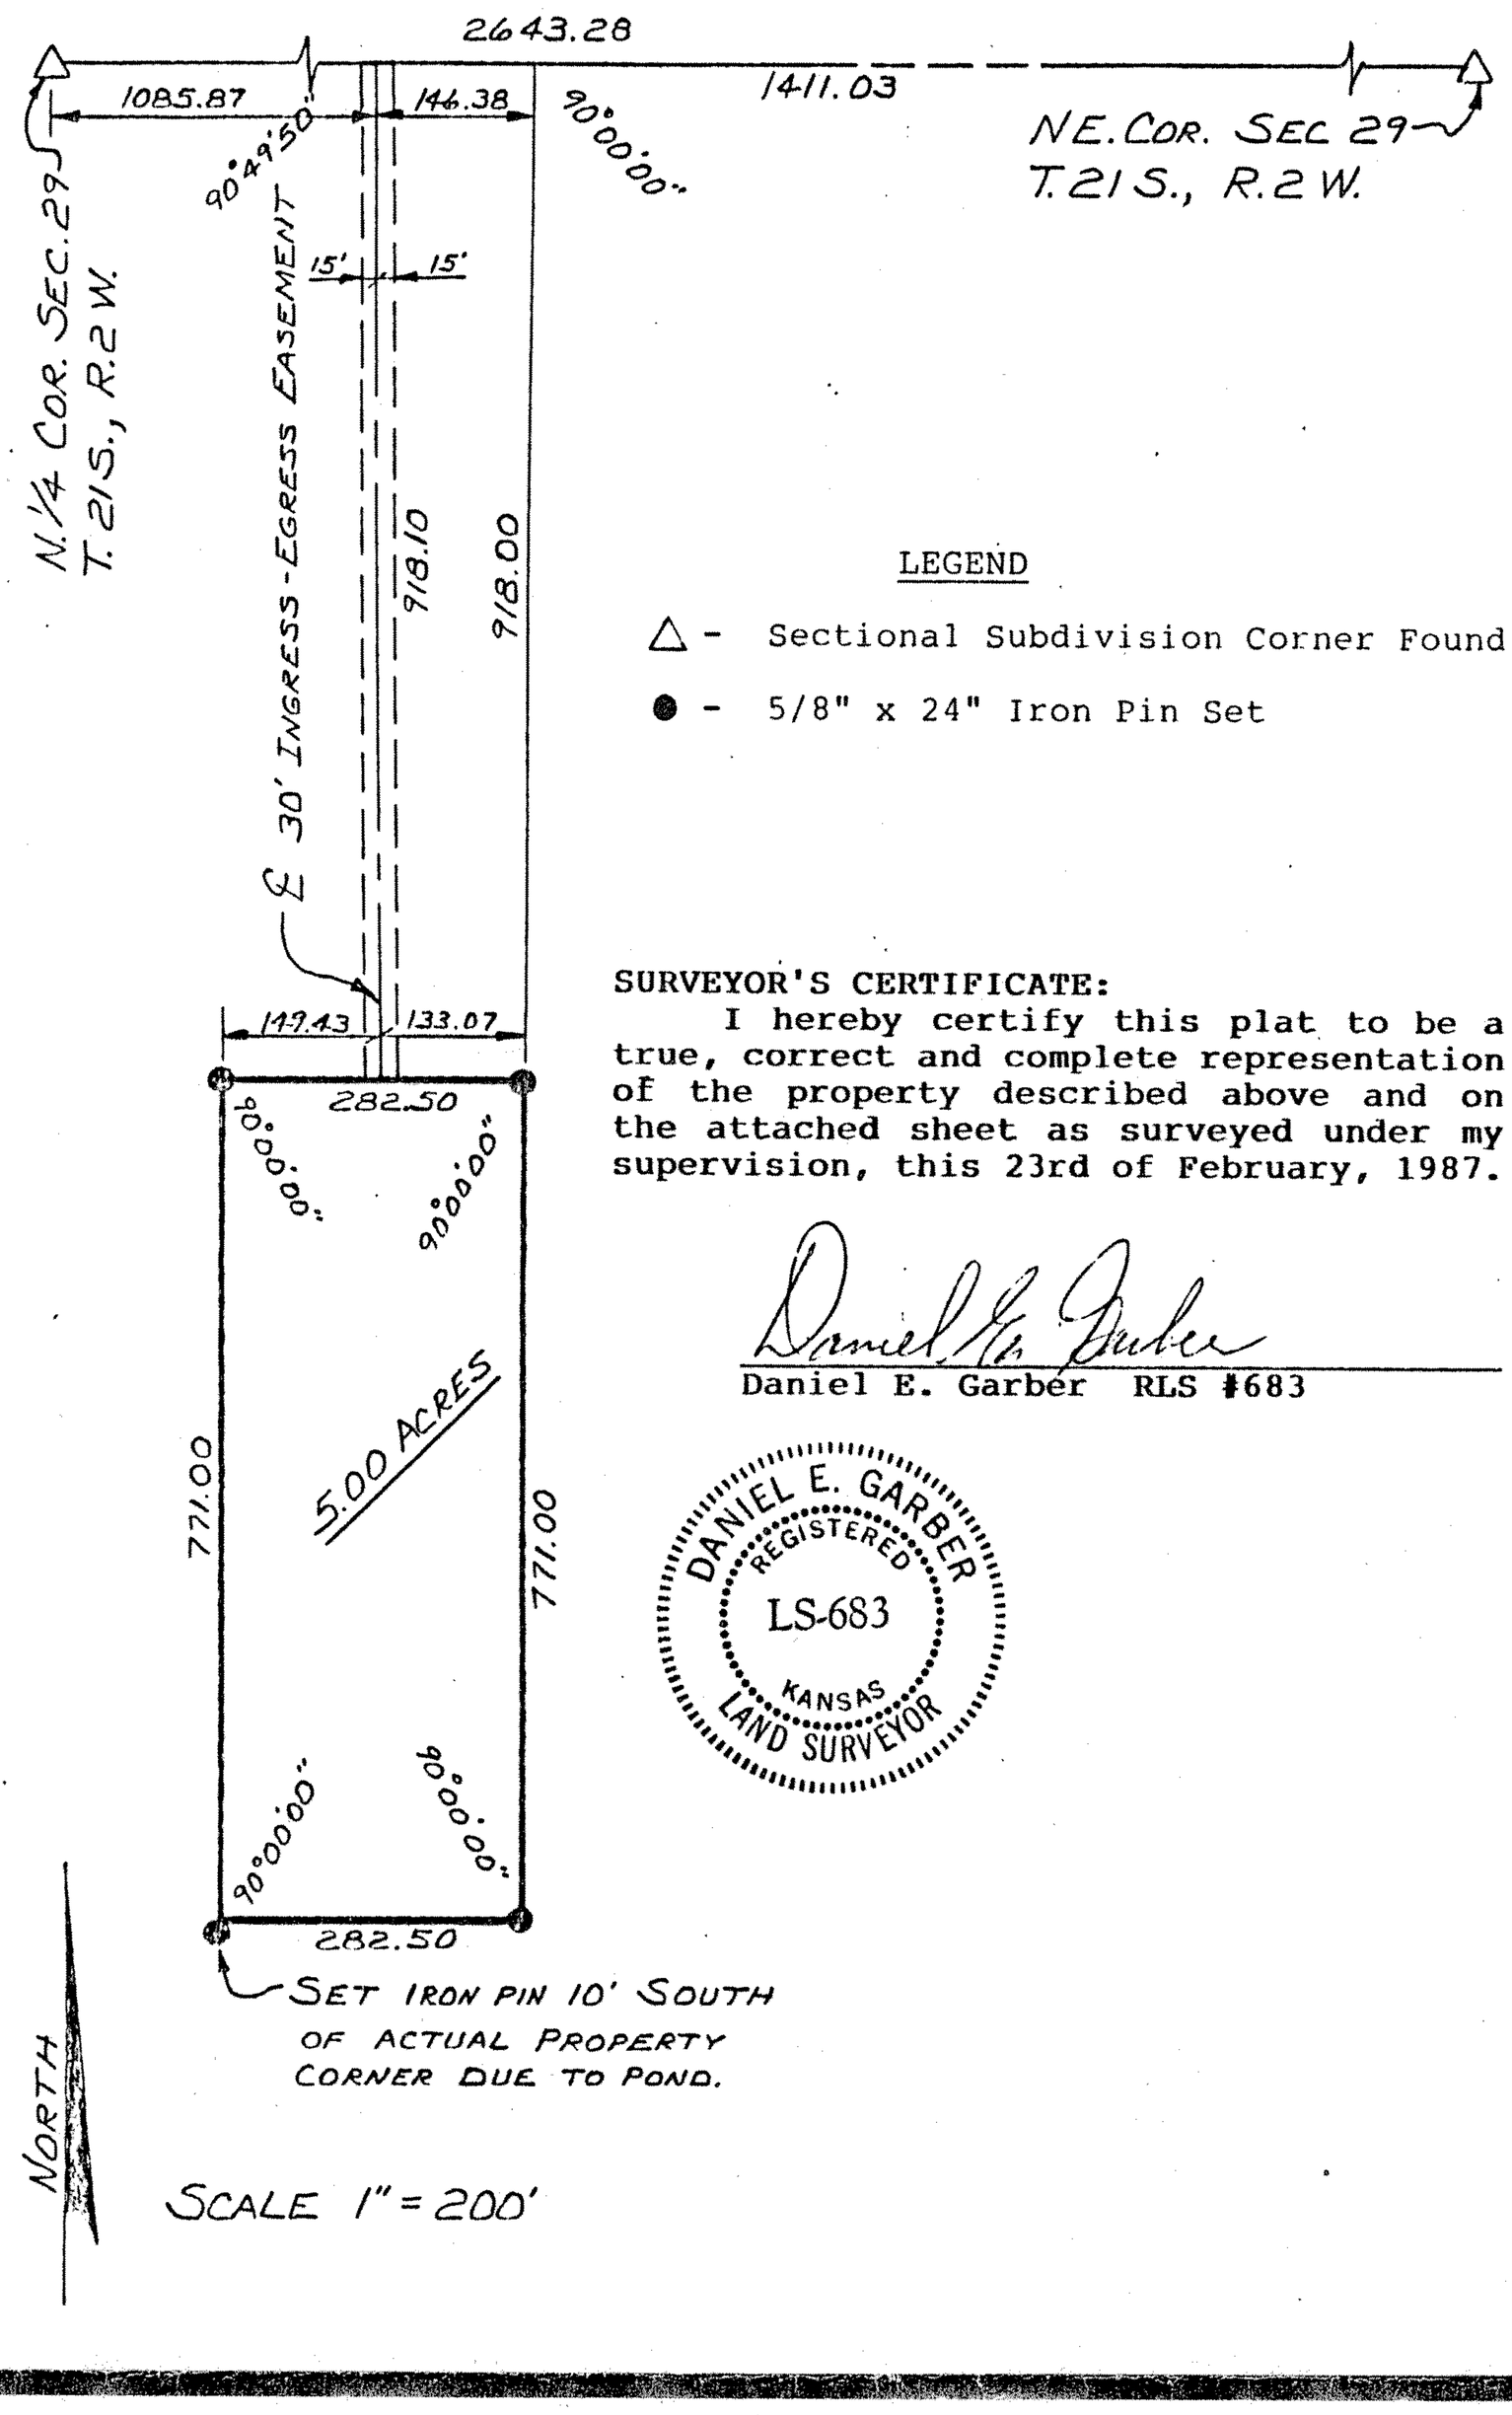

SURVEYOR'S CERTIFICATE:

I hereby certify this plat to be a true, correct and complete representation of the property described above and on the attached sheet as surveyed under my supervision, this 23rd of February, 1987.

Daniel E. Garber RLS #683

DANIEL E. GARBER REGISTERED LS-683 KANSAS LAND SURVEYOR

SURVEYOR'S CERTIFICATE

This is to certify that I, Daniel E. Garber, have found evidence of the corner hereon described and that the statements contained hereon correctly represent the evidence, corner, monuments and accessories for the corner.

Signed

Date 3-18-87 Registration Number RLS #683

DANIEL E. GARBER REGISTERED LS-683 KANSAS LAND SURVEYOR

Return completed form and filing fee to:
JACK H. BRIER, Secretary of State, Second Floor, State Capitol, Topeka, KS 66612