http://www.adultpdf.com
Created by TIFF To PDF trial version, to remove this mark, please register this software.

A SURVEY OF A TRACT OF LAND IN THE S1/2, NE1/4, SECTION 3, T21S, R5W MCPHERSON COUNTY, KANSAS

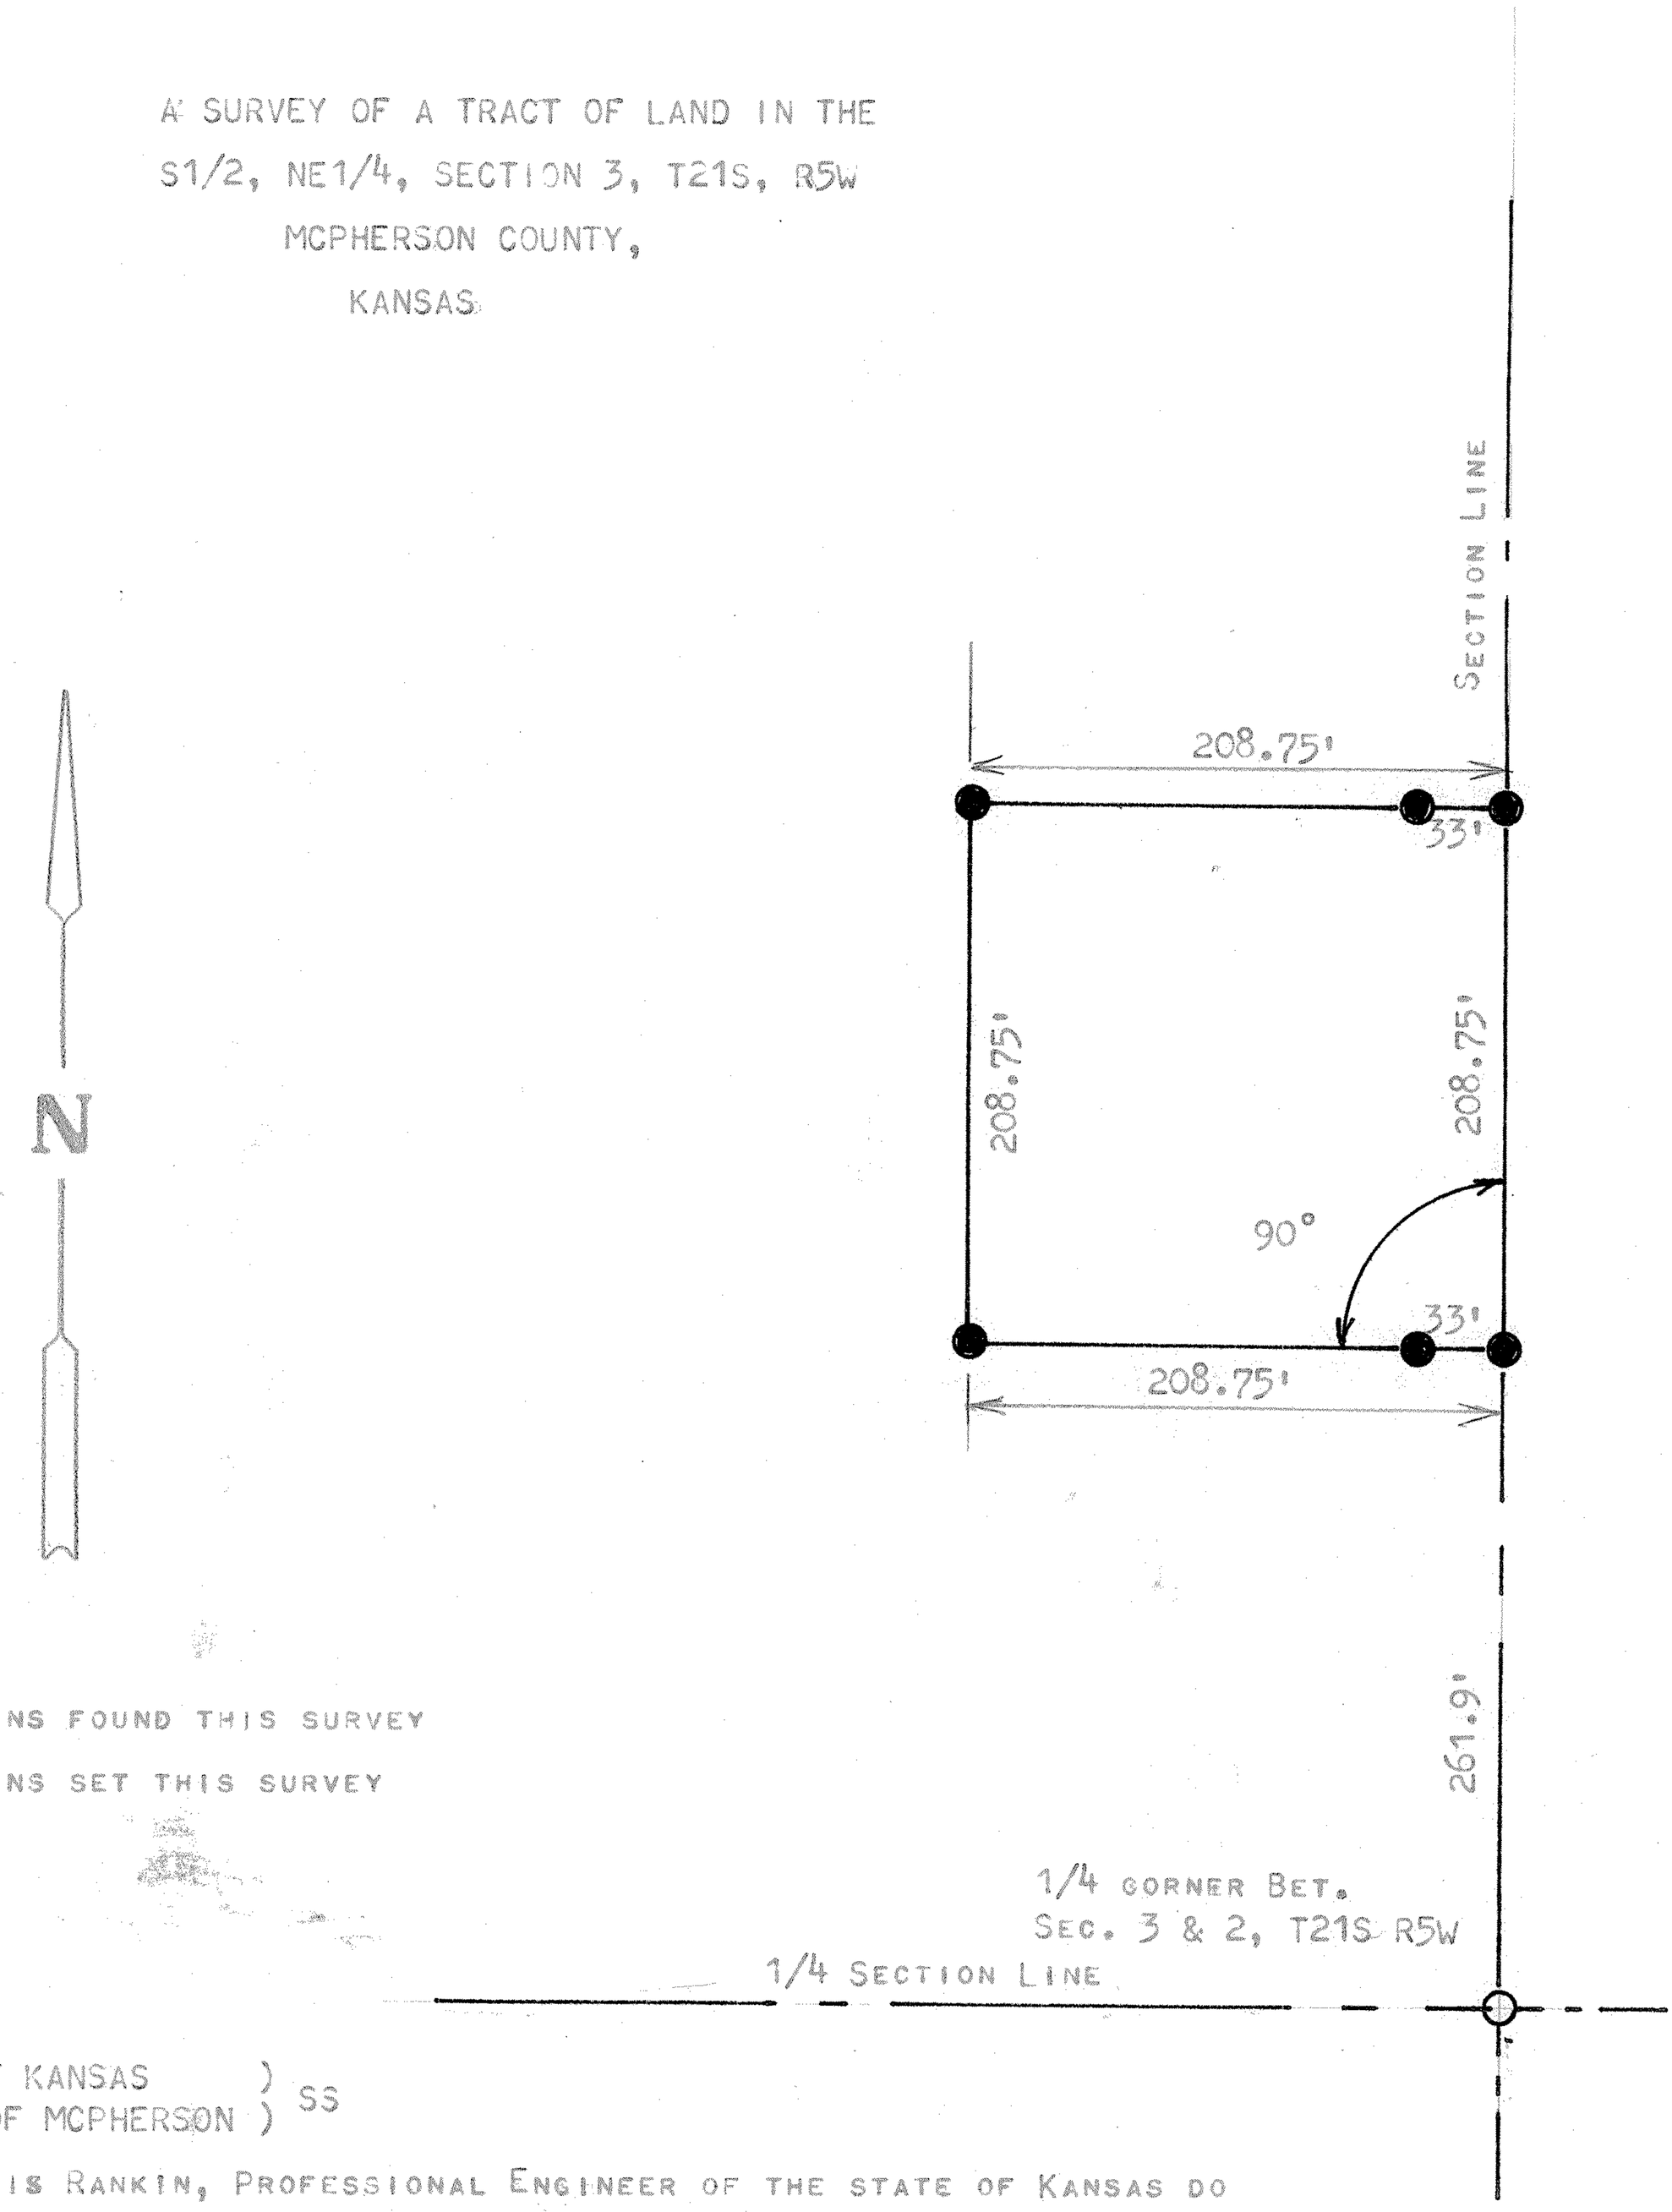

STATE OF KANSAS)
COUNTY OF MCPHERSON) SS

I, FRANCIS RANKIN, PROFESSIONAL ENGINEER OF THE STATE OF KANSAS DO HEREBY CERTIFY THAT UNDER MY SUPERVISION A SURVEY WAS MADE IN THE S1/2, NE1/4, SECTION 3, T21S, R5W OF THE 6TH. P.M. AND DESCRIBED AS FOLLOWS;
BEGINNING 261.9 FEET NORTH OF THE SE CORNER OF THE NE1/4, OF SAID SECTION 3 T21S R5W; THENCE RIGHT ANGLE WEST 208.75 FEET; THENCE NORTH 208.75 FEET; THENCE EAST TO SECTION LINE 208.75 FEET; THENCE SOUTH TO PLACE OF BEGINNING 208.75 FEET, SAID TRACT OF LAND CONTAINS 1.0 ACRES MORE OR LESS, AND THAT THE ACCOMPANYING PLAT IS A TRUE EXHIBIT OF SAID SURVEY AS FAR AS IT IS KNOWN TO ME.

SURVEY CALLED FOR BY HENRY H. WILLEMS

SIGNED THIS 27 OCTOBER, 1971

F. R. RANKIN
LICENSED
730
KANSAS
PROFESSIONAL ENGINEER

FRANCIS RANKIN
PROFESSIONAL ENGINEER
MCPHERSON, KANSAS