http://www.adultpdf.com
Created by TIFF To PDF trial version, to remove this mark, please register this software.

Survey for: David Willems
By: Garber Surveying Service, P.A.
217 East First Avenue, Suite 9
Hutchinson, Kansas 67501
Phone 316-665-7032

DESCRIPTION: Survey of a tract in the Southeast quarter of Section 30, Township 21 South, Range 5 West of the 6th Principal Meridian in McPherson County, Kansas as described on the attached sheet.

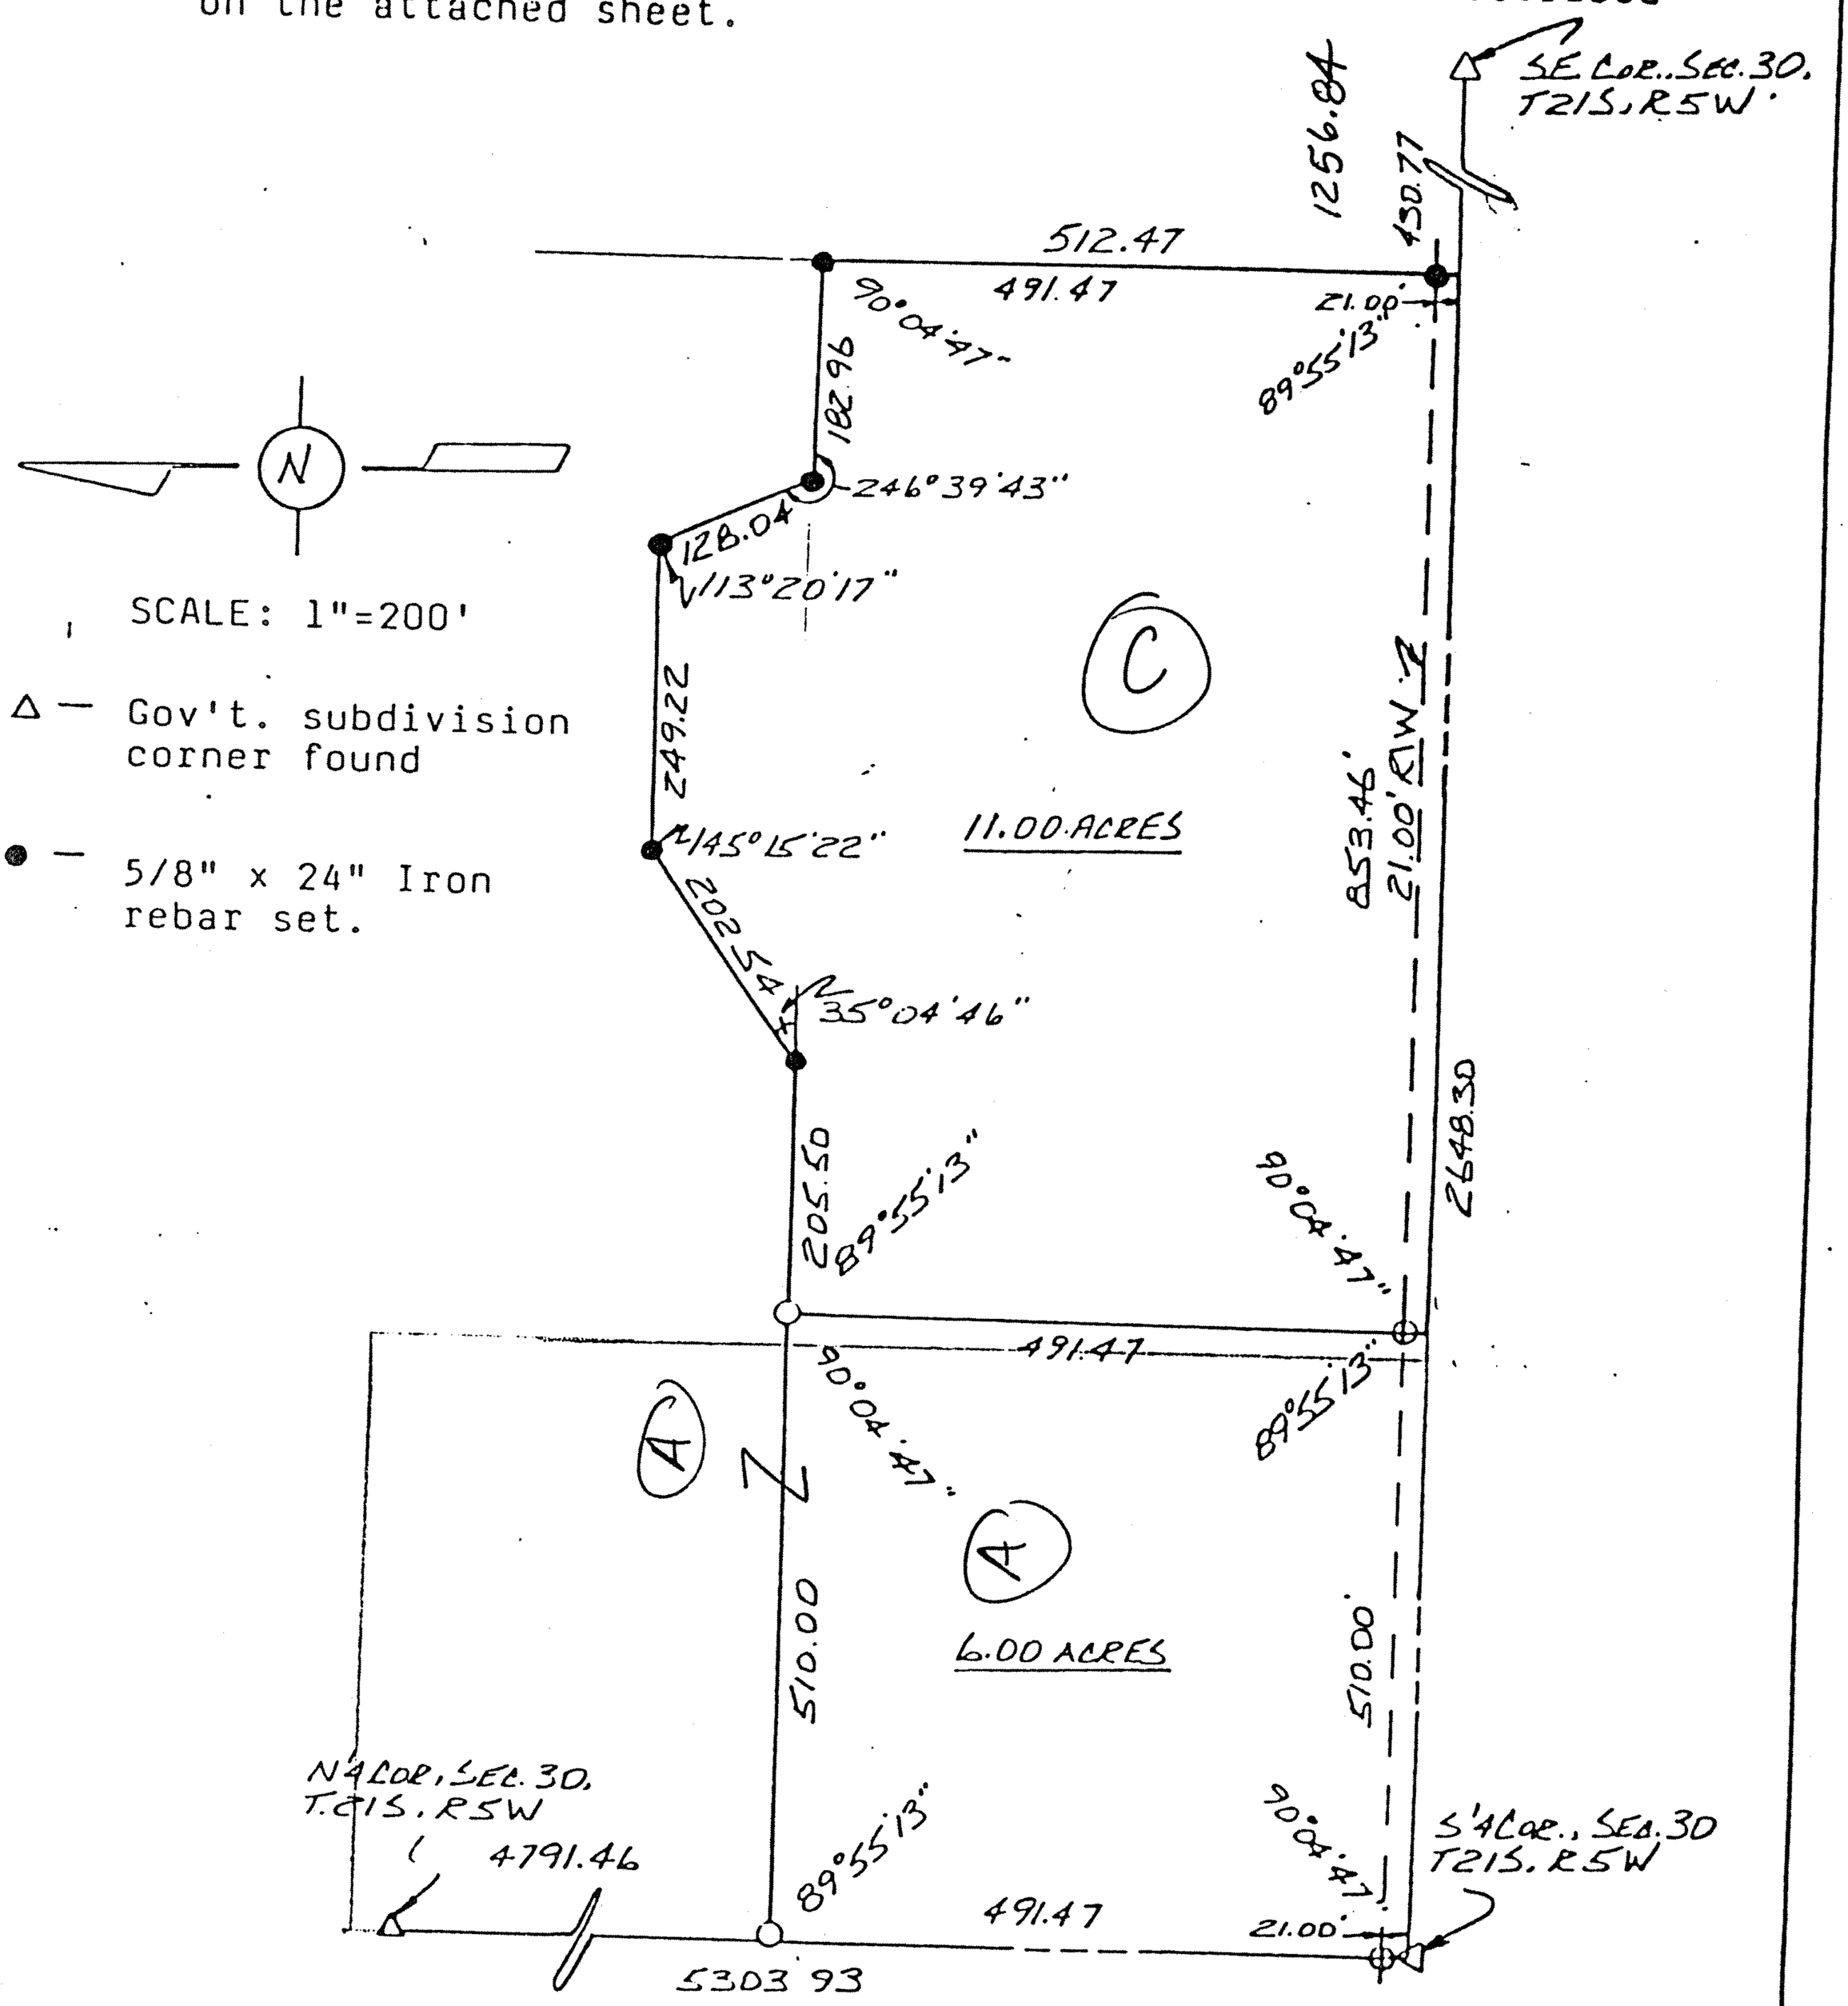

I hereby certify this plat to be a true, correct and complete representation of the property described above and on the attached sheet, as surveyed under my supervision, this 8th day of July, 1983.

Daniel E. Garber RLS # 683

DANIEL E. GARBER REGISTERED LS-683 KANSAS LAND SURVEYOR

G83-132