http://www.adultpdf.com
Created by TIFF To PDF trial version, to remove this mark, please register this software.

A SURVEY OF THE W1/2 NW1/4 NW1/4
SECTION 34 T21S R5W

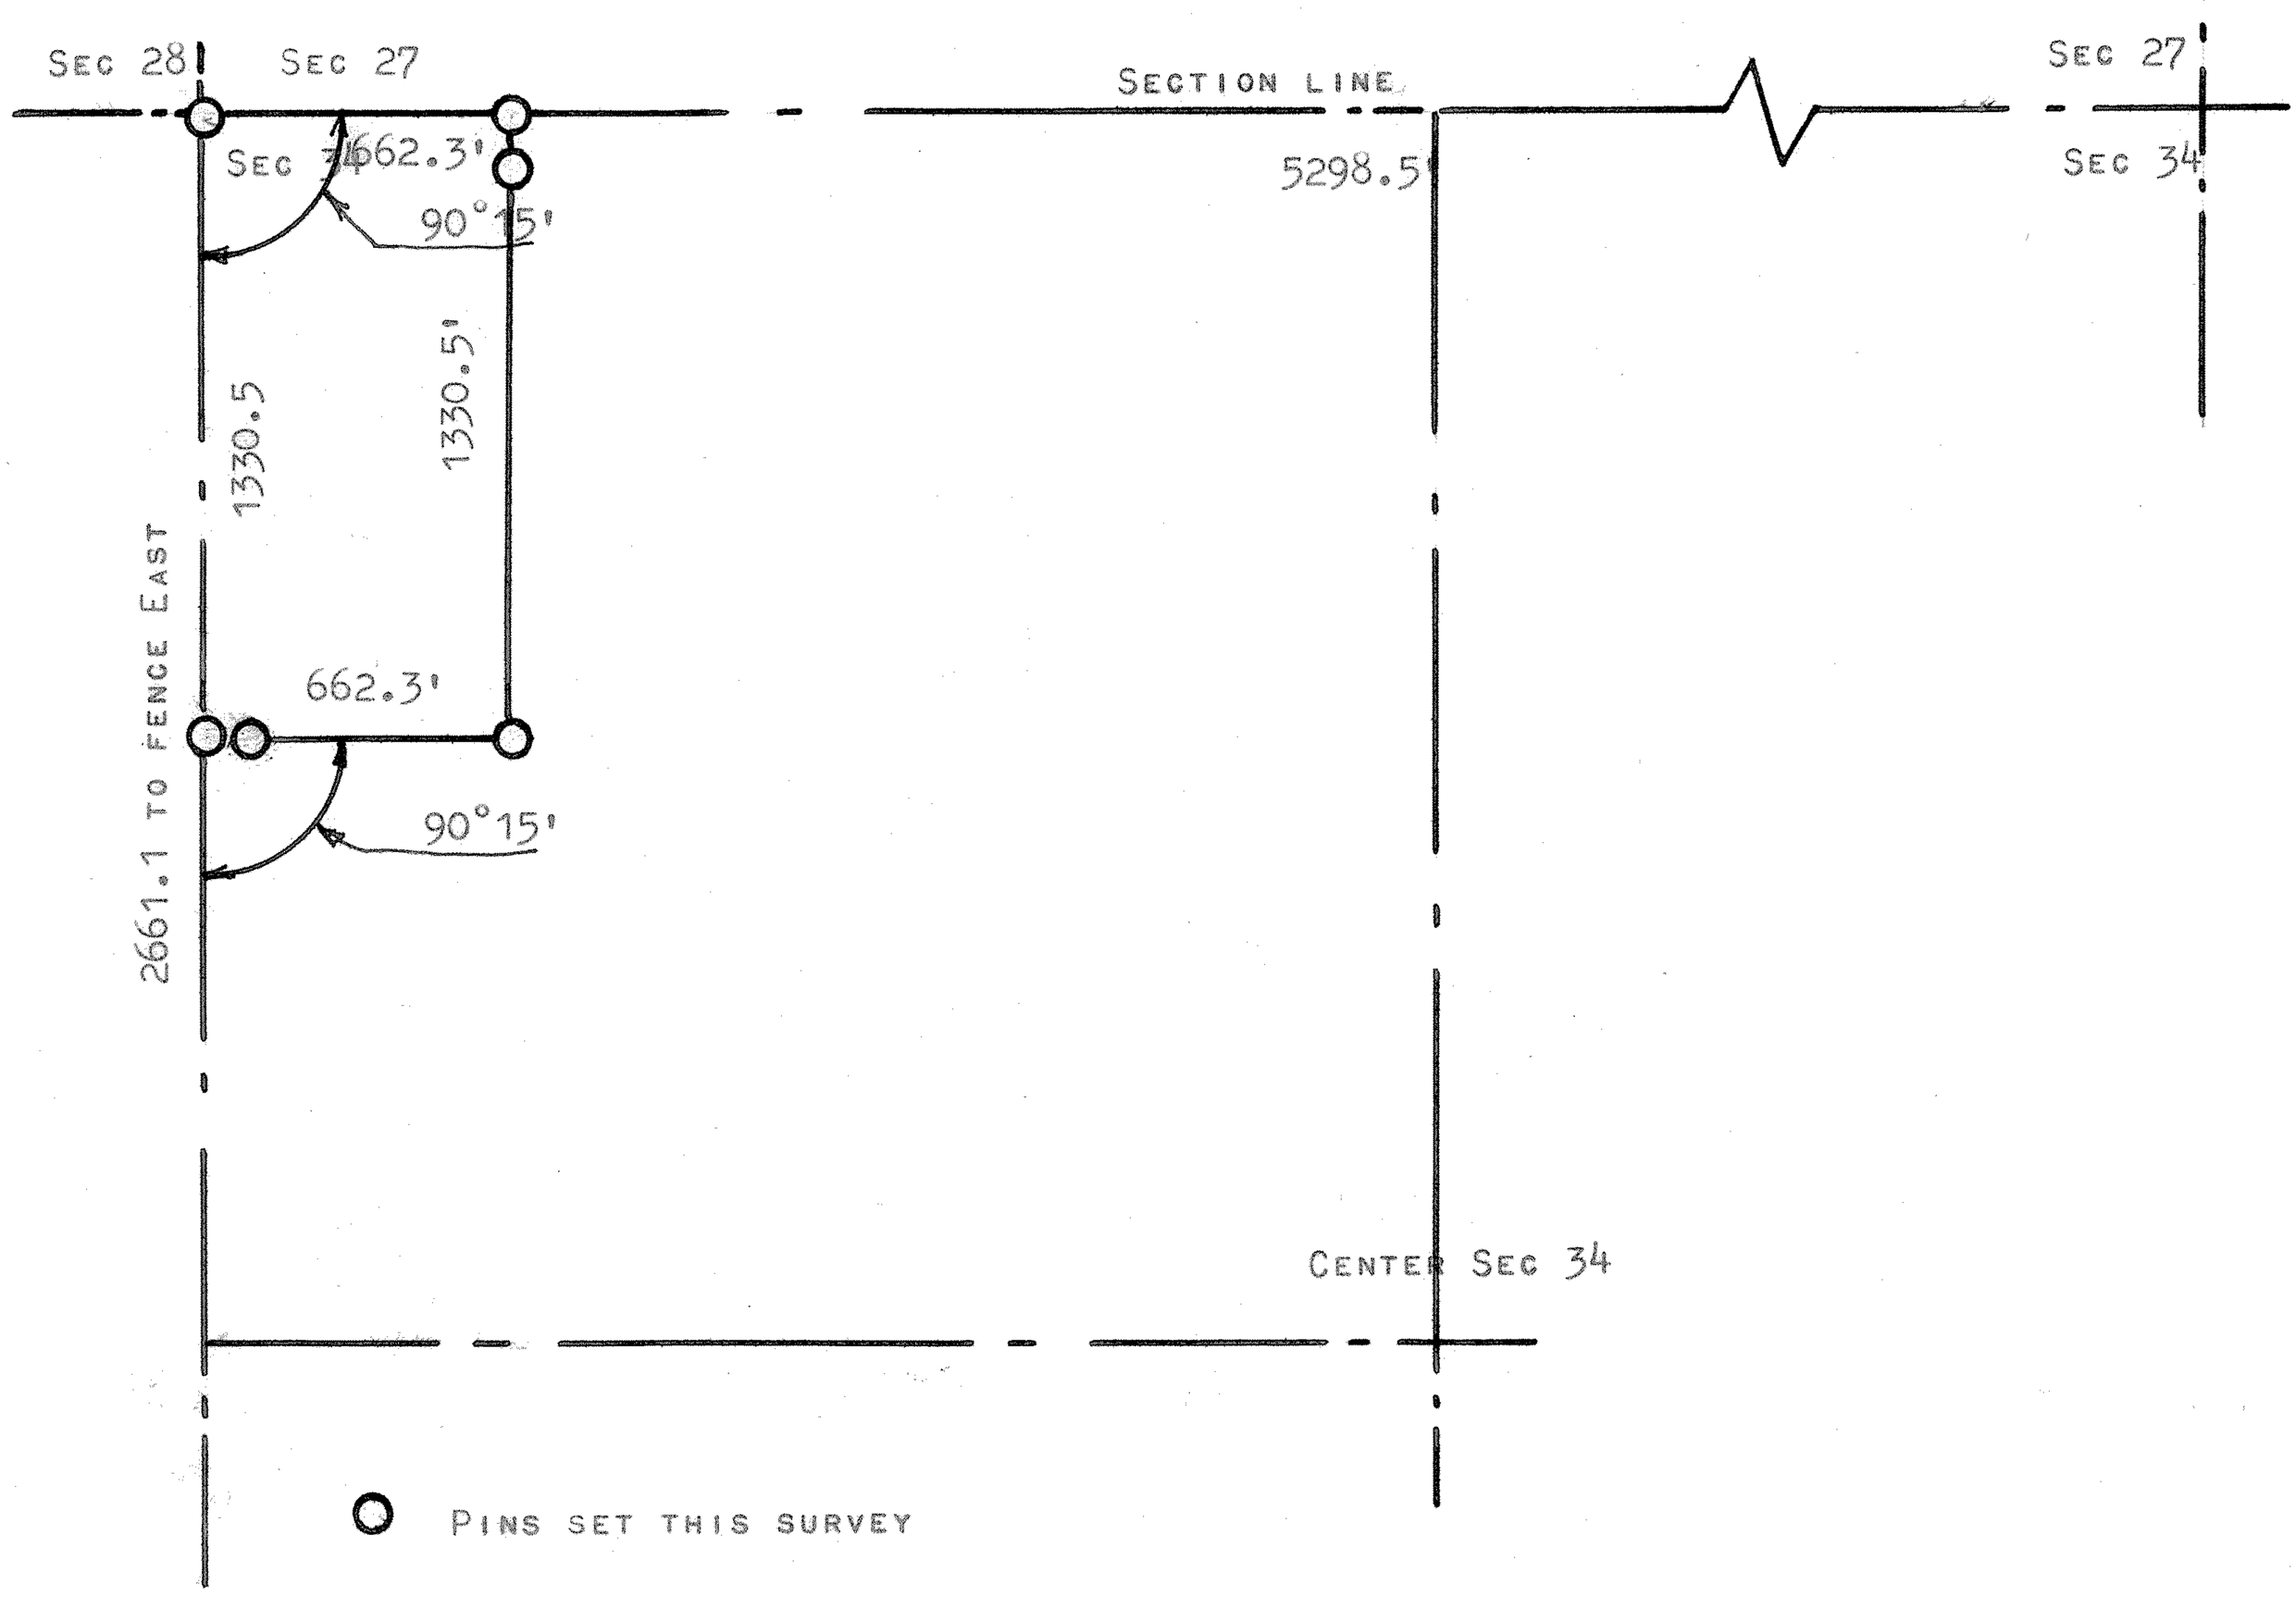

STATE OF KANSAS)
COUNTY OF MCPHERSON) SS

I, FRANCIS RANKIN, PROFESSIONAL ENGINEER OF THE STATE OF KANSAS, DO HERBY CERTIFY THAT UNDER MY SUPERVISION A SURVEY WAS MADE OF THE W1/2 NW1/4 NW1/4 SECTION 34 T21S R5W OF THE 6TH. P.M. AND THAT THE ACCOMPANYING PLAT IS A TRUE EXHIBIT OF SAID SURVEY AS FAR AS IT IS KNOWN TO ME.

SURVEY CALLED FOR BY I.T. NEUFELD

SIGNED THIS 22 DAY OF MARCH, 1965

F. Rankin

FRANCIS RANKIN
PROFESSIONAL ENGINEER
MCPHERSON, KANSAS 99

RANKIN LICENSED KANSAS PROFESSIONAL ENGINEER

MICROFILM