http://www.adultpdf.com
Created by TIFF To PDF trial version, to remove this mark, please register this software.

A SURVEY OF A TRACT OF LAND IN THE NW1/4, SECTION 35, T21S, R5W MCPHERSON COUNTY, KANSAS

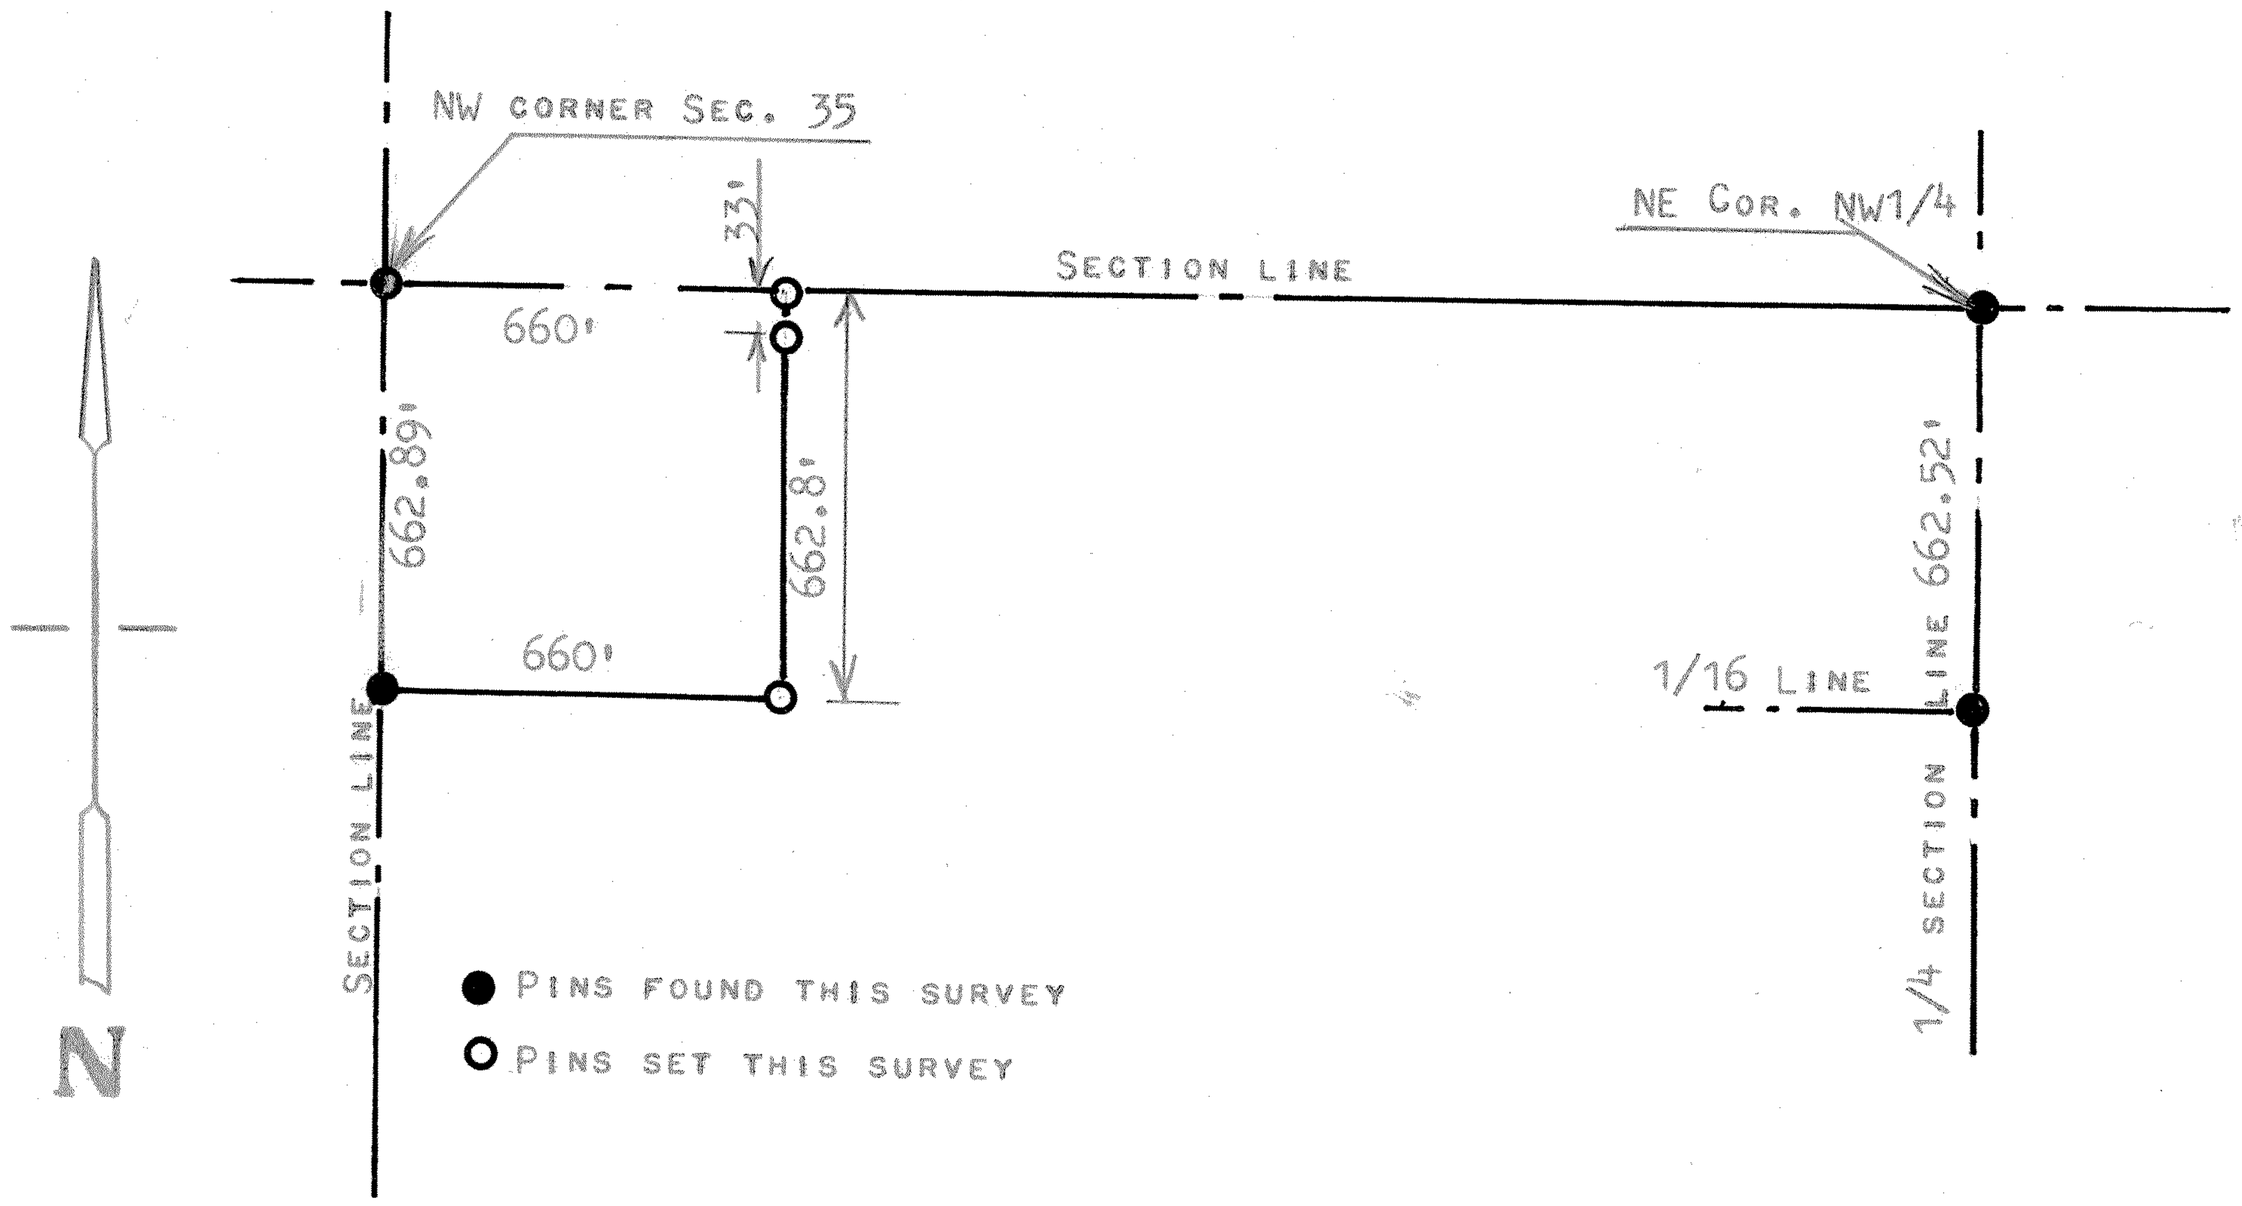

10.0

STATE OF KANSAS)
COUNTY OF MCPHERSON) SS

I, MELVIN FERGUSON, PROFESSIONAL ENGINEER OF THE STATE OF KANSAS DO HEREBY CERTIFY THAT UNDER MY SUPERVISION A SURVEY WAS MADE OF A TRACT OF LAND IN THE NW1/4, SECTION 35, T21S, R5W OF THE 6TH P.M. AND DESCRIBED AS FOLLOWS:

THE WEST 660 FEET OF THE NORTH 1/2, NORTH 1/2, NORTHWEST 1/4, OF SAID SECTION 35, T21S, R5W, SAID TRACT OF LAND CONTAINS 10.0 ACRES MORE OR LESS, AND THAT THE ACCOMPANYING PLAT IS A TRUE EXHIBIT OF SAID SURVEY AS RAR AS IT IS KNOWN TO ME.

SURVEY CALLED FOR BY SAM LEWIS

SIGNED THIS 6th DAY OF SEPTEMBER, 1977

Melvin Ferguson
MELVIN FERGUSON
PROFESSIONAL ENGINEER
McPHERSON, KANSAS

MELVIN A. FERGUSON
LICENSED
6772
KANSAS
PROFESSIONAL ENGINEER

MICROFILM