http://www.adultpdf.com
Created by TIFF To PDF trial version, to remove this mark, please register this software.

A SURVEY OF TRACT OF LAND IN THE SE1/4, SECTION 8, T21S, R5W MCPHERSON COUNTY, KANSAS

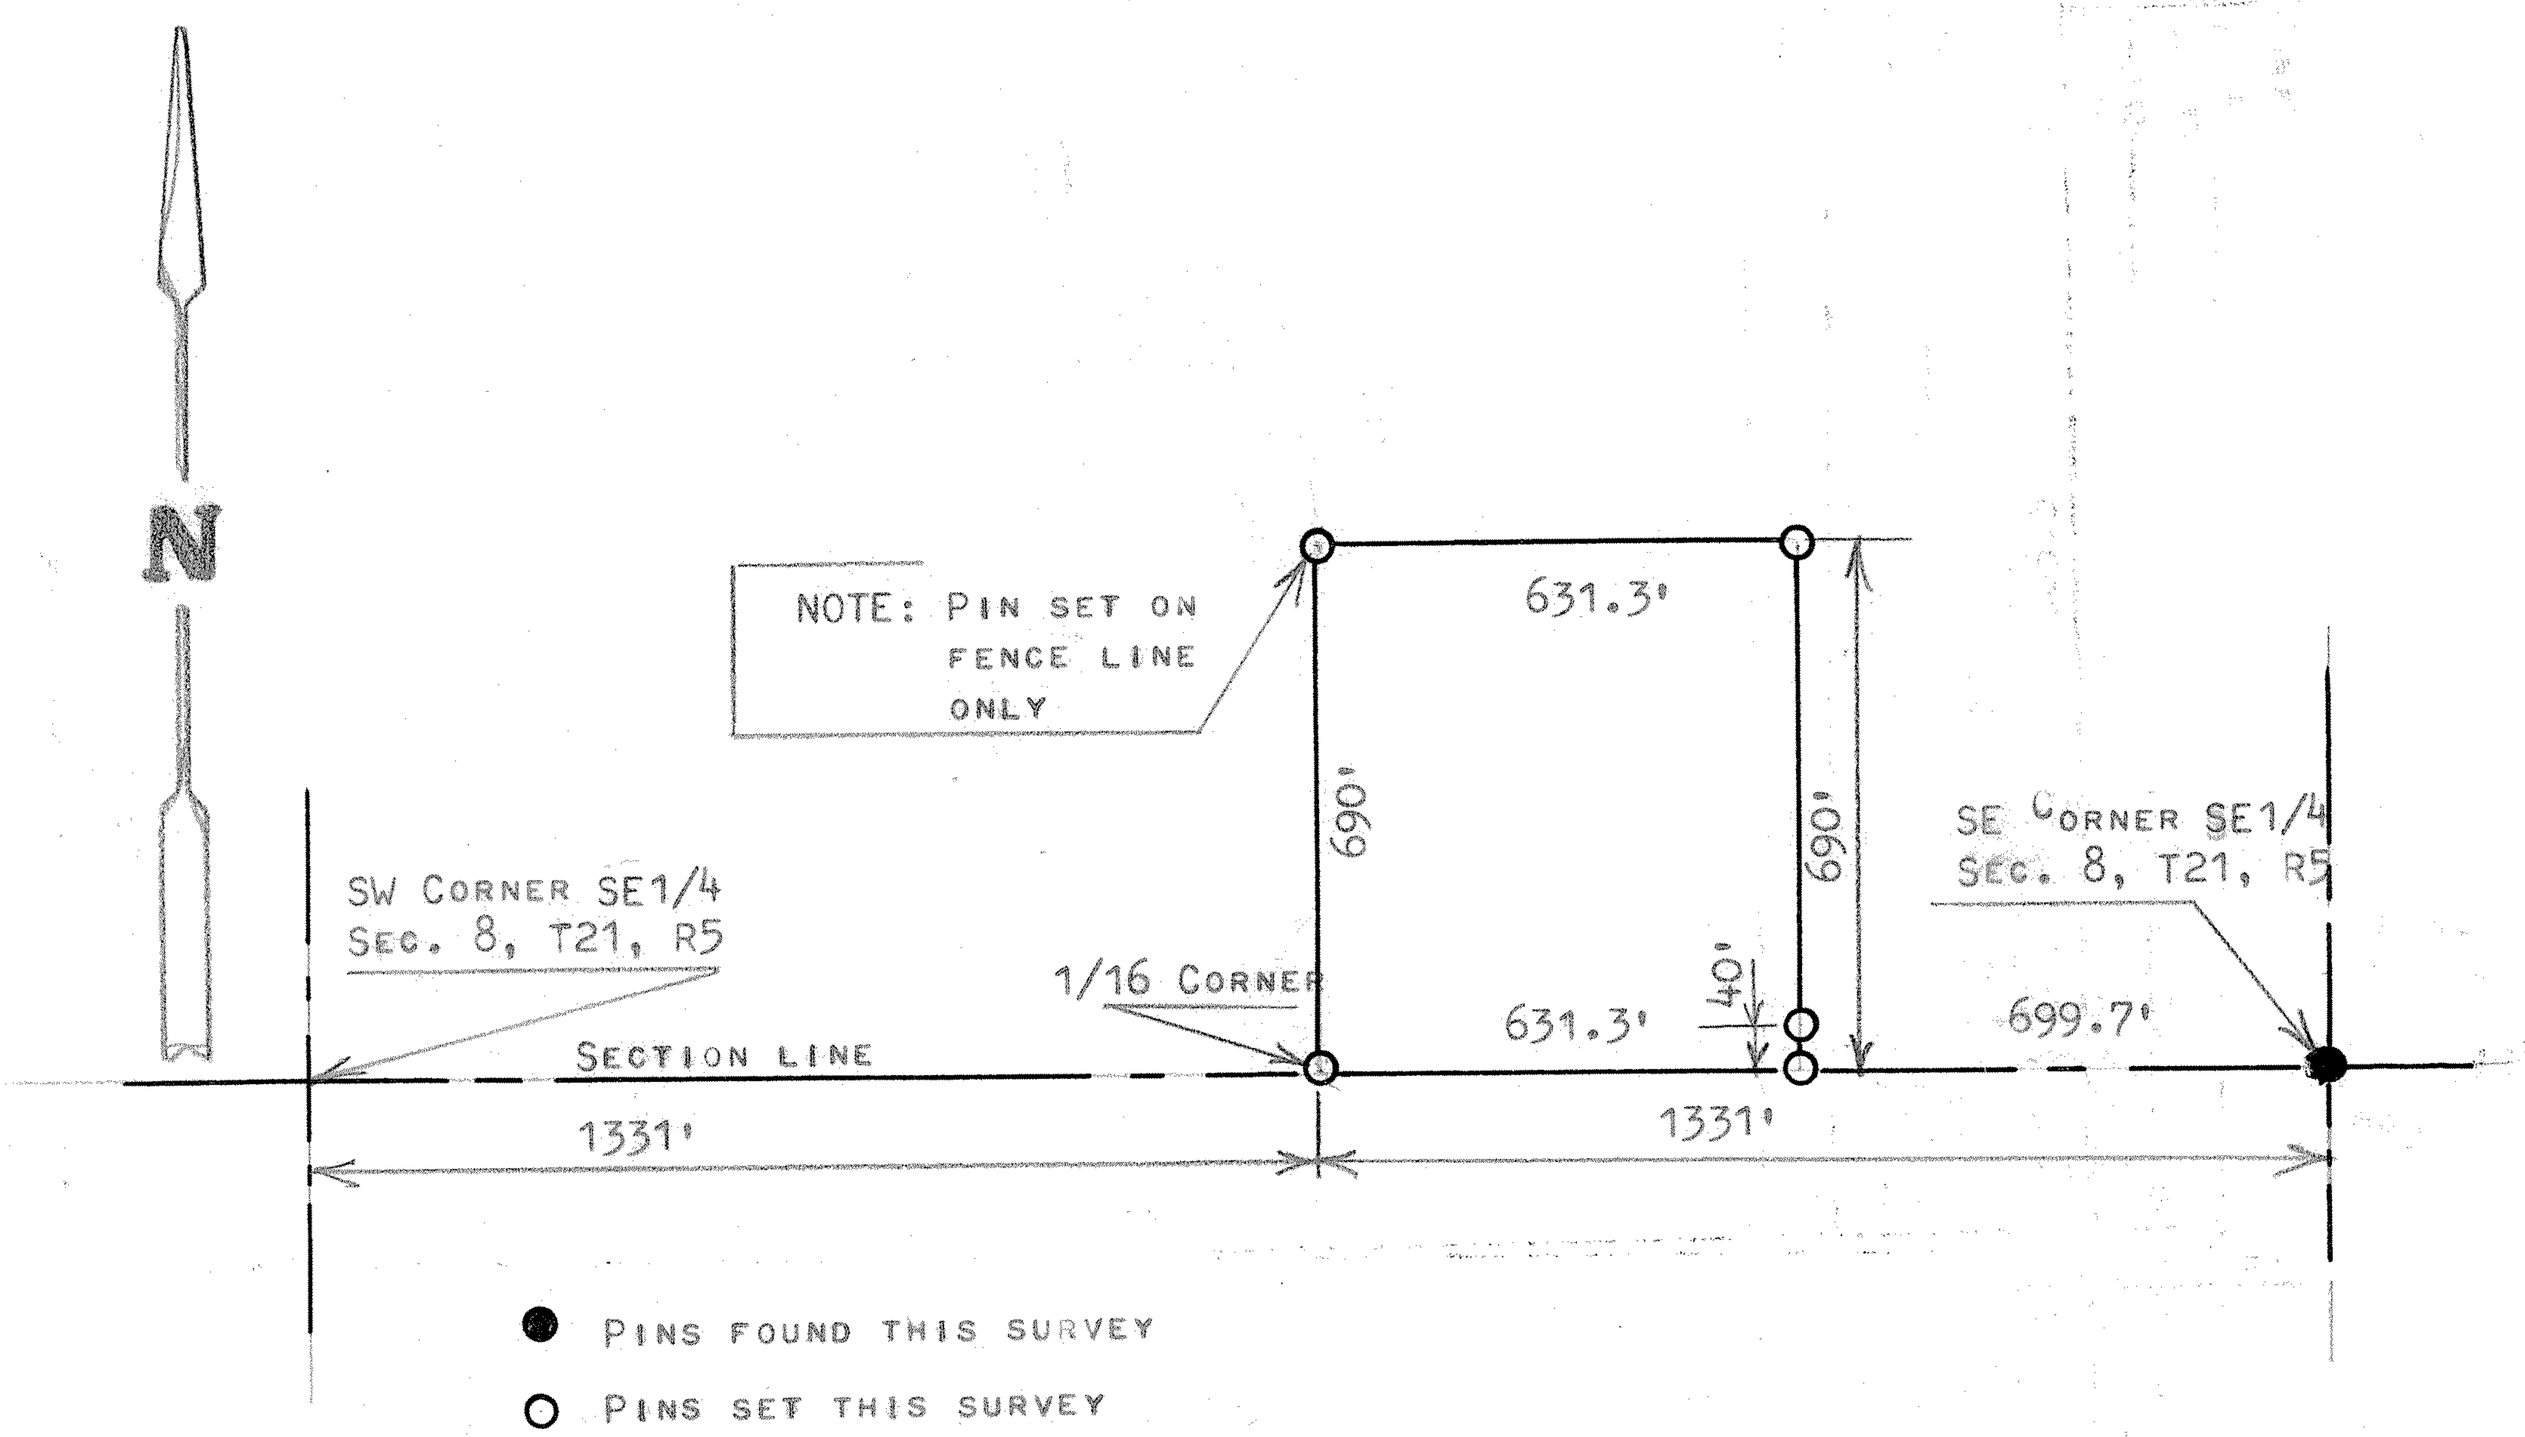

STATE OF KANSAS)
COUNTY OF MCPHERSON) SS

I, MELVIN FERGUSON, PROFESSIONAL ENGINEER OF THE STATE OF KANSAS DO HEREBY CERTIFY THAT UNDER MY SUPERVISION A SURVEY WAS MADE IN THE SE1/4, SECTION 8, T21S, R5W OF THE 6TH P.M. AND DESCRIBED AS FOLLOWS; BEGINNING 699.7 FEET WEST OF THE SE CORNER OF SAID SE1/4, SECTION 8, T21S, R5W; THENCE NORTH 690 FEET; THENCE WEST 631.3 FEET MORE OR LESS TO THE 1/16 LINE; THENCE SOUTH ON 1/16 LINE 690 FEET TO SECTION LINE; THENCE EAST ON SECTION LINE 631.3 FEET TO PLACE OF BEGINNING, SAID TRACT OF LAND CONTAINS 10.0 ACRES MORE OR LESS, AND THAT THE ABOVE PLAT IS A TRUE EXHIBIT OF SAID SURVEY AS FAR AS IT IS KNOWN TO ME.

SURVEY CALLED FOR BY FRED THOMPSON

SIGNED THIS 24th DAY OF APRIL, 1975

Melvin Ferguson
MELVIN FERGUSON
PROFESSIONAL ENGINEER
McPHERSON, KANSAS

MELVIN V. FERGUSON LICENSED 6772 KANSAS PROFESSIONAL ENGINEER

MICROFILM