http://www.adultpdf.com
Created by TIFF To PDF trial version, to remove this mark, please register this software.

REPORT OF SURVEY

NE¼ SEC, 21-17-3

McPherson, County

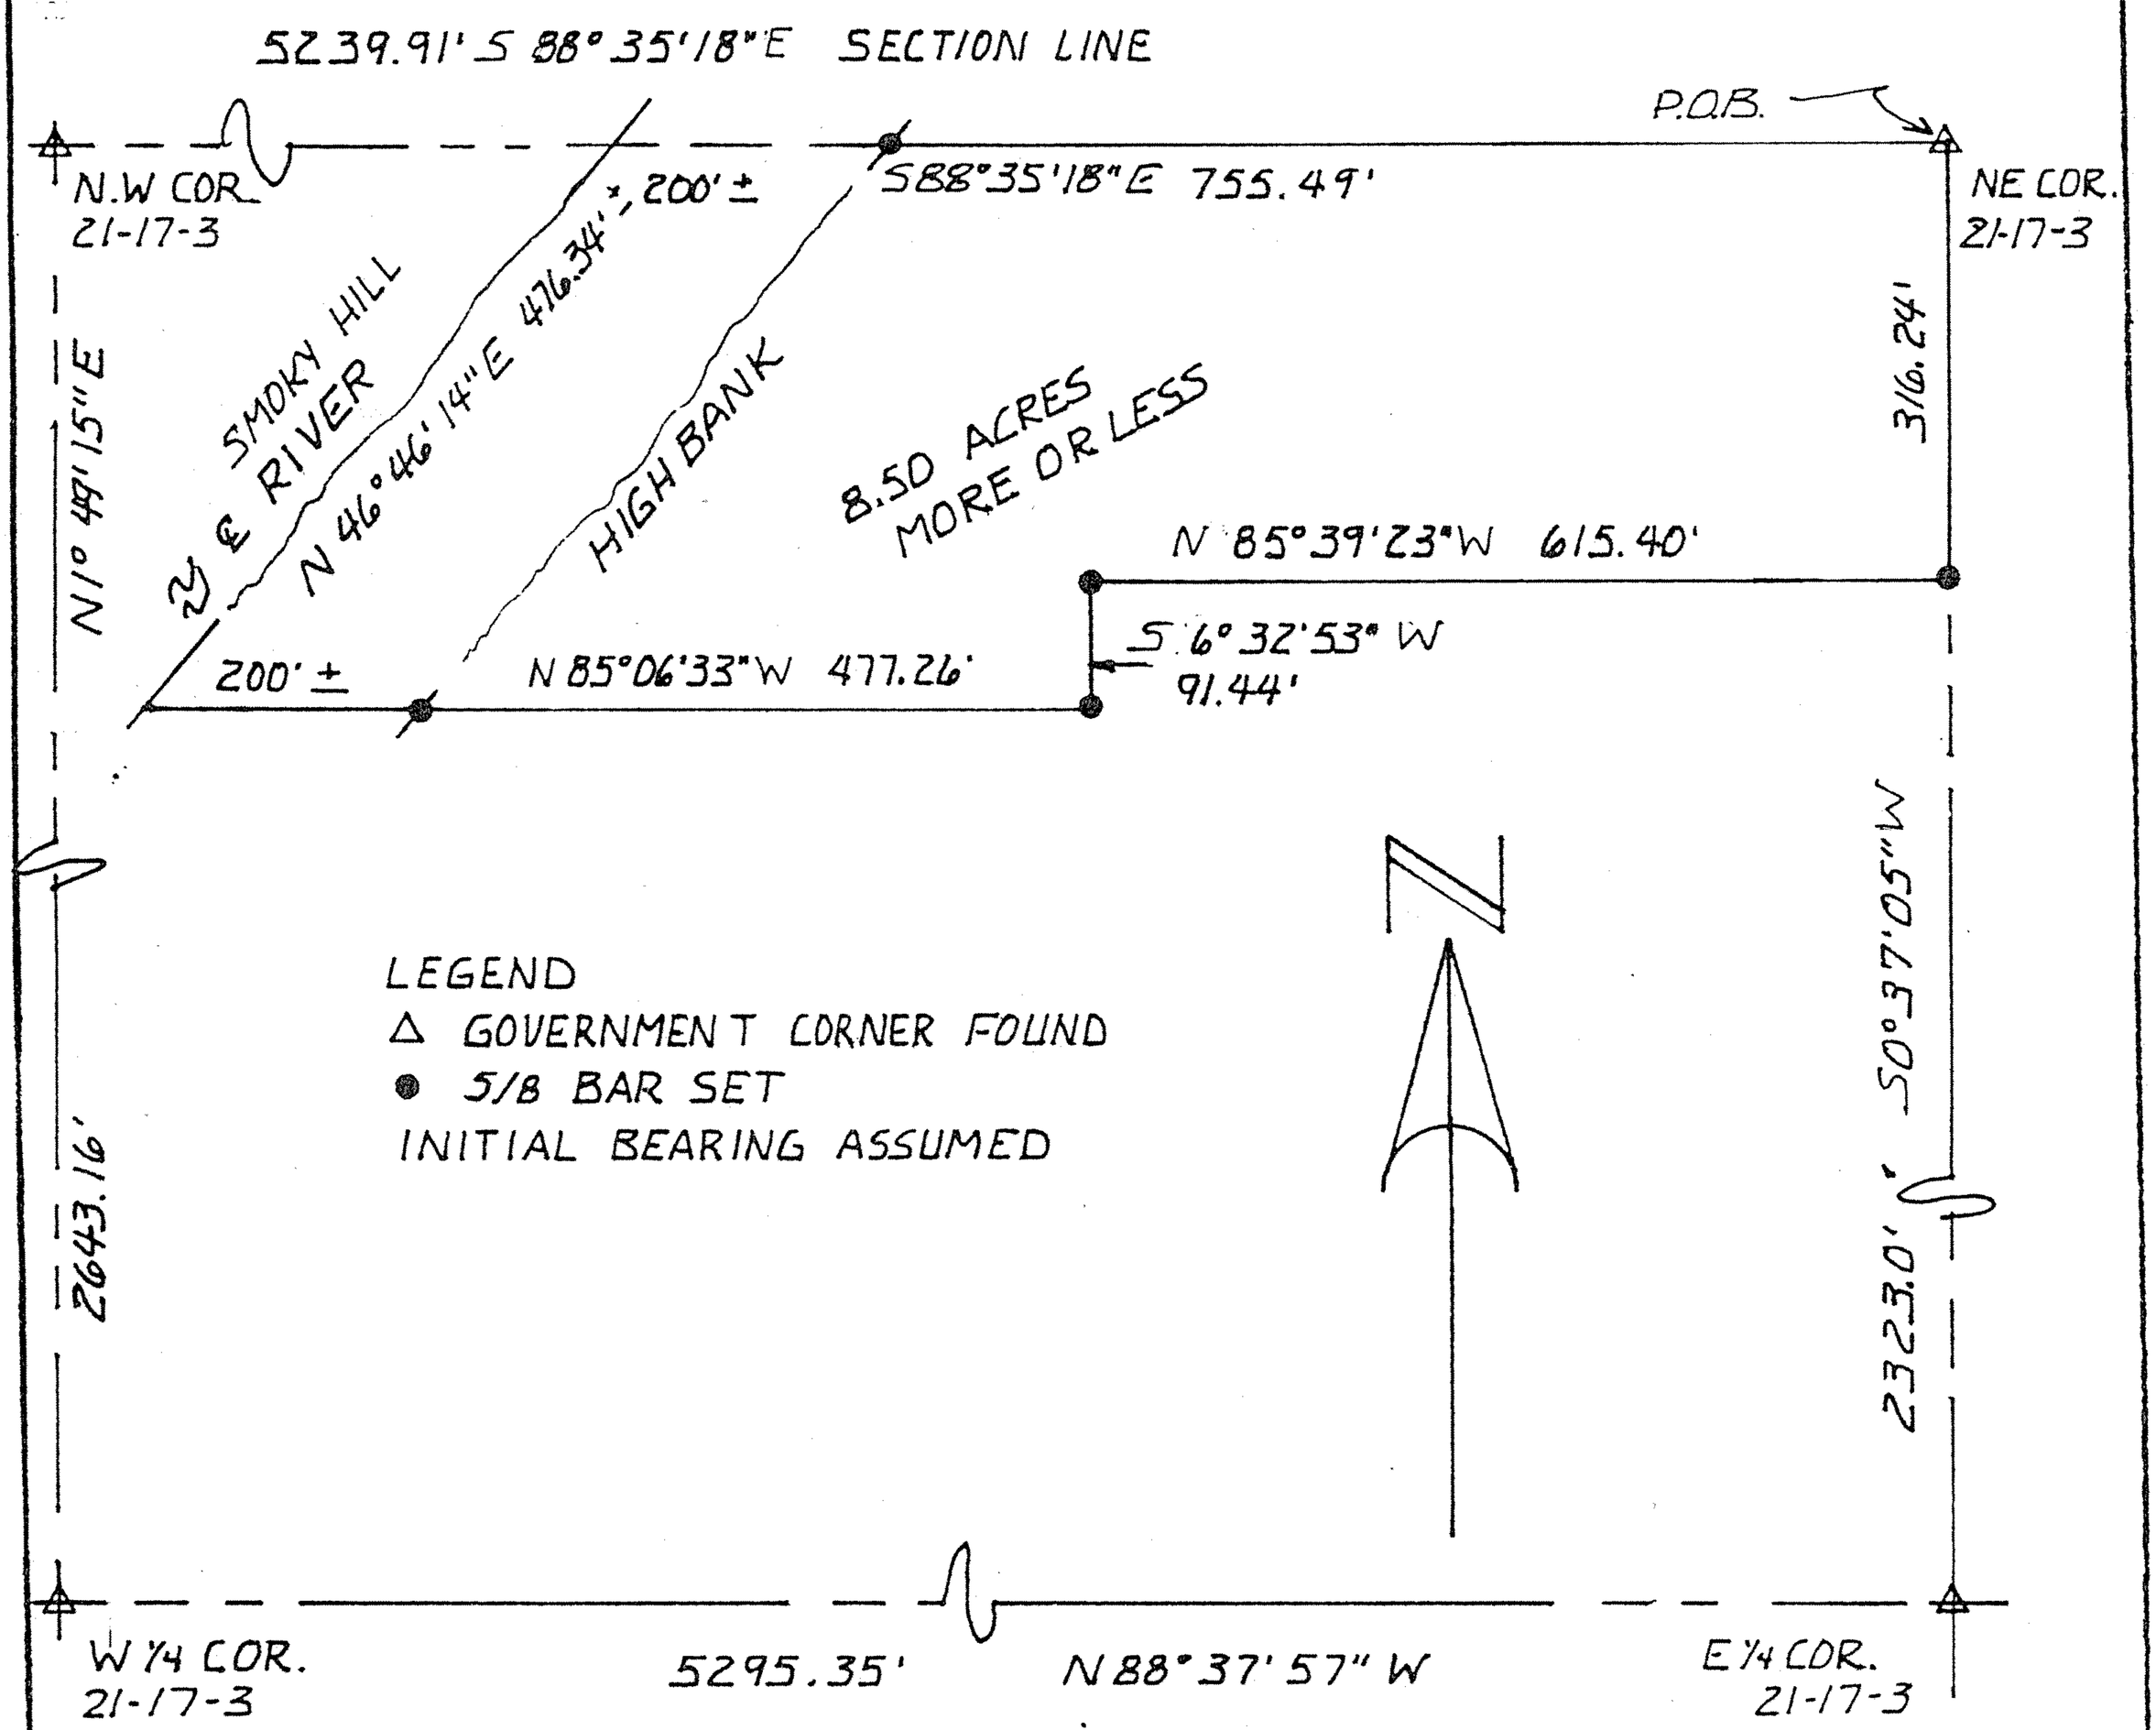

I, Charles E. Stacy, do hereby certify the above survey to be true and correct as surveyed by me this 7th of may, 1987.

CHARLES ERNEST STACY REGISTERED LS-68 KANSAS LAND SURVEYOR

Charles E. Stacy
REGISTERED KANSAS LAND SURVEYOR

CLIENT: Daryl Rundberg

DESCRIPTION: Beginning at the Northeast corner of Section 21, T17S,R3W McPherson County, Ks.; thence S0°37'05"W for 316.24 feet; thence N85°39'23"W for 615.40 feet; thence S6°32'53"W for 91.44 feet; thence N85°06'33"W for 677.26 feet plus or Minus to the center of river; thence N46°46'14"E for 476.34 feet Plus or Minus; thence S88°35'18"E for 955.49 feet plus or minus from the center of river to the point of beginning. Tract contains 8.50 acres more or less.

STATE: Ks. COUNTY: McPherson PROJ: DATE: May 7, 1987