http://www.adultpdf.com
Created by TIFF To PDF trial version, to remove this mark, please register this software.

DURR
Civil Engineering & Surveying

106 E. 15th
Hutchinson, Ks. 67501
Phone 316-663-9613

REPORT OF SURVEY
SE¼ SEC, 29-17-3

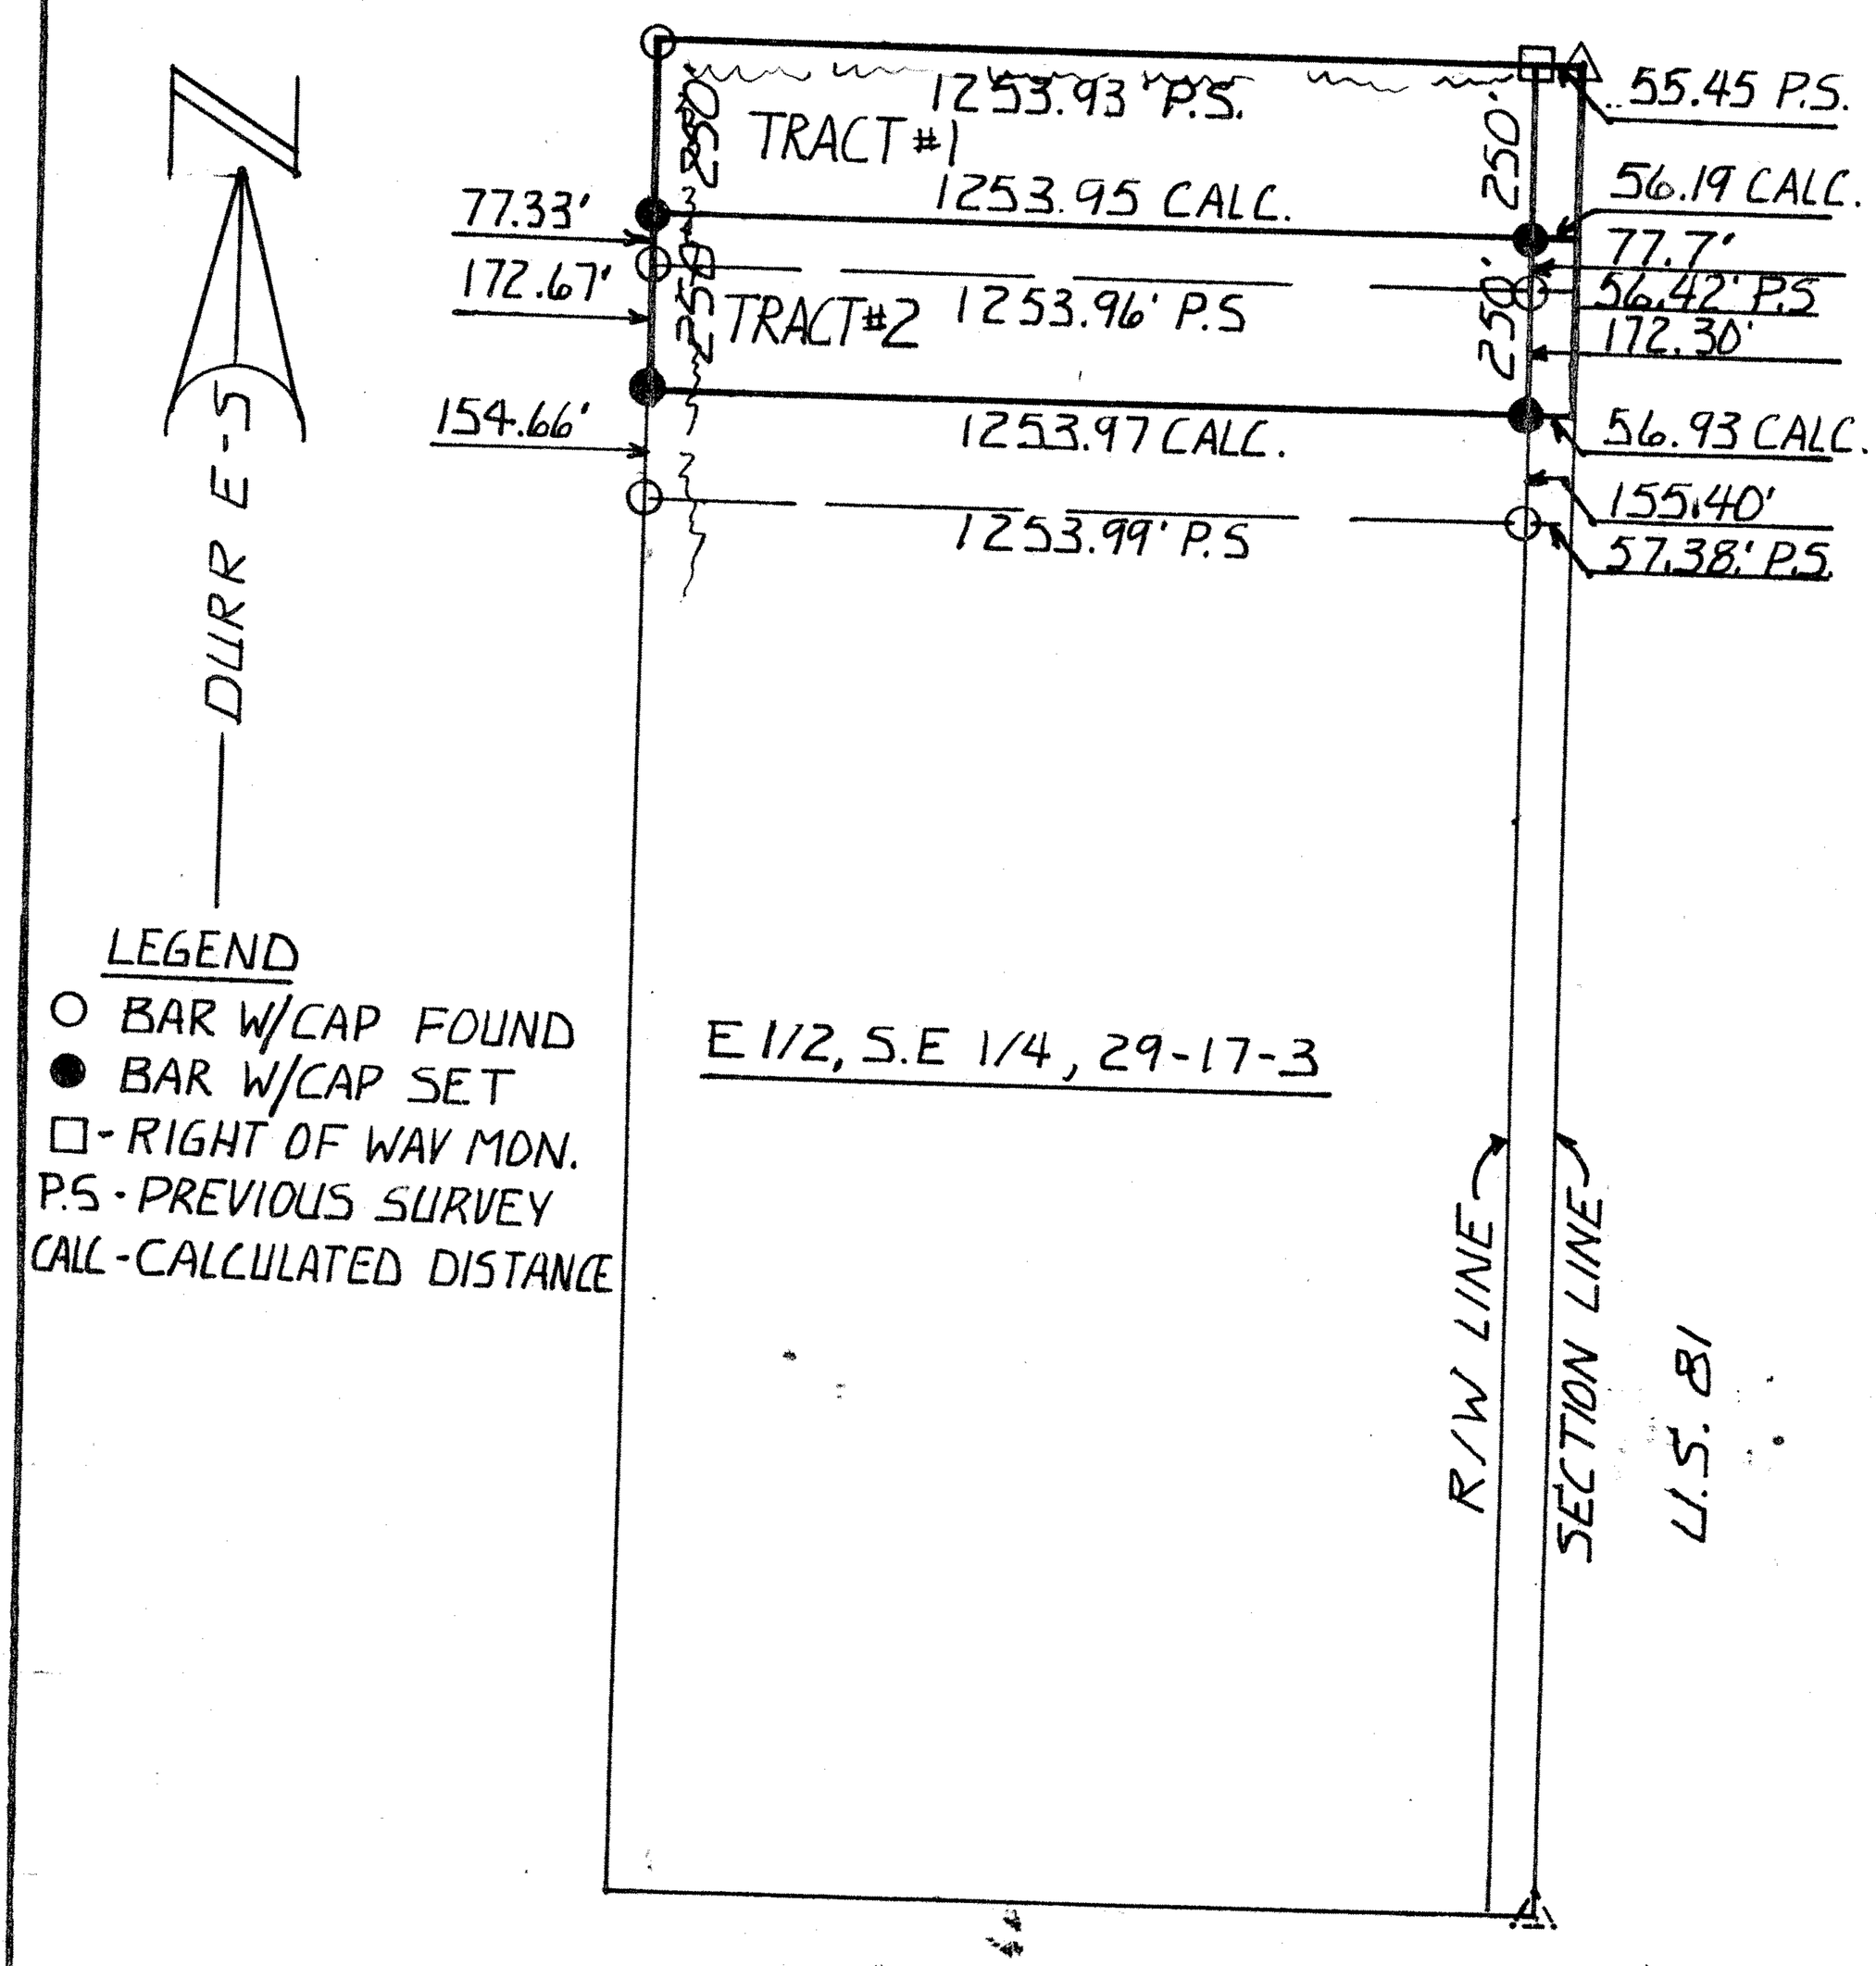

I, Duncan W. Durr, do hereby certify the above survey to be true and correct as surveyed by me this 11th of June, 1987.

DUNCAN W. DURR REGISTERED LS-697 KANSAS LAND SURVEYOR

Duncan W Durr
REGISTERED KANSAS LAND SURVEYOR

CLIENT: Delbert Peterson, Roger Burris

DESCRIPTION:
Tract #1: The North 250 feet of N½,N½,NE¼,SE¼ Except Highway Right of Way. Sec 29-17-3
Tract #2: The South 250 feet of the North 500 feet of the N½,NE¼,SE¼, Except Highway Right of Way. Section 29-17-3

STATE: Ks COUNTY: McPherson PROJ: DATE: 6-11-87