http://www.adultpdf.com
Created by TIFF To PDF trial version, to remove this mark, please register this software.

A SURVEY OF A TRACT OF LAND IN THE SE1/4, SECTION 31, T17S, R3W MCPHERSON COUNTY, KANSAS

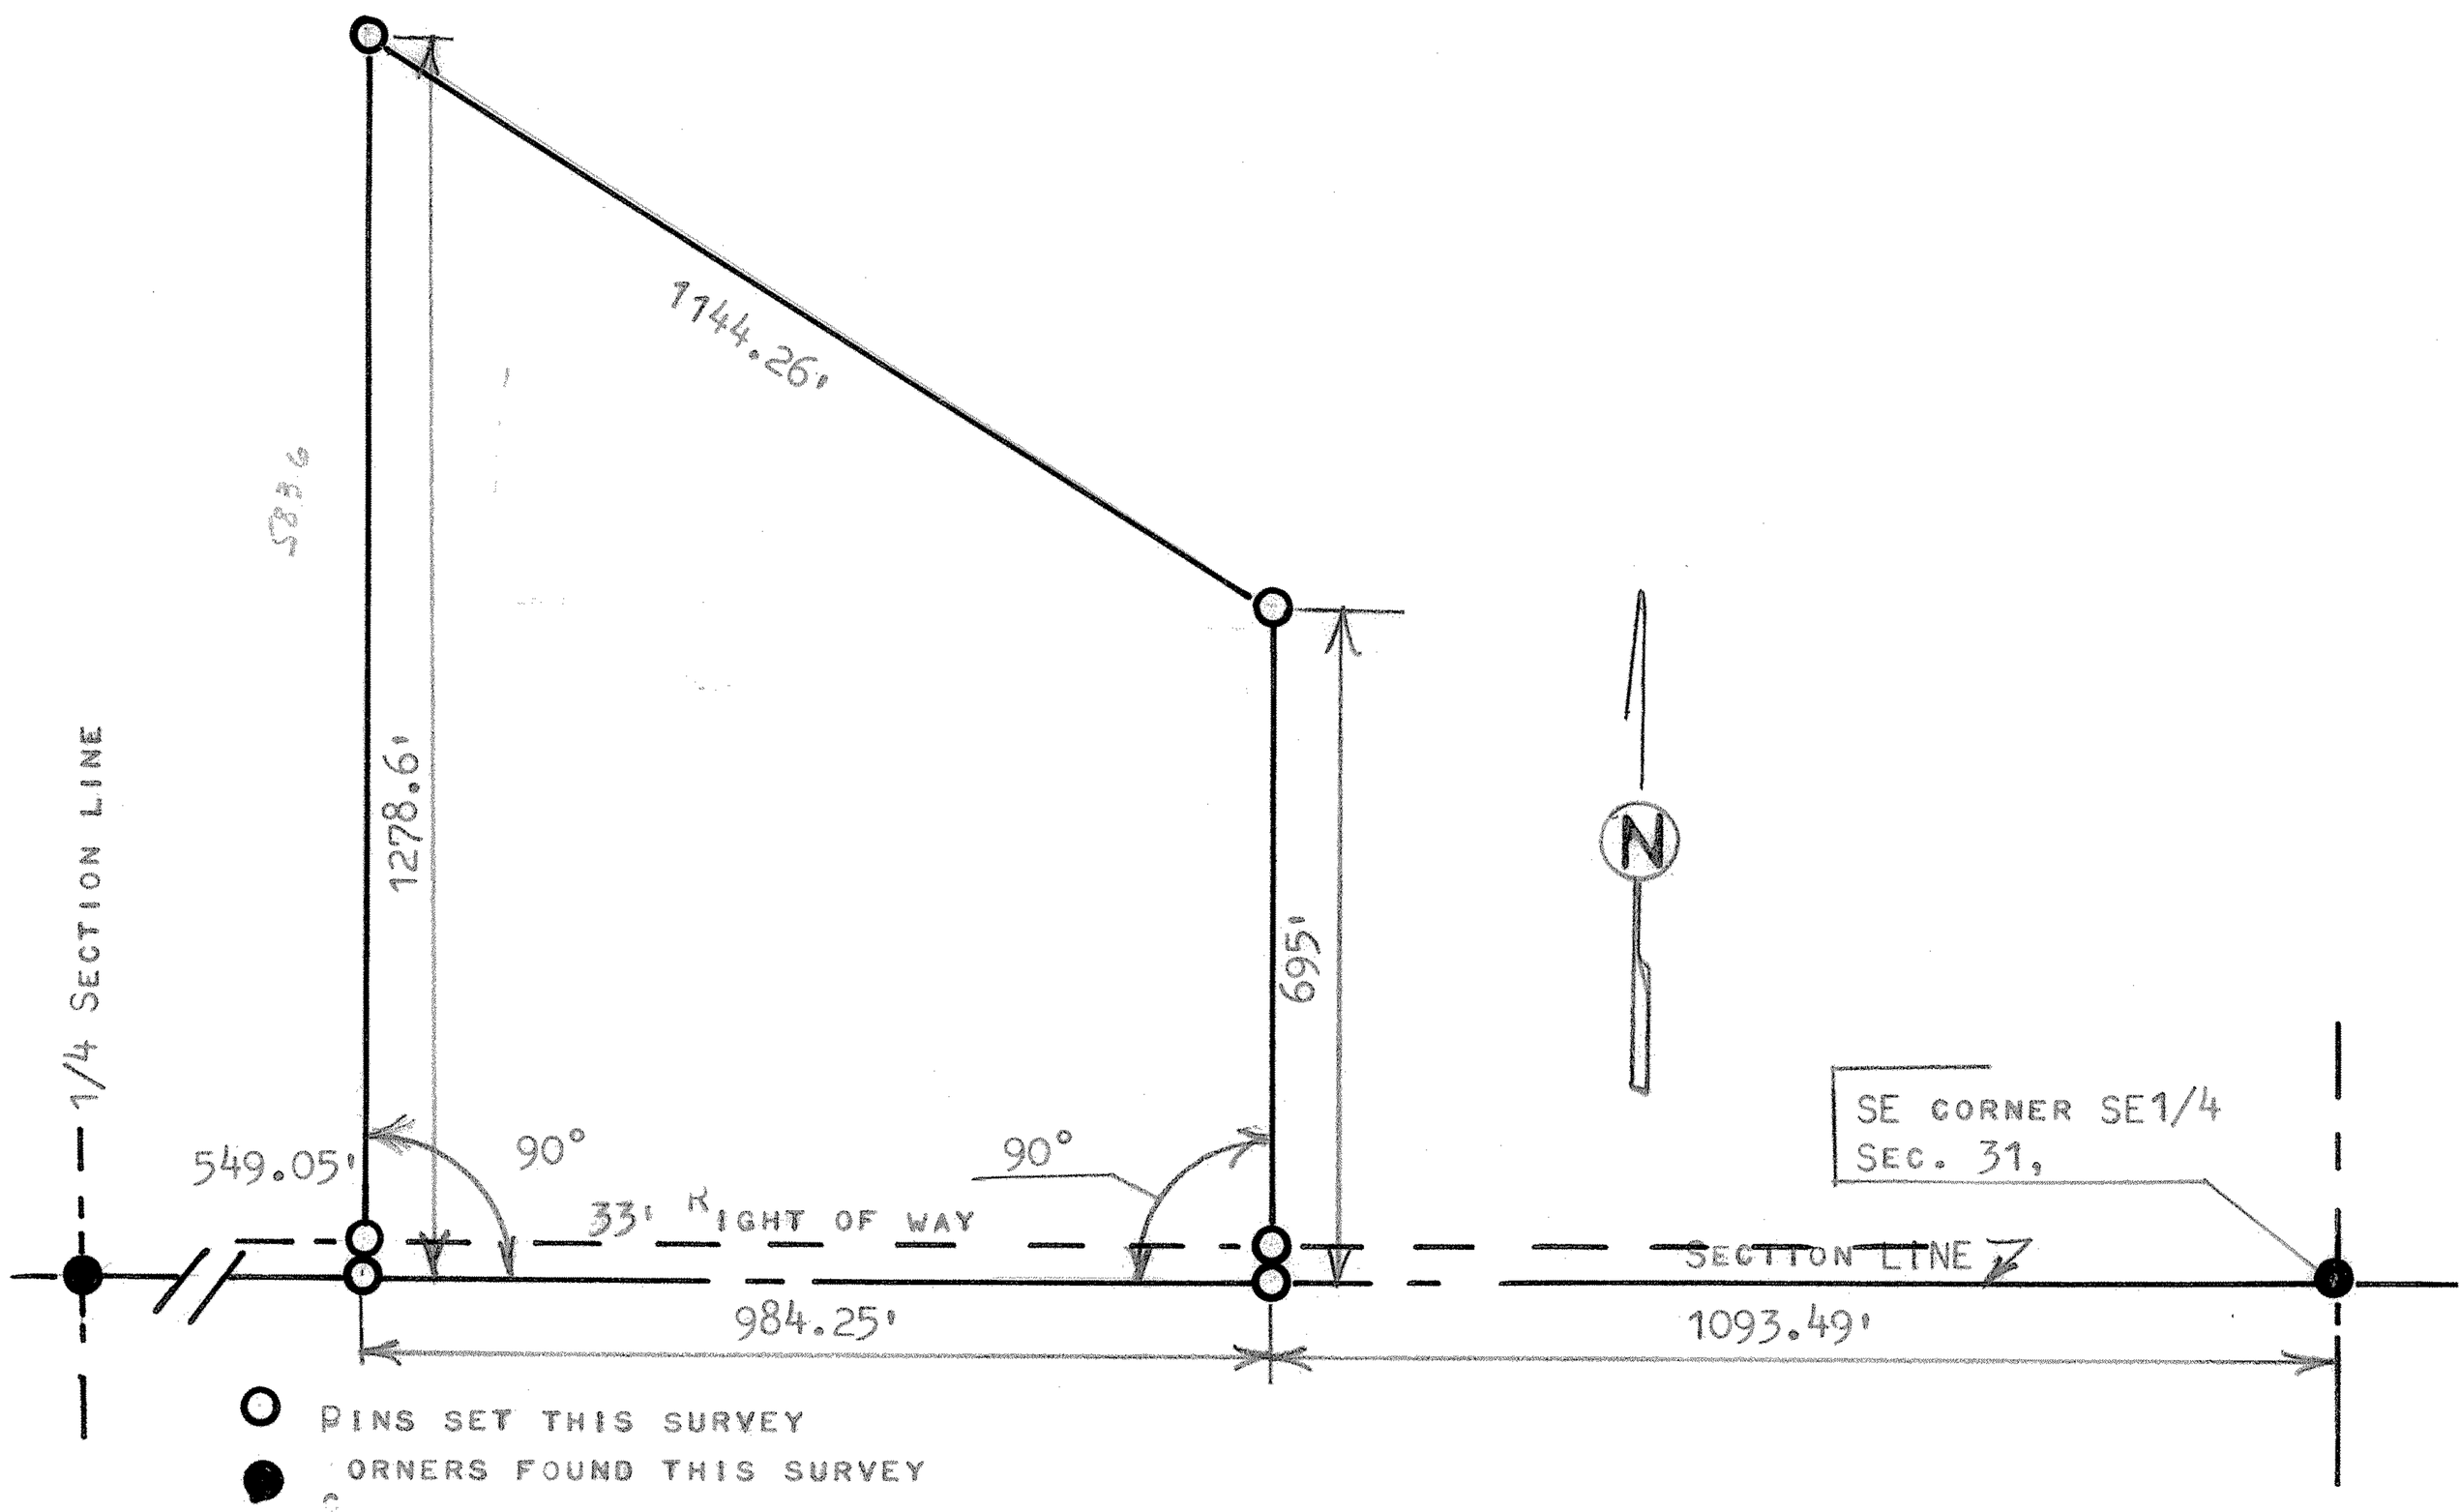

STATE OF KANSAS)
COUNTY OF MCPHERSON) SS

I, MELVIN FERGUSON, PROFESSIONAL ENGINEER OF THE STATE OF KANSAS DO HEREBY CERTIFY THAT UNDER MY SUPERVISION A SURVEY WAS MADE OF A TRACT OF LAND IN THE SE1/4, SECTION 31, T17S, R3W OF THE 6TH P.M. AND DESCRIBED AS FOLLOWS;
BEGINNING 1093.49 FEET WEST OF THE SE CORNER OF SAID SE1/4, SECTION 31, T17S, R3W; THENCE RIGHT ANGLE NORTH 695.0 FEET; THENCE NORTHWESTERLY 1144.26 FEET TO A POINT 2,007.74 FEET WEST AND 1,278.6 FEET NORTH OF THE SE CORNER OF SAID SE1/4, SECTION 31, THENCE SOUTH TO SECTION LINE 1,278.6 FEET; THENCE EAST ON SECTION LINE 984.25 FEET; AND TO PLACE OF BEGINNING SAID TRACT OF LAND CONTAINS 22.3 ACRES MORE OR LESS, AND THAT THE ACCOMPANYING PLAT IS A TRUE EXHIBIT OF SAID SURVEY AS FAR AS IT IS KNOWN TO ME.

SURVEY CALLED FOR BY PATRICK

SIGN THIS 30th DAY OF NOVEMBER, 1982

Melvin Ferguson
MELVIN FERGUSON
PROFESSIONAL ENGINEER
MCPHERSON, KANSAS

MELVIN V. FERGUSON
LICENSED
6772
KANSAS
PROFESSIONAL ENGINEER