http://www.adutipdf.com
Created by TIFF To PDF trial version, to remove this mark, please register this software.

Plat of Survey

Legal Description: A parcel of land in the S.W. 1/4 of the N.W. 1/4 of Sec. 32, T17S-R3W of the 6th P.M., described as follows: Commencing at the S.W. cor. of Sec. 32, T17S-R3W, thence N0°00'00"E, 2648.54' along the W. sec. line of said Sec. 32 to the W. 1/4 cor of Sec. 32, T17S-R3W, thence N89°36'44"E, 526.76' to the point of beginning, thence N89°29'27"E, 339.25', thence N28°56'09"E, 301.91', thence N01°16'44"W, 190.89', thence N29°53'10"W, 164.23', thence S33°37'03"W, 721.06' to the point of beginning. Parcel contains 3.3 acres, less road right of way and any other easements of record. Parcel boundaries were laid out on existing fence line.

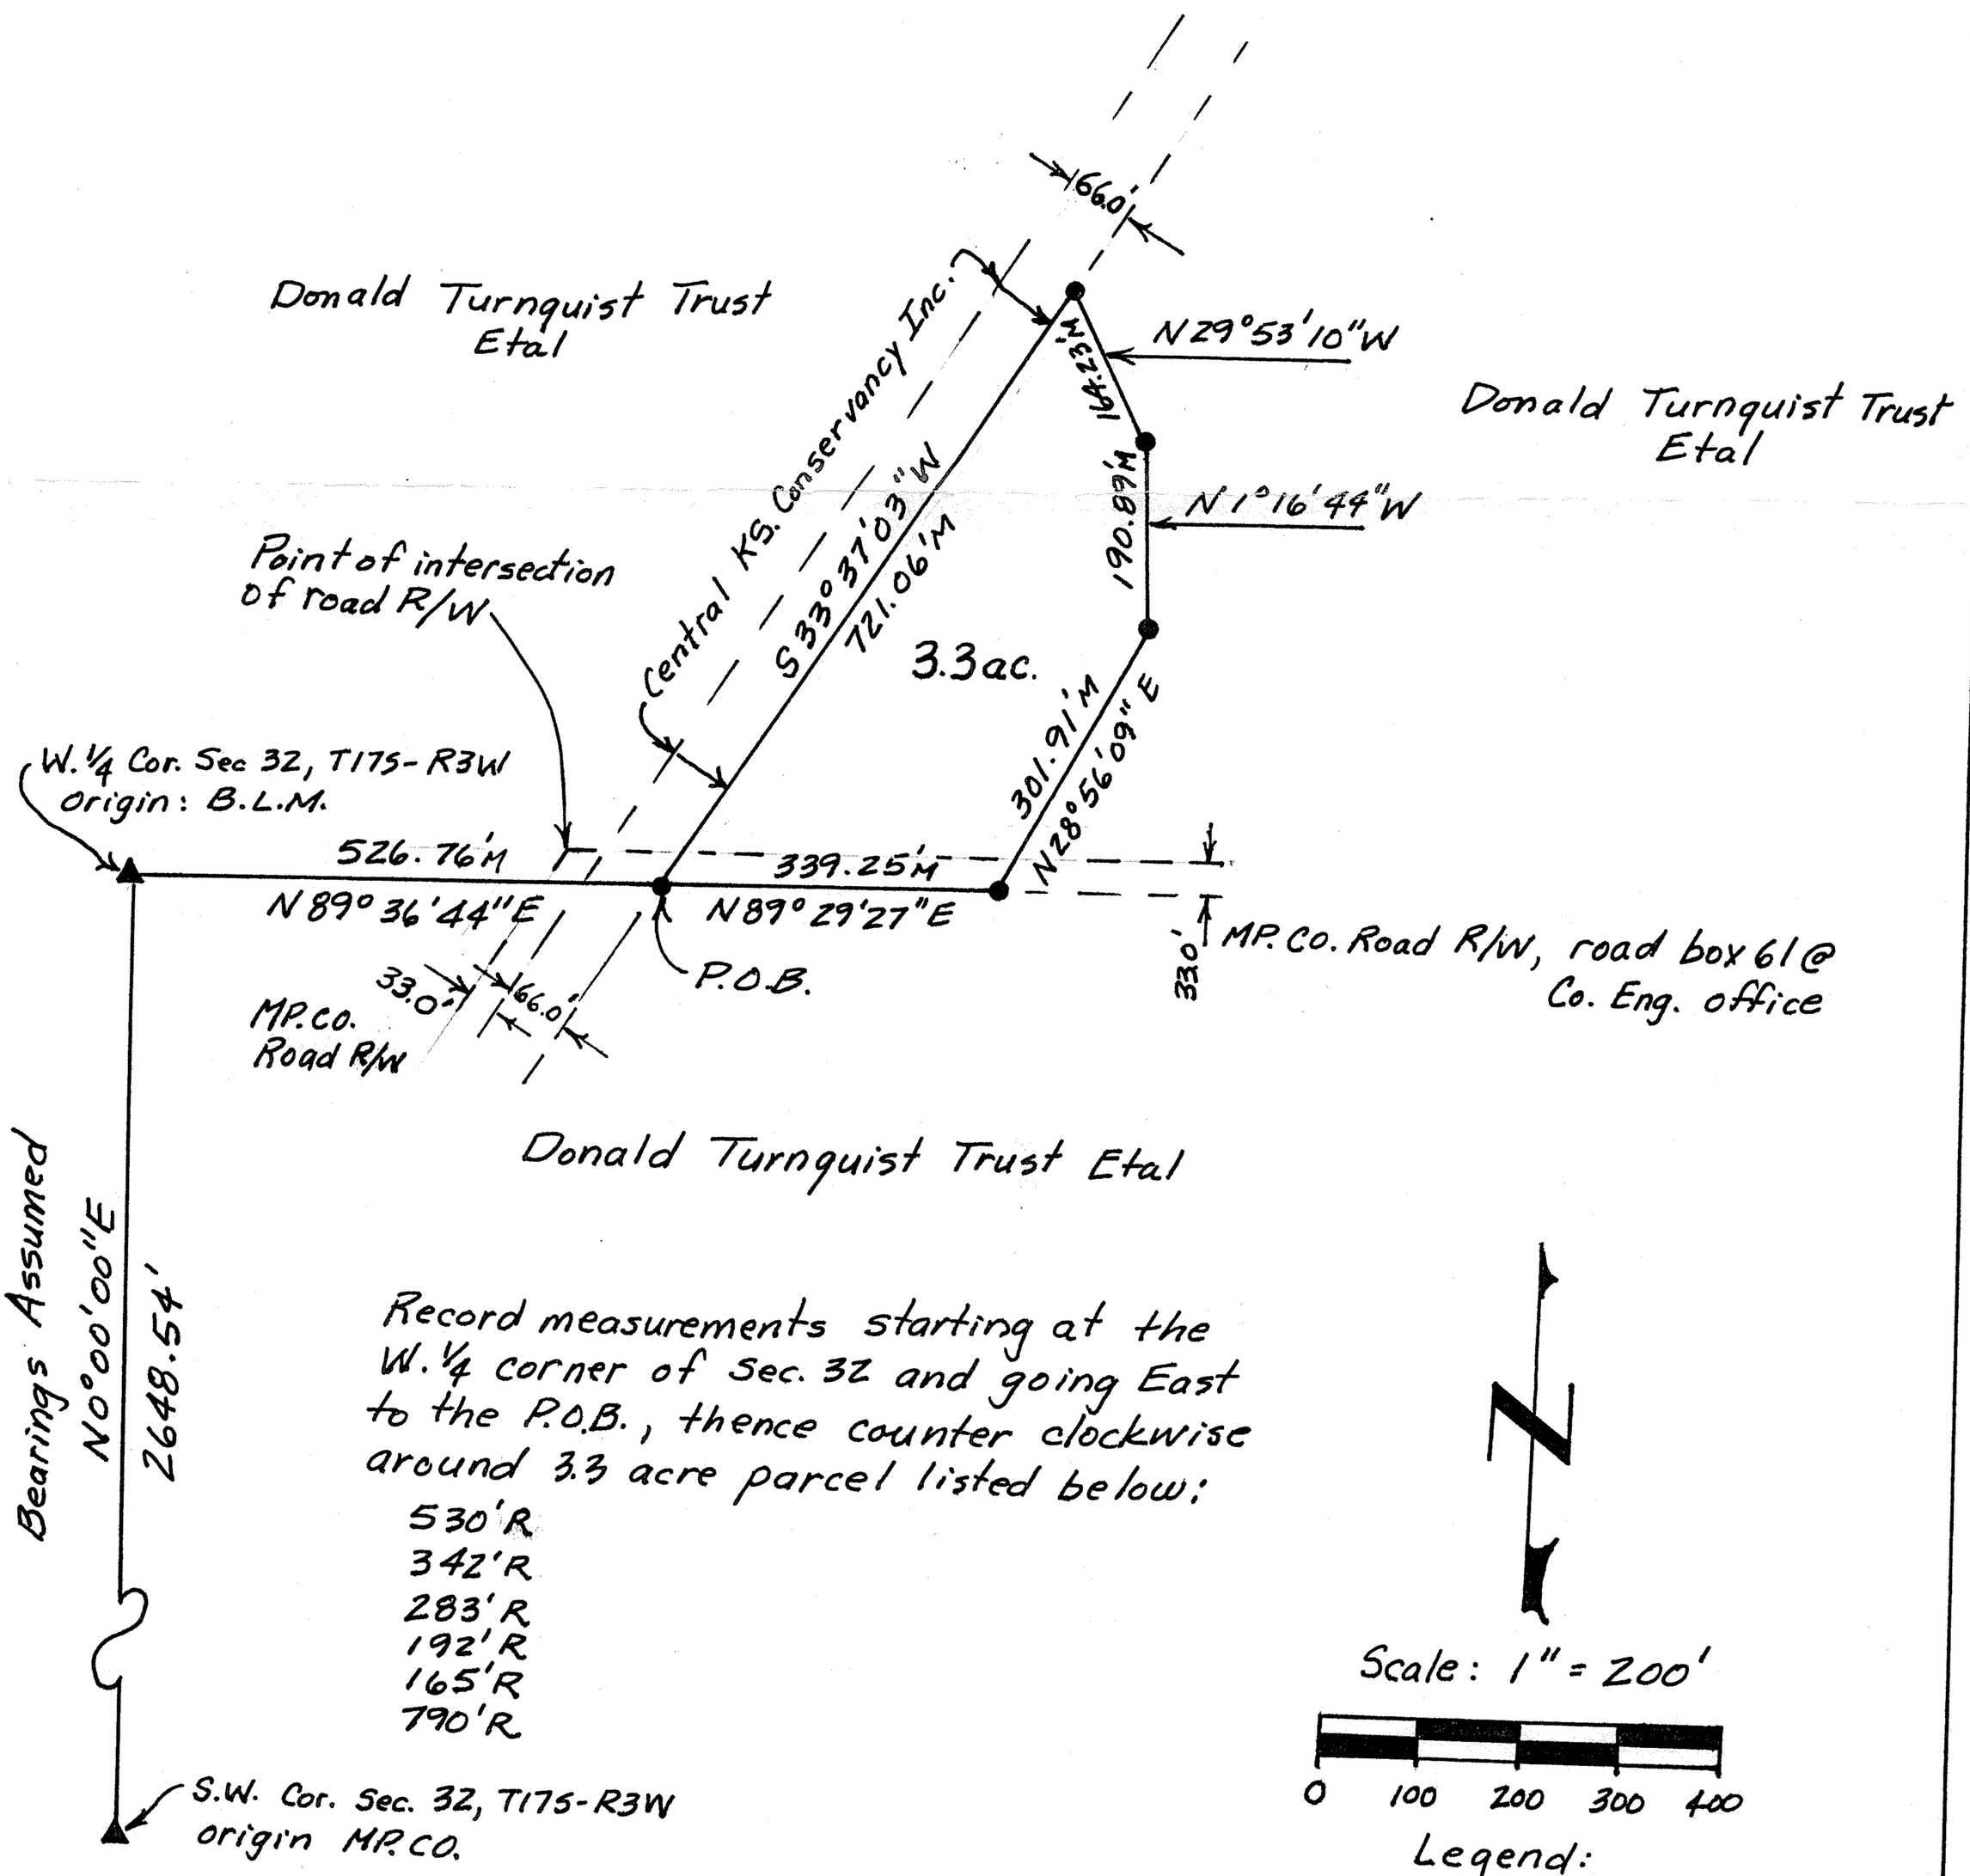

Note: Deed distances do not match exsiting physical evidence.