http://www.adumpdf.com
Created by TIFF To PDF trial version, to remove this mark, please register this software.

Plat of Survey

Legal survey performed 1-20-2001 by William B. Heller, L.S. 1202.

Legal Description: A parcel in the S.E. 1/4 of Section 33, T17S-R3W of the 6th Principal Meridian, described as follows:
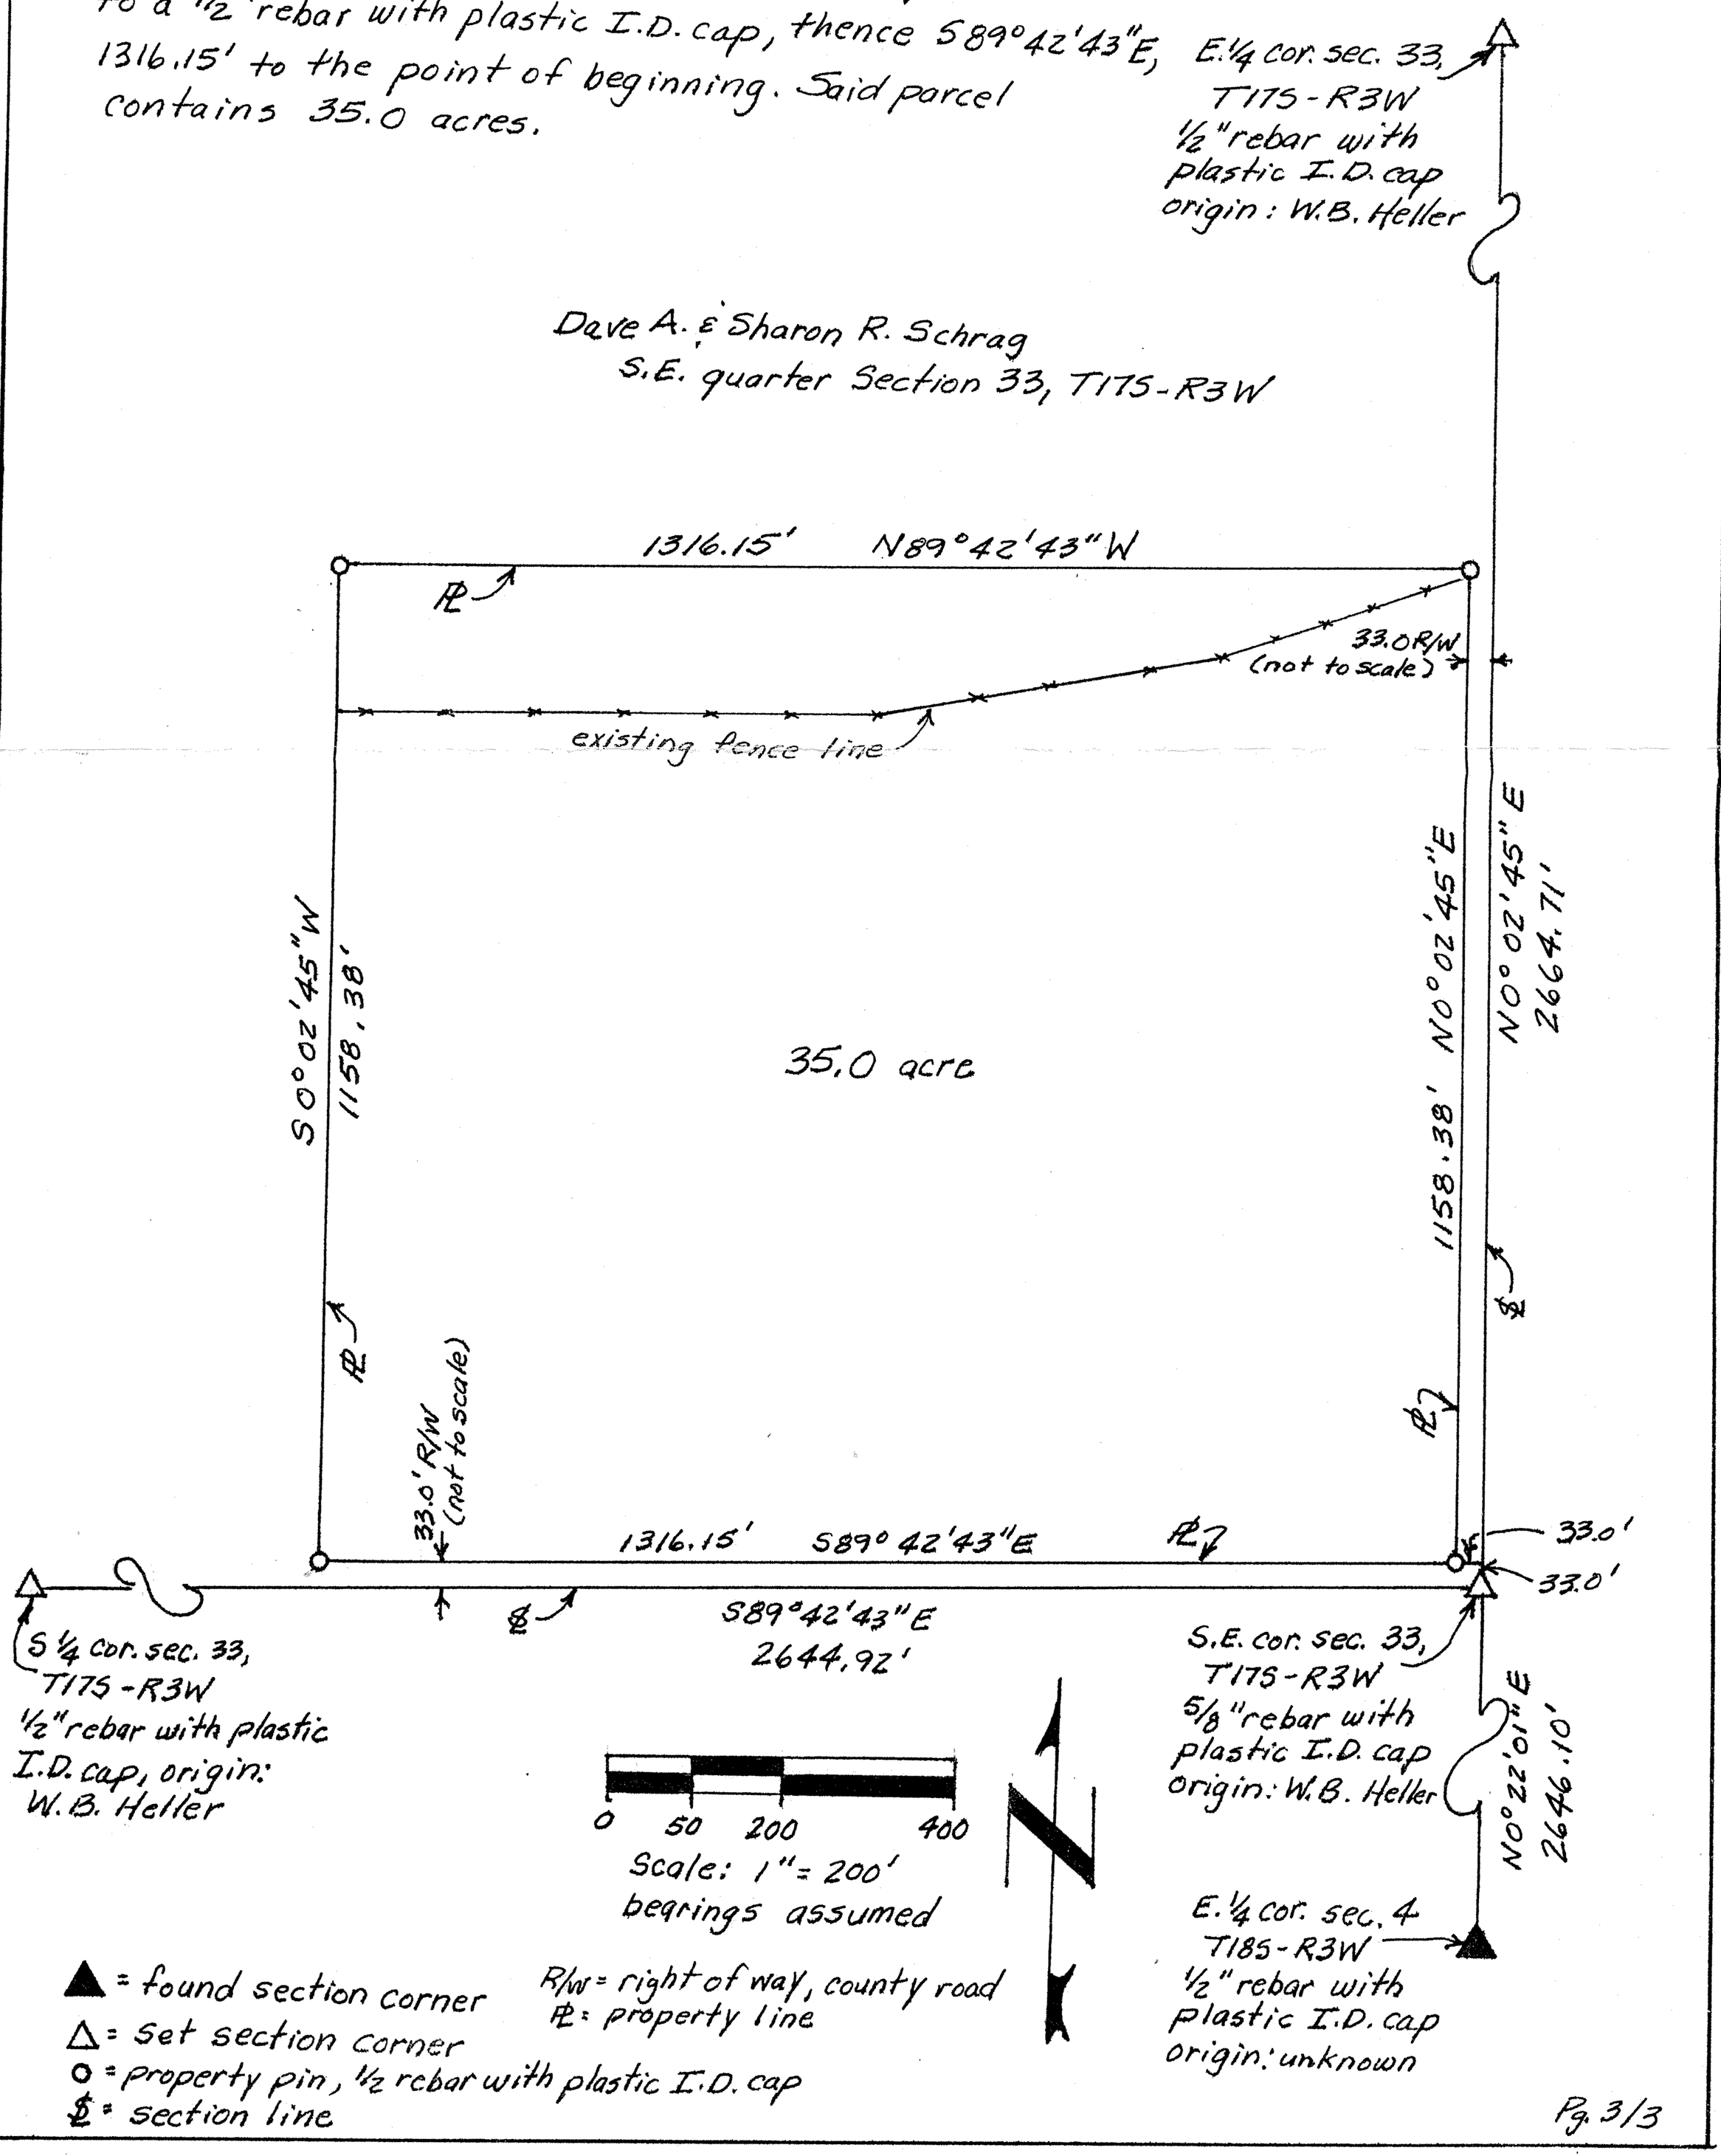
Commencing at the S.E. cor. sec. 33, T17S-R3W, thence N0°02'45"E, 33.00' along the E. line of said sec. 33, thence N89°42'43"W, 33.00' to the point of beginning, a 1/2" rebar with plastic I.D. cap, thence N0°02'45"E, 1158.38' to a 1/2" rebar with plastic I.D. cap, thence N89°42'43"W, 1316.15' to a 1/2" rebar with plastic I.D. cap, thence S0°02'45"W, 1158.38' to a 1/2" rebar with plastic I.D. cap, thence S89°42'43"E, 1316.15' to the point of beginning. Said parcel contains 35.0 acres.