http://www.adultpdf.com
Created by TIFF To PDF trial version, to remove this mark, please register this software.

Plat of Survey

Legal Description:

Commencing at the S. 1/4 cor. sec. 20, T17S-R4W of the 6th Principal Meridian, thence S 90°00'00"W, 60.00' along the S. sec. line of said sec 20, thence N 0°00'00"E, 33.00' to the point of beginning, this point located on the N. R/W. line of Smoky Valley Road, thence N 0°00'00"E, 379.60', thence S.90°00'00"W, 573.77', thence S 0°00'00"W, 379.60', this point located on the N. R./W. line of Smoky Valley Road, thence N 90°00'00"E, 573.77' along the N. R./W. line of Smokey Valley Road to the point of beginning. Parcel contains 5.0 acres. Parcel subject to easements and restrictions of record.

Parcel surveyed by William B. Heller, L.S. 1202
March 6, 2001.
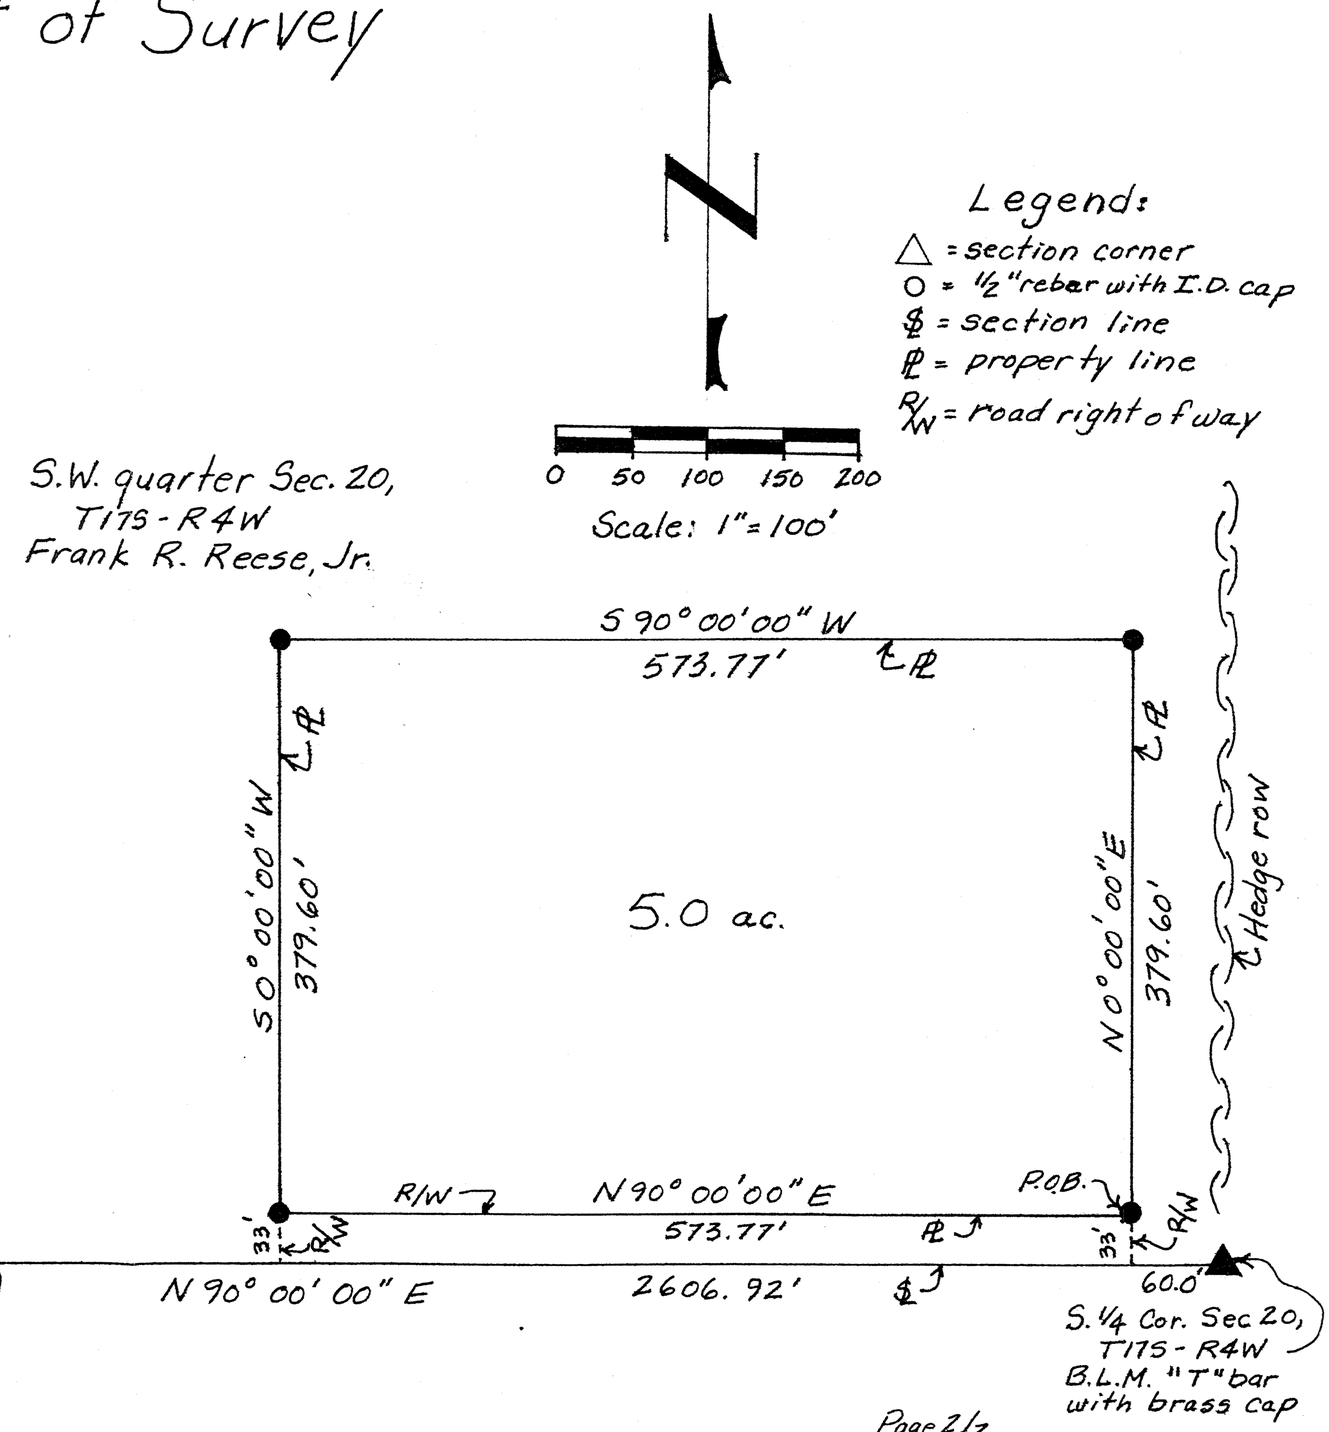
S.W. quarter Sec. 20,
T17S - R4W
Frank R. Reese, Jr.