http://www.adultpdf.com
Created by TIFF To PDF trial version, to remove this mark, please register this software.

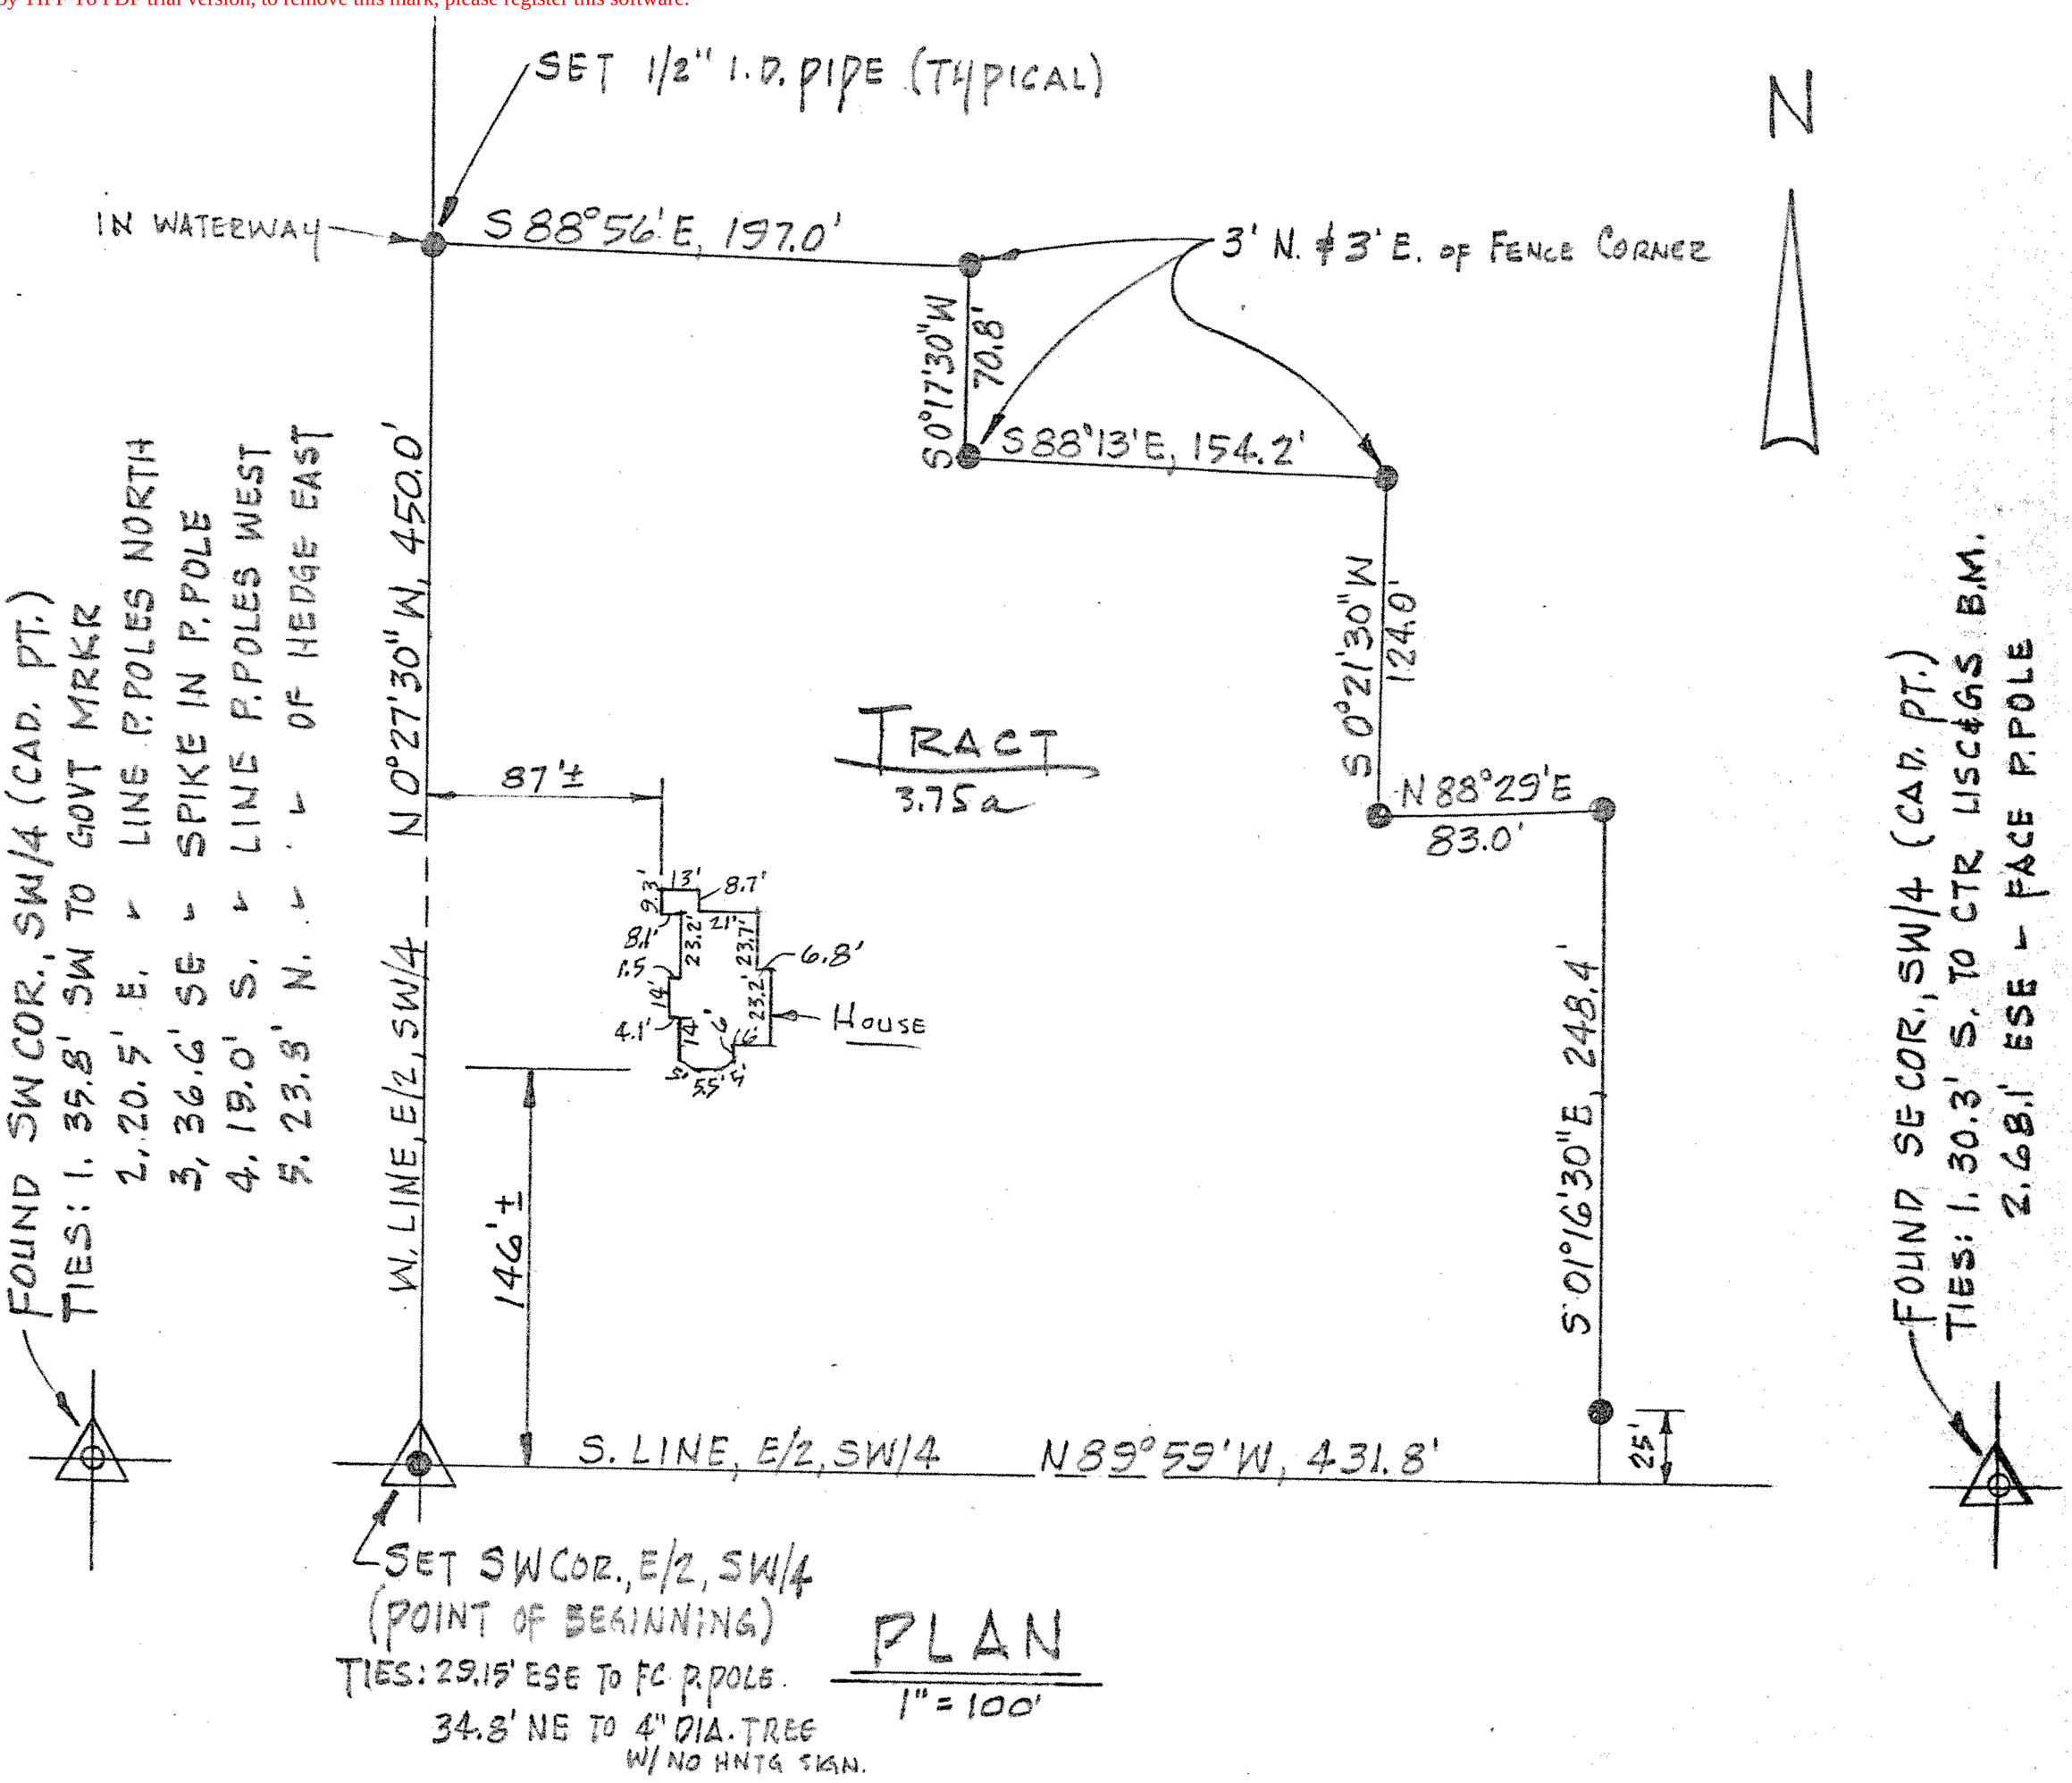

PLAN
1" = 100'

I HEREBY CERTIFY THIS DRAWING TO BE THE TRUE PLAT OF A SURVEY PERFORMED UNDER MY DIRECTION OF A TRACT OF LAND IN THE EAST HALF (E/2) OF THE SOUTHWEST QUARTER (SW/4) OF SECTION TWENTY-TWO (22), TOWNSHIP SEVENTEEN (17) SOUTH, RANGE FOUR (4) WEST OF THE SIXTH P.M., McPHERSON COUNTY, KANSAS DESCRIBED AS FOLLOWS: BEGINNING AT THE SOUTHWEST CORNER OF SAID E/2, SW/4, THENCE NORTH 0°27'30" WEST ALONG THE WEST LINE OF SAID E/2, SW/4, 450.0 FEET; THENCE SOUTH 88°56' EAST, 197.0 FEET; THENCE SOUTH 0°17'30" WEST, 70.8 FEET; THENCE SOUTH 88°13' EAST, 154.2 FEET; THENCE SOUTH 01°21'30" WEST, 124.0 FEET; THENCE NORTH 88°29' EAST, 83.0 FEET; THENCE SOUTH 01°16'30" EAST, 248.4 FEET TO THE SOUTH LINE OF SAID E/2, SW/4; THENCE NORTH 89°59' WEST ALONG SAID SOUTH LINE, 431.8 FEET TO THE POINT OF BEGINNING, SAID TRACT CONTAINING 3.75 ACRES MORE OR LESS.

L. DEAN STROWIG
REGISTERED
LS-193
KANSAS
LAND SURVEYOR

L. DEAN STROWIG
LICENSED
2189
KANSAS
PROFESSIONAL ENGINEER

SURVEYOR
L. DEAN STROWIG
1211 SUNRISE DR.
SALINA, KS. 67401

MICROFILM

PLAT OF SURVEY
OF
TRACT IN E/2, SW/4, SEC. 22-17-4W
McPHERSON COUNTY, KANSAS
16 JUNE 1979