http://www.adultpdf.com
Created by TIFF To PDF trial version, to remove this mark, please register this software.

A SURVEY IN THE SE1/4
SECTION 25-T17S-R4W

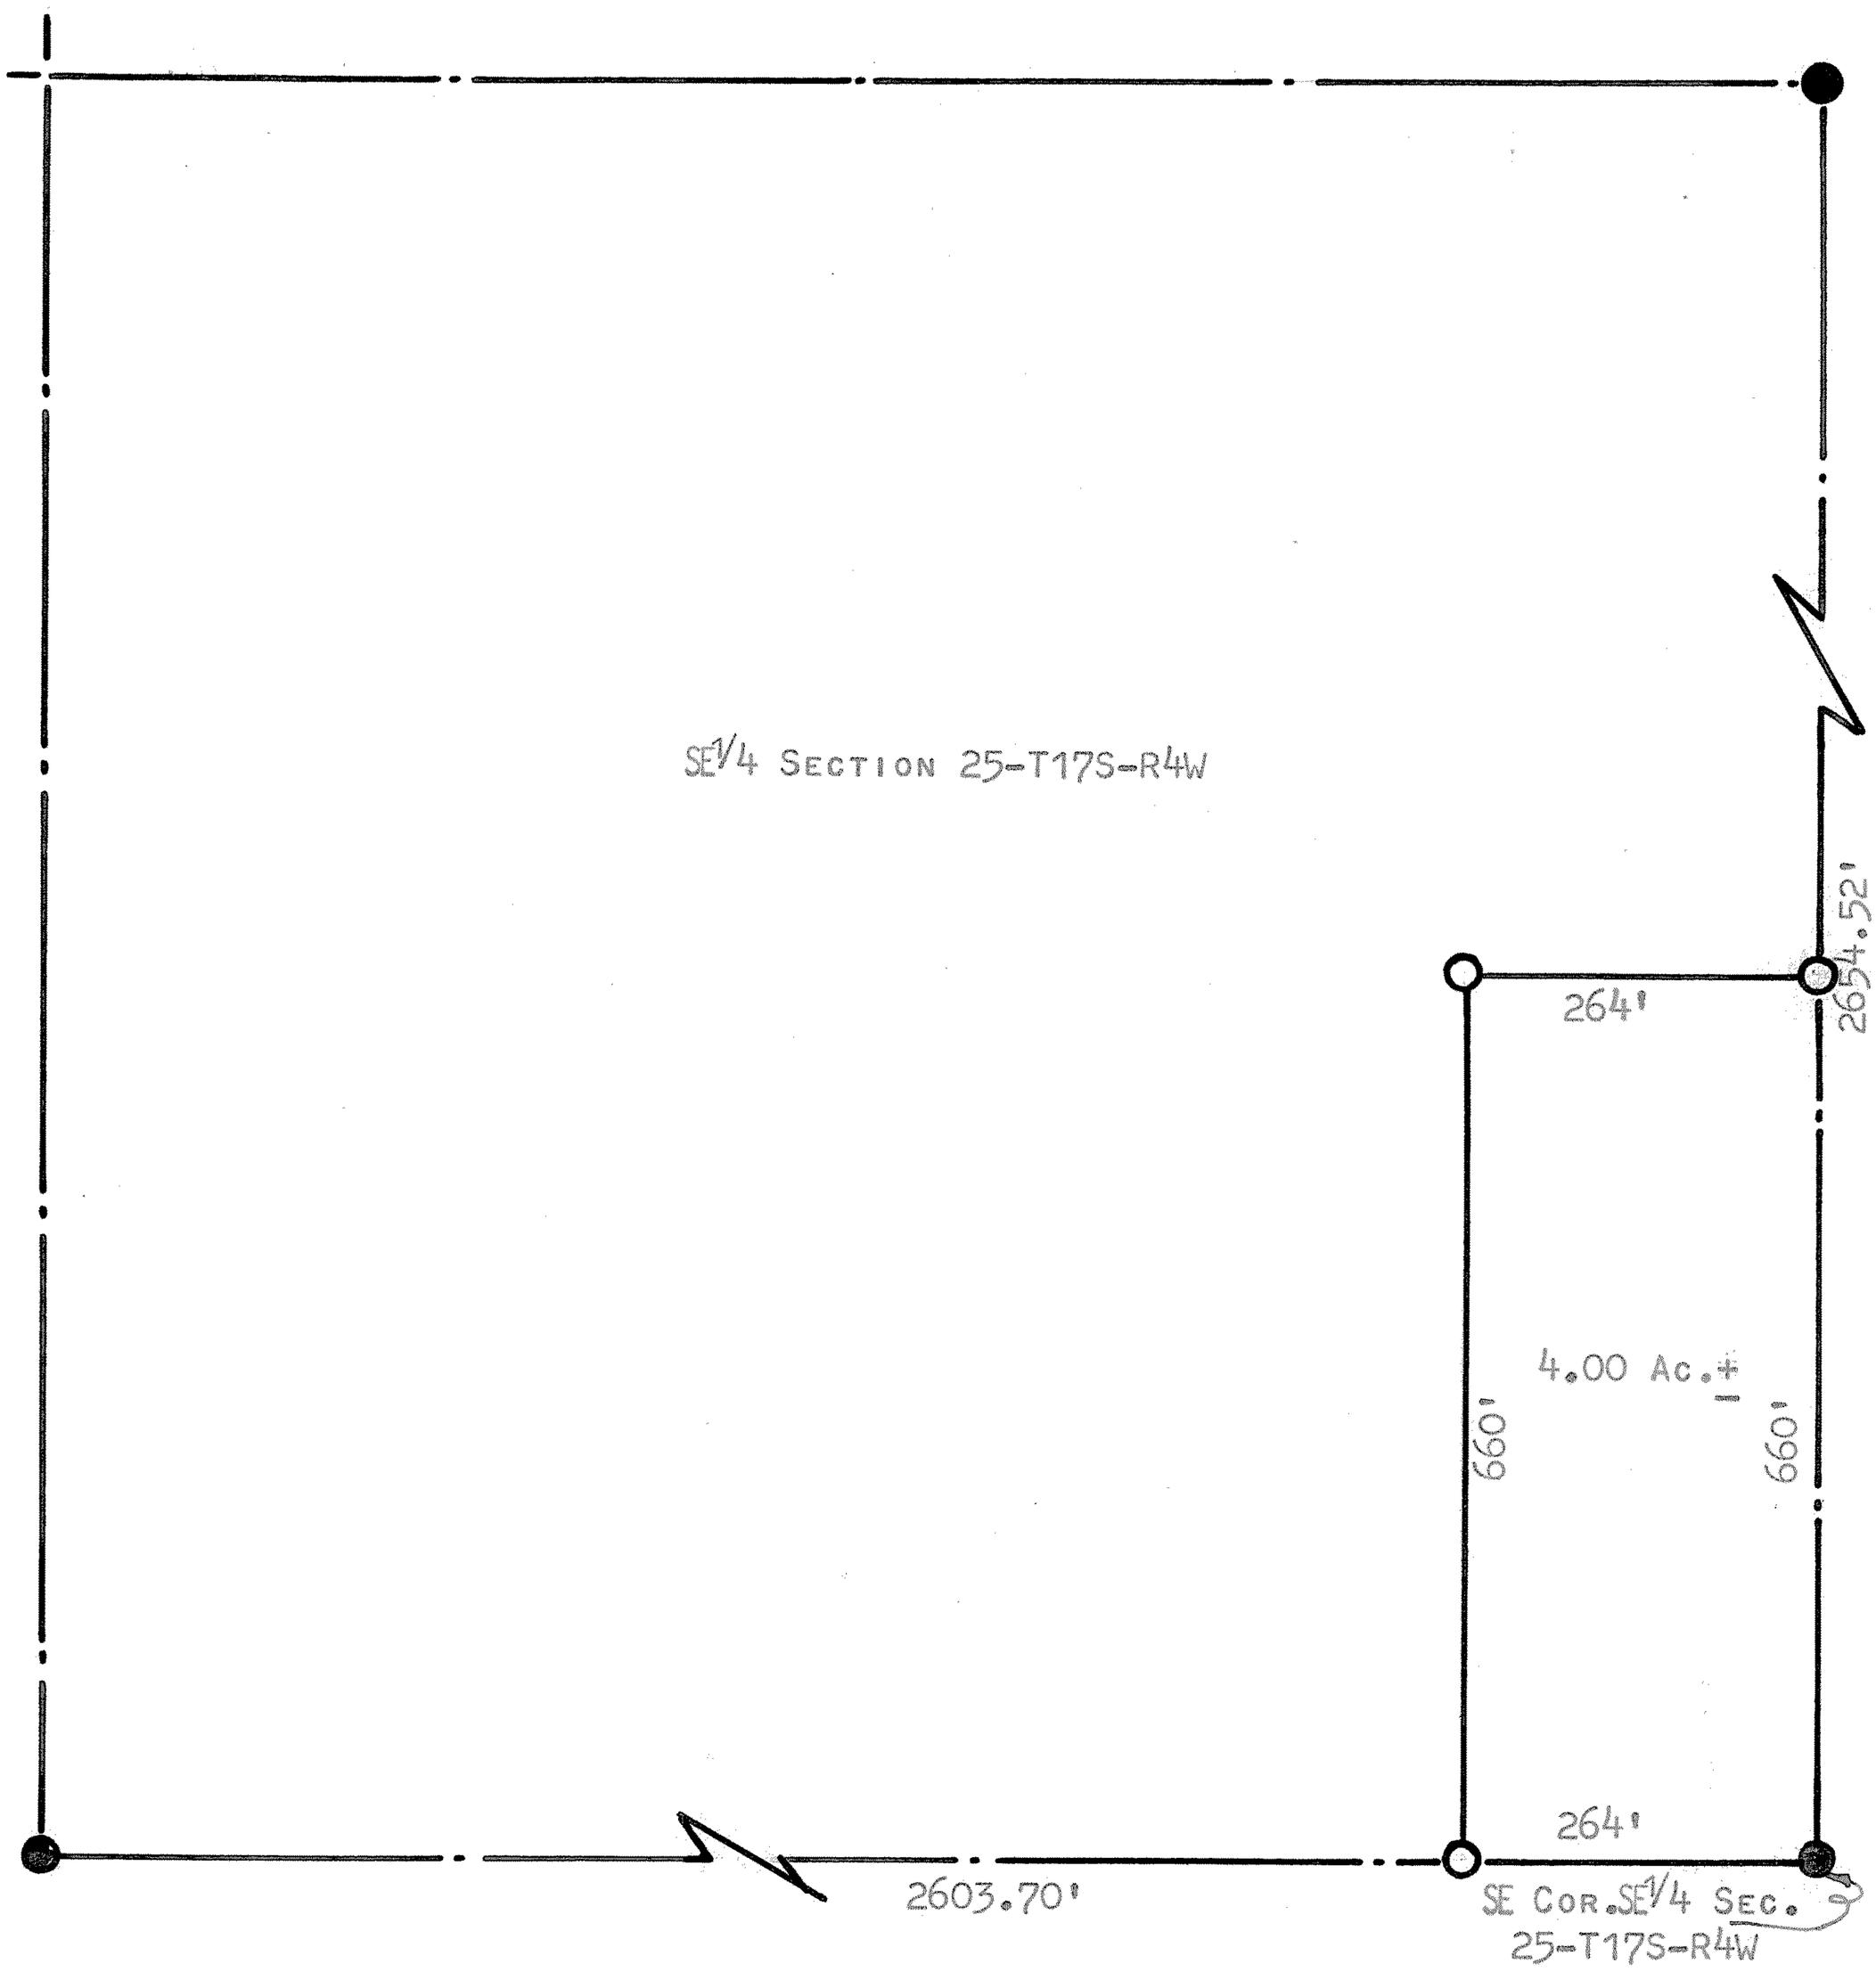

● GOVERNMENT PINS FOUND THIS SURVEY

○ PINS PLACED THIS SURVEY

I, FRANCIS D. WAGNER, COUNTY ENGINEER OF McPHERSON COUNTY, DO HEREBY CERTIFY THAT I DID CAUSE TO BE DONE ON THE 3RD DAY OF OCTOBER, 1959 A SURVEY OF A TRACT OF LAND IN THE SE1/4 SECTION 25-T17S-R4W OF THE 6TH P.M. AND DESCRIBED AS FOLLOWS:

BEGINNING AT THE SOUTHEAST CORNER OF THE SE1/4 SECTION 25-T17S, R4W OF THE 6TH P.M., THENCE NORTH ALONG THE SECTION LINE 660' FEET, THENCE WEST PARALLEL TO THE SOUTH SECTION LINE 264' FEET, THENCE SOUTH PARALLEL TO THE EAST SECTION LINE 660' FEET, THENCE EAST ALONG THE SECTION LINE 264' FEET, TO THE PLACE OF BEGINNING, SAID TRACT OF LAND CONTAINS 4.00 ACRES MORE OR LESS,

MICROFILM

AND THAT THE ACCOMPANYING PLAT IS A TRUE EXHIBIT OF SAID SURVEY.

Francis D. Wagner
FRANCIS D. WAGNER
COUNTY ENGINEER
McPHERSON, KANSAS

FRANCIS D. WAGNER LICENSED 1273 KANSAS PROFESSIONAL ENGINEER

3RD OCTOBER, 1959