http://www.adultpdf.com
Created by TIFF To PDF trial version, to remove this mark, please register this software.

Copy

A SURVEY OF A TRACT OF LAND IN

THE NW¼, OF THE SE¼, SEC. 33, T17S, R4W.
McPherson, County, Kansas.

Said Tract, Being All That Part of Said NW¼ of SE¼, Sec. 33, T17S, R4W. Lying South and East of The Smoky Hill River.

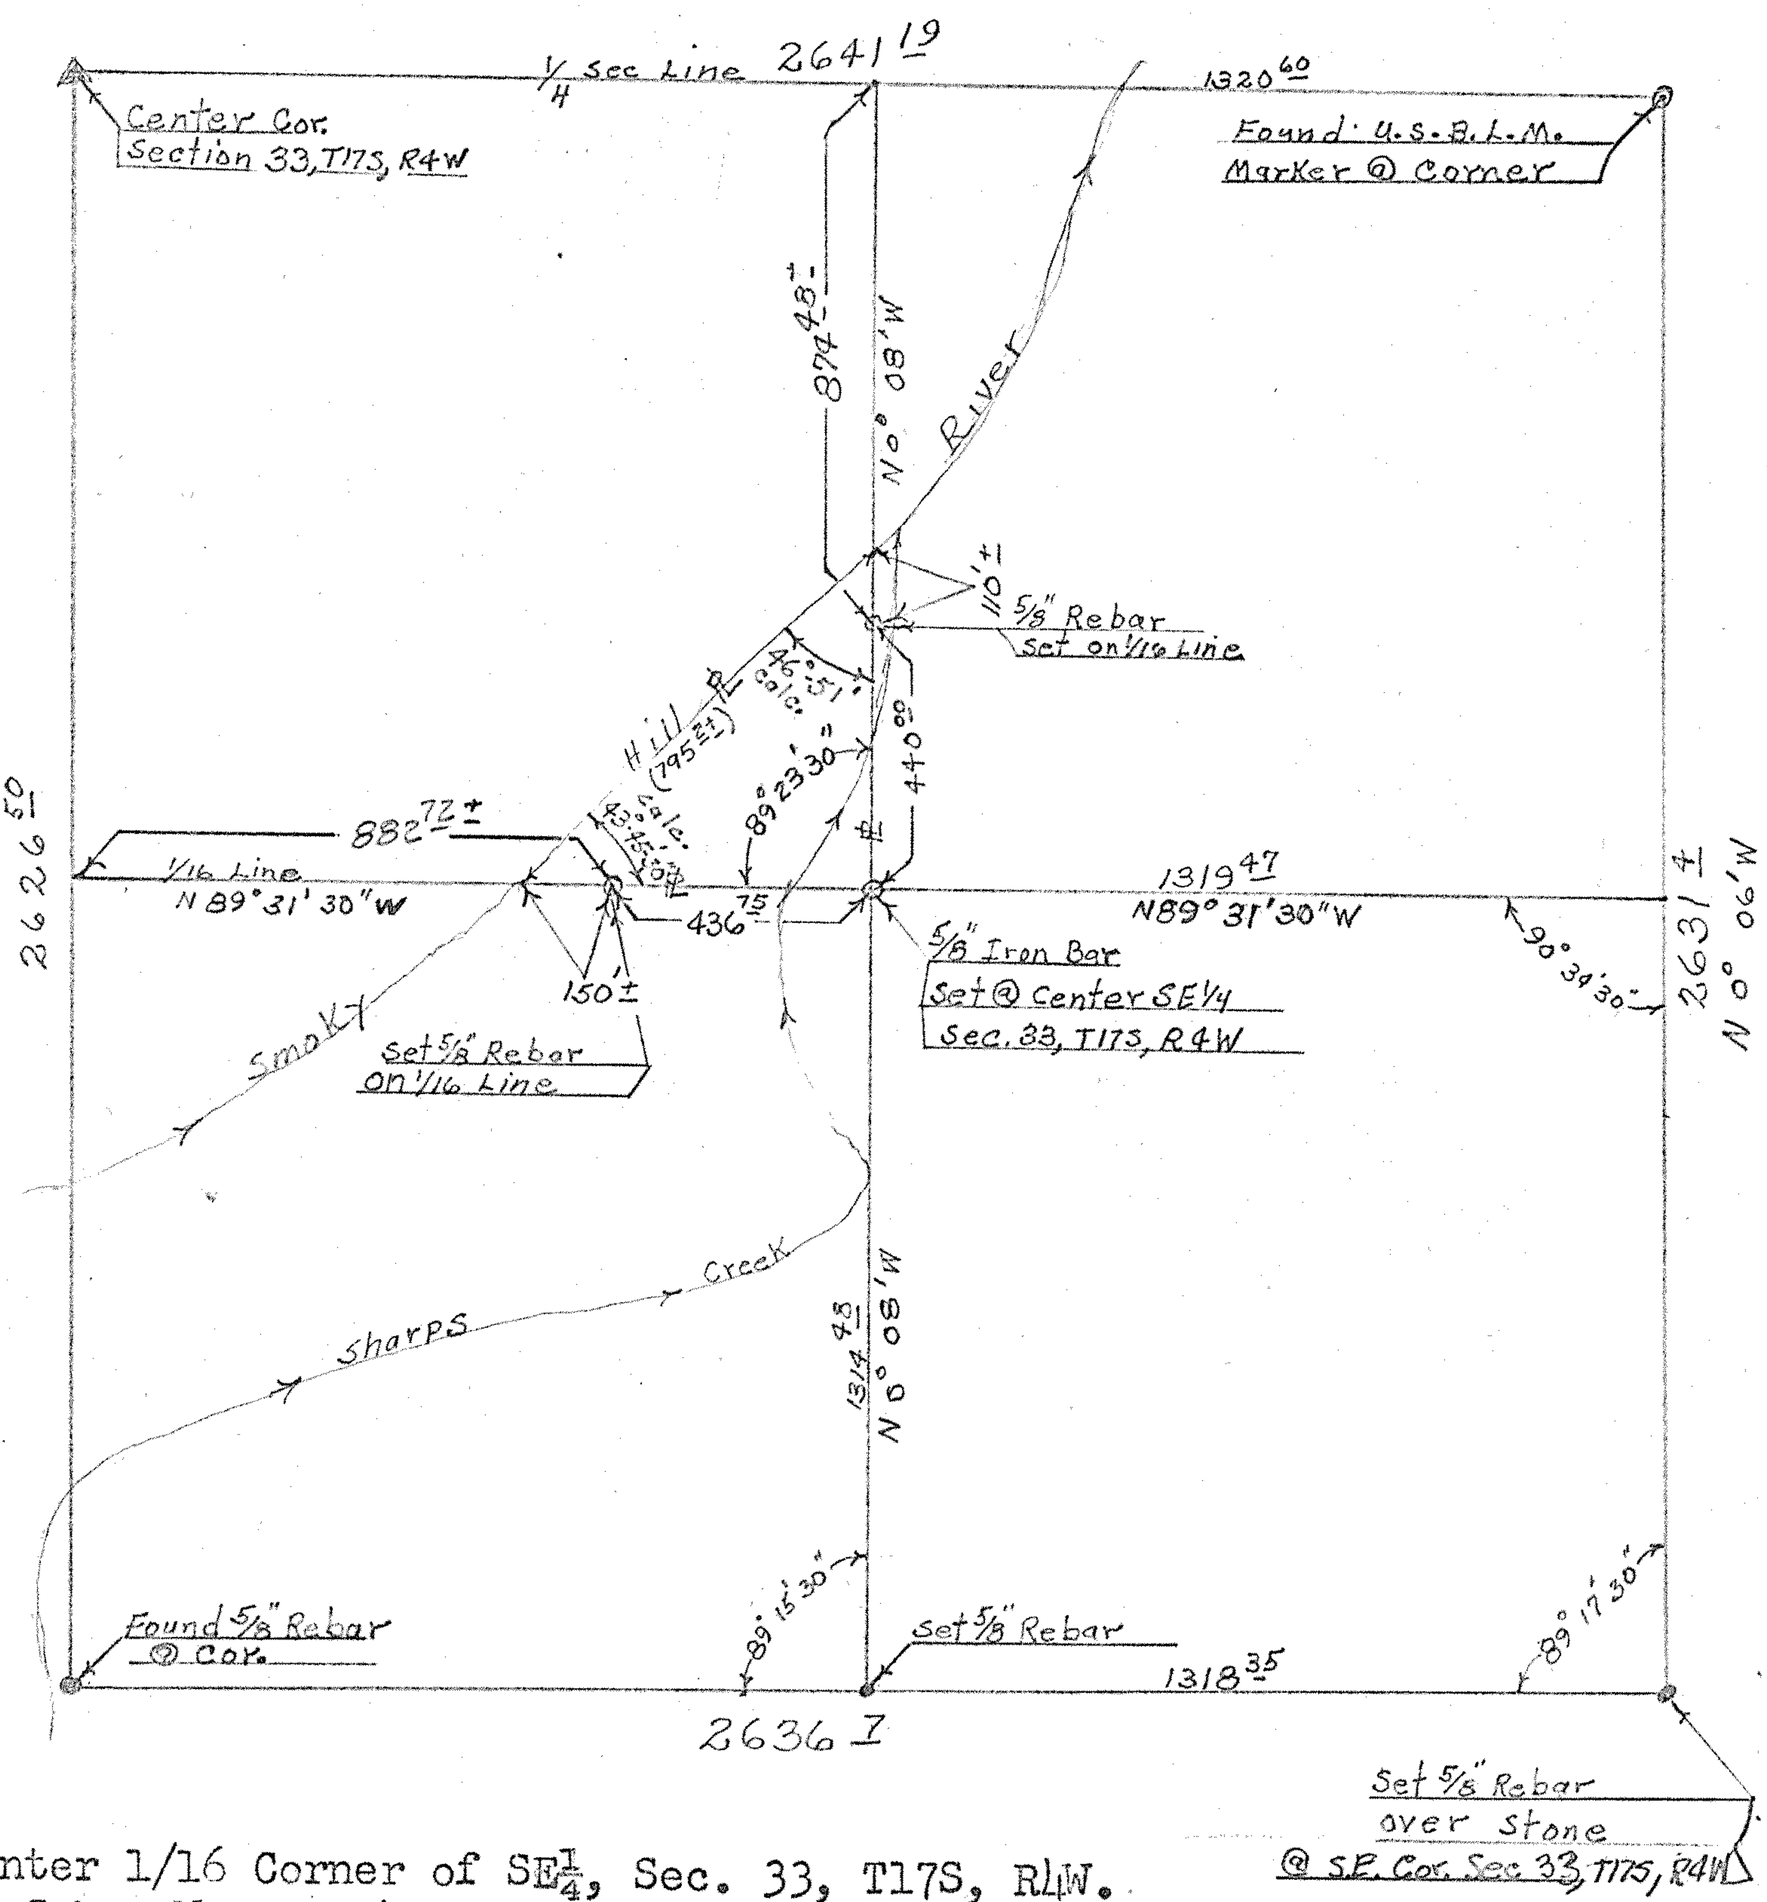

Center 1/16 Corner of SE¼, Sec. 33, T17S, R4W.
1: Spk & Wshr in 40" elm ---------- 19.00 NNW
2: Spk & Wshr in 40" elm ---------- 20.50 N.W.
3: SpK & Wshr in 50" Ash ---------- 21.00 S. E.
4: 1.5 feet North of Old E-W Fence line

South 1/16 Corner of SE¼, Sec. 33, T17S, R4W.
1: Set 5/8" Rebar @ Cor. On line with Corners E&W.
2: Spk & Wshr in power pole -------- 30.42 E.N.E.
3: SpK & Wshr in top Guard Post ---- 50.00 E.
4: South End of 24" R.C.P. -------- 57.50 S.E.

S. E. Corner Section 33, T17S, R4E.
1: Set 5/8" Rebar (from U.S.B.L.M. Ref. Markers) @ Cor.
2: 3" Brass Disc on top 2" Pipe --- 31.9 N.W.
3: 3" Brass Disc on top 2" Pipe --- 32.7 N.E.

East 1/4 Cor. Sec 33, T17S. R4W.
1: Found 3" Brass Disc on top of 2" Pipe set by U. S. Bureau of Land Management 1955, Marked 33|34
2: Old Cor. Post --- 1.0 N.
3: 30" Hackberry --- 5.0 N.

South ¼ Cor. Sec 33, T17S, R4W.
1: Found 5/8" Rebar @ Corner
2: In line with hedge to north
3: 1.0 N. of Edge of Mat.

SURVEYED BY: Victor R. Clough Date Nov. 8, 1969
VICTOR R. CLOUGH
LAND SURVEYOR

MICROFILM