http://www.adultpdf.com
Created by TIFF To PDF trial version, to remove this mark, please register this software.

Survey For: Greg Rhoads
By: Garber Surveying Service
217 E. First Ave., Suite 9
Hutchinson, Kansas 67501
DESCRIPTION: A tract in the S.E. Quarter of Section 7, T.17 S., R.4 W. of the 6th P.M. as described on the attached sheets.

N

SCALE: 1"=100'

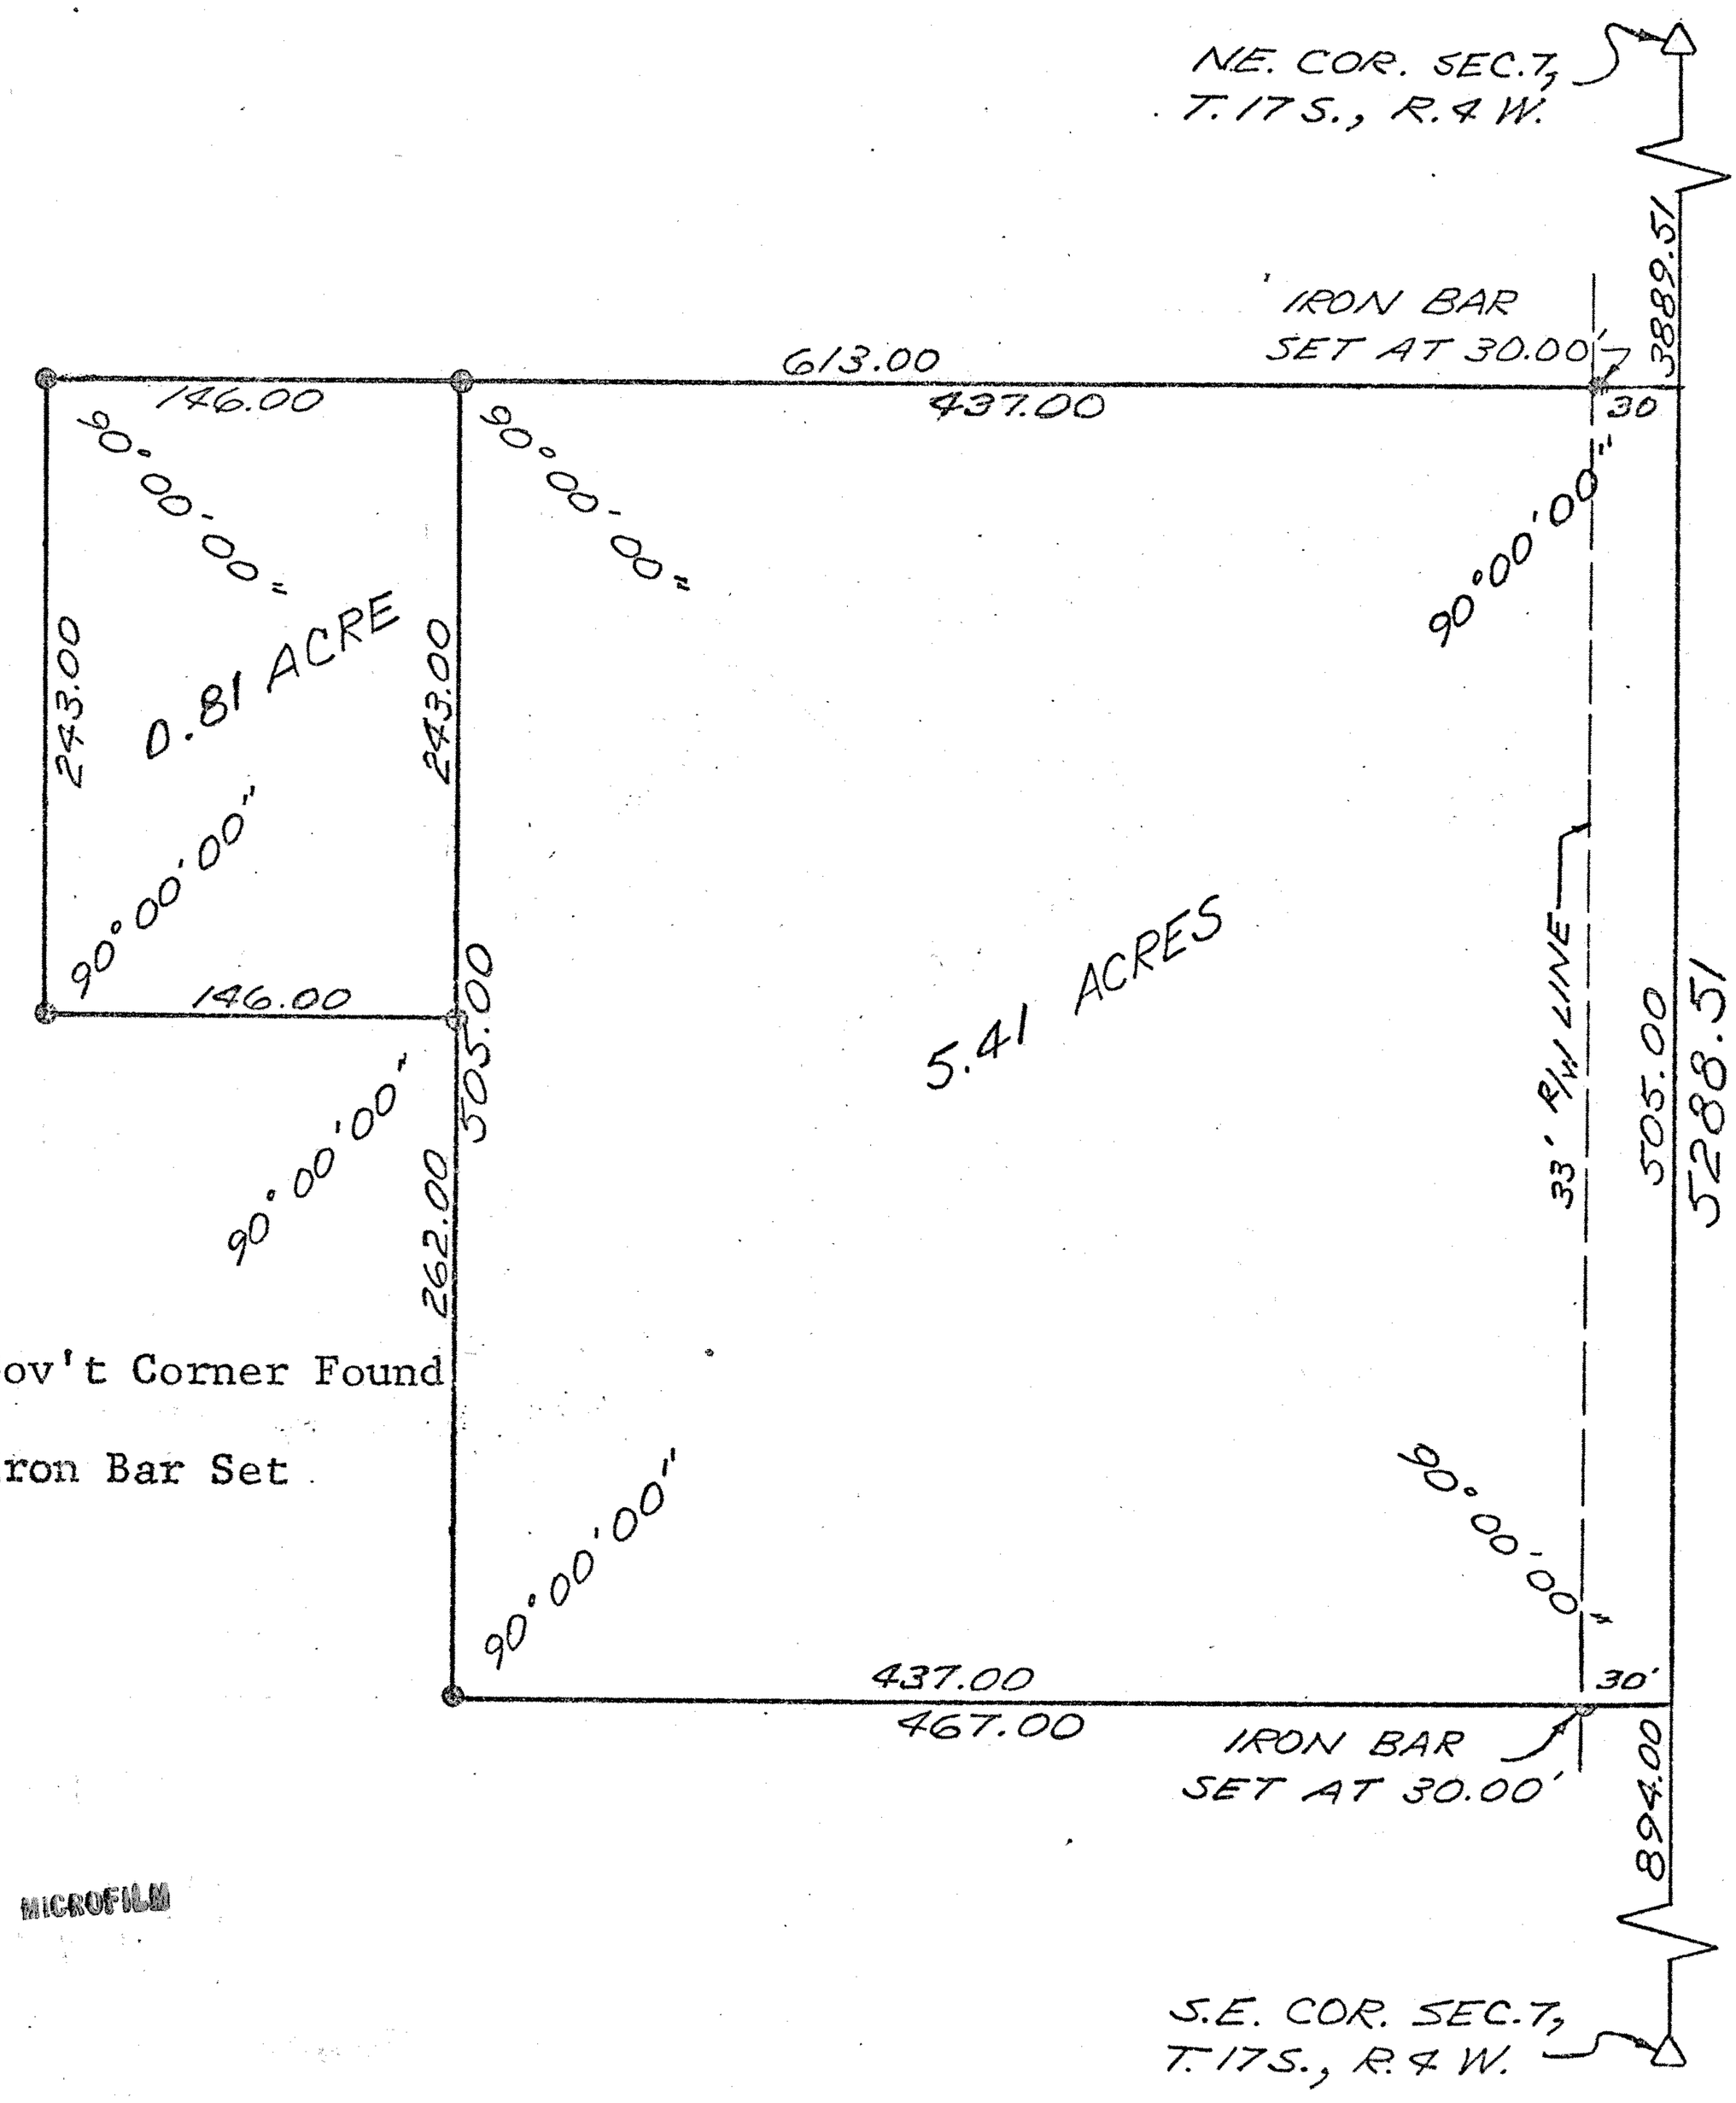

△ Gov't Corner Found

● Iron Bar Set

MICROFILM

I hereby certify this plat to be a true, correct and complete representation of the property described above and on the attached sheet, as surveyed by me, this 6th day of August, 1979.

DANIEL E. GARBER
REGISTERED
LS 683
KANSAS
LAND SURVEYOR

Daniel E. Garber

G 79-80