http://www.adultpdf.com
Created by TIFF To PDF trial version, to remove this mark, please register this software.

Plat of Survey

S.W. 1/4, Sec. 17, T17S-R5W
Norma I. Fry Young
Book 239, Page 18
McPherson Co. Register of Deeds

Scale: 1" = 100'
Bearings Assumed

Legend:
△ = Section Corner
○ = 1/2" rebar with plastic I.D. cap, W.B. Heller
□ = Concrete R/W marker
℄ = property line
℄ = centerline
$ = section line
M = measured
P = plan

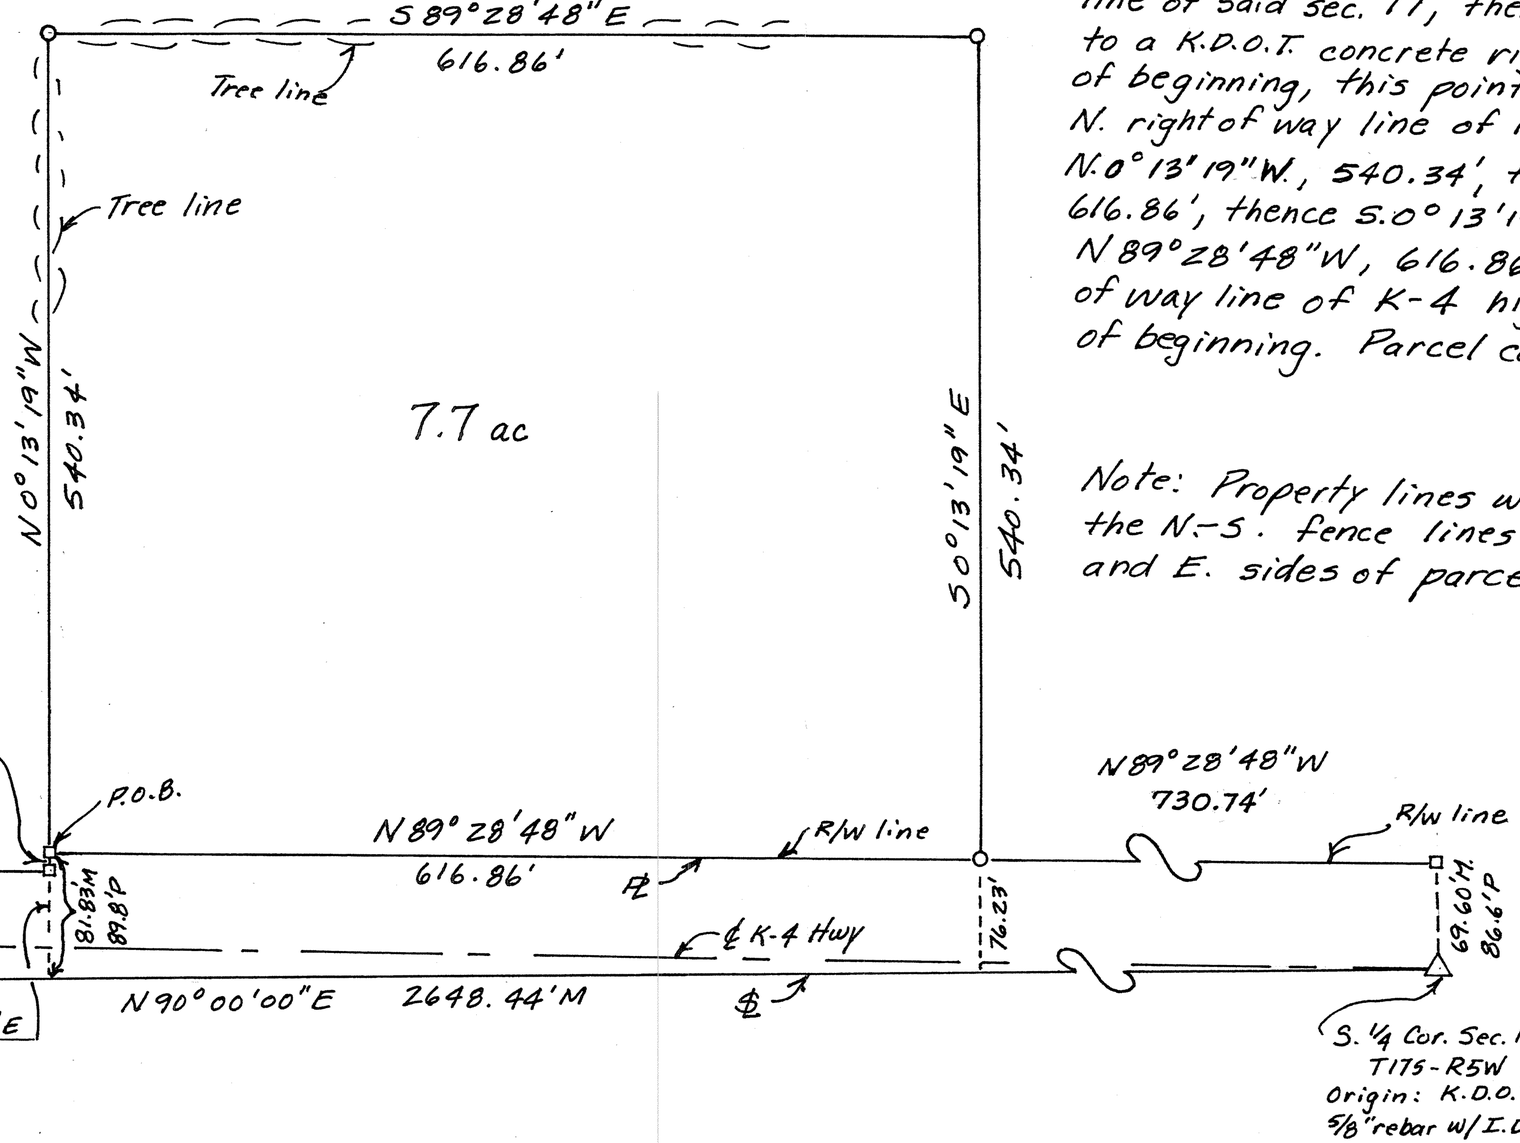

Legal Description: Commencing at the S.W. corner of Sec. 17, T17S-R5W of the 6th P.M., thence N.90°00'00"E., 1300.82' along the S. sec. line of said sec. 17, thence N.0°00'00"E., 81.83' to a K.D.O.T. concrete right of way marker, the point of beginning, this point also located on the N. right of way line of K-4 highway, thence N.0°13'19"W., 540.34', thence S.89°28'48"E., 616.86', thence S.0°13'19"E., 540.34', thence N 89°28'48"W, 616.86' along the N. right of way line of K-4 highway to the point of beginning. Parcel contains 7.7 acres.

Note: Property lines were laid out to contain the N.-S. fence lines existing on the W. and E. sides of parcel.