http://www.adultpdf.com
Created by TIFF To PDF trial version, to remove this mark, please register this software.

PLAT OF SURVEY

HELLER BOUNDARY SURVEYS

WILLIAM B. HELLER, R.L.S.~734 N. 1ST.ST., LINDSBORG, KS. 67456
HOME PHONE: 1-785-227-2759 ~ CELLULAR: 1-785-227-5279

JANAE K. FINNEY
BOX 305
CHASE, KS. 67524

NOVEMBER 26, 2003

PARCEL LOCATED IN: NW 1/4,
SECTION 18, TOWNSHIP 17 SOUTH-RANGE 5 WEST

LEGEND

▲ = SECTION CORNER MONUMENT FOUND
● = 1/2" X 24' REBAR W/ PLASTIC CAP SET
R/W = RIGHT OF WAY
℄ = SECTION LINE
P.O.B. = POINT OF BEGINNING
B.L.M. = BUREAU LAND MANAGEMENT
R = RECORDED
M = MEASURED

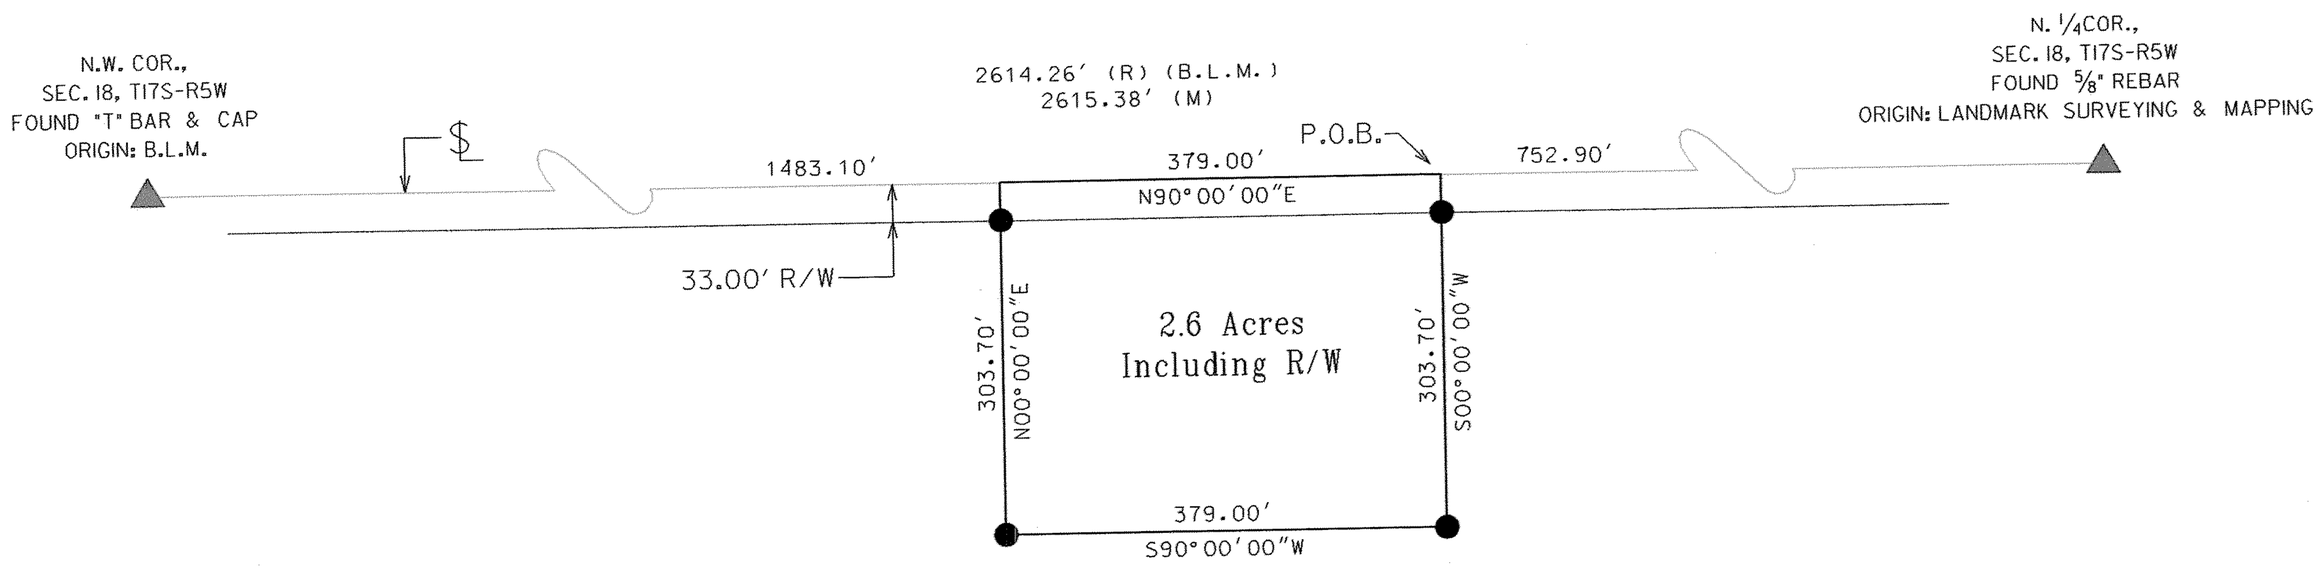

SCALE: 1"=200'

0 100 200 300 400
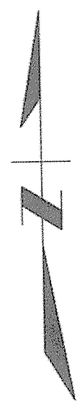
BEARINGS ASSUMED
ON E. - W. SECTION LINE
BETWEEN THE N.W. CORNER
AND N. 1/4 CORNER OF
SECTION 18, T17S-R5W