Plat of Survey

Legal Description: A parcel of land in the Northwest quarter of Section 24, Township 17 South, Range 5 West of the 6th Principal Meridian, more particularly described as follows: Commencing at the West 1/4 corner of said section 24, thence North along the section line, 100.00' feet to the point of beginning, thence with a deflection angle right 92°06'25", 660.00', thence with a deflection angle right 87°53'35", 330.00', thence with a deflection angle 92°06'25", 445.42', thence with a deflection angle right 87°53'35", 101.50', thence with a deflection angle right 272°06'25", 214.58', thence with a deflection angle right 87°53'35", 228.50' to the point of beginning. Said parcel containing 4.32 ac. more or less.

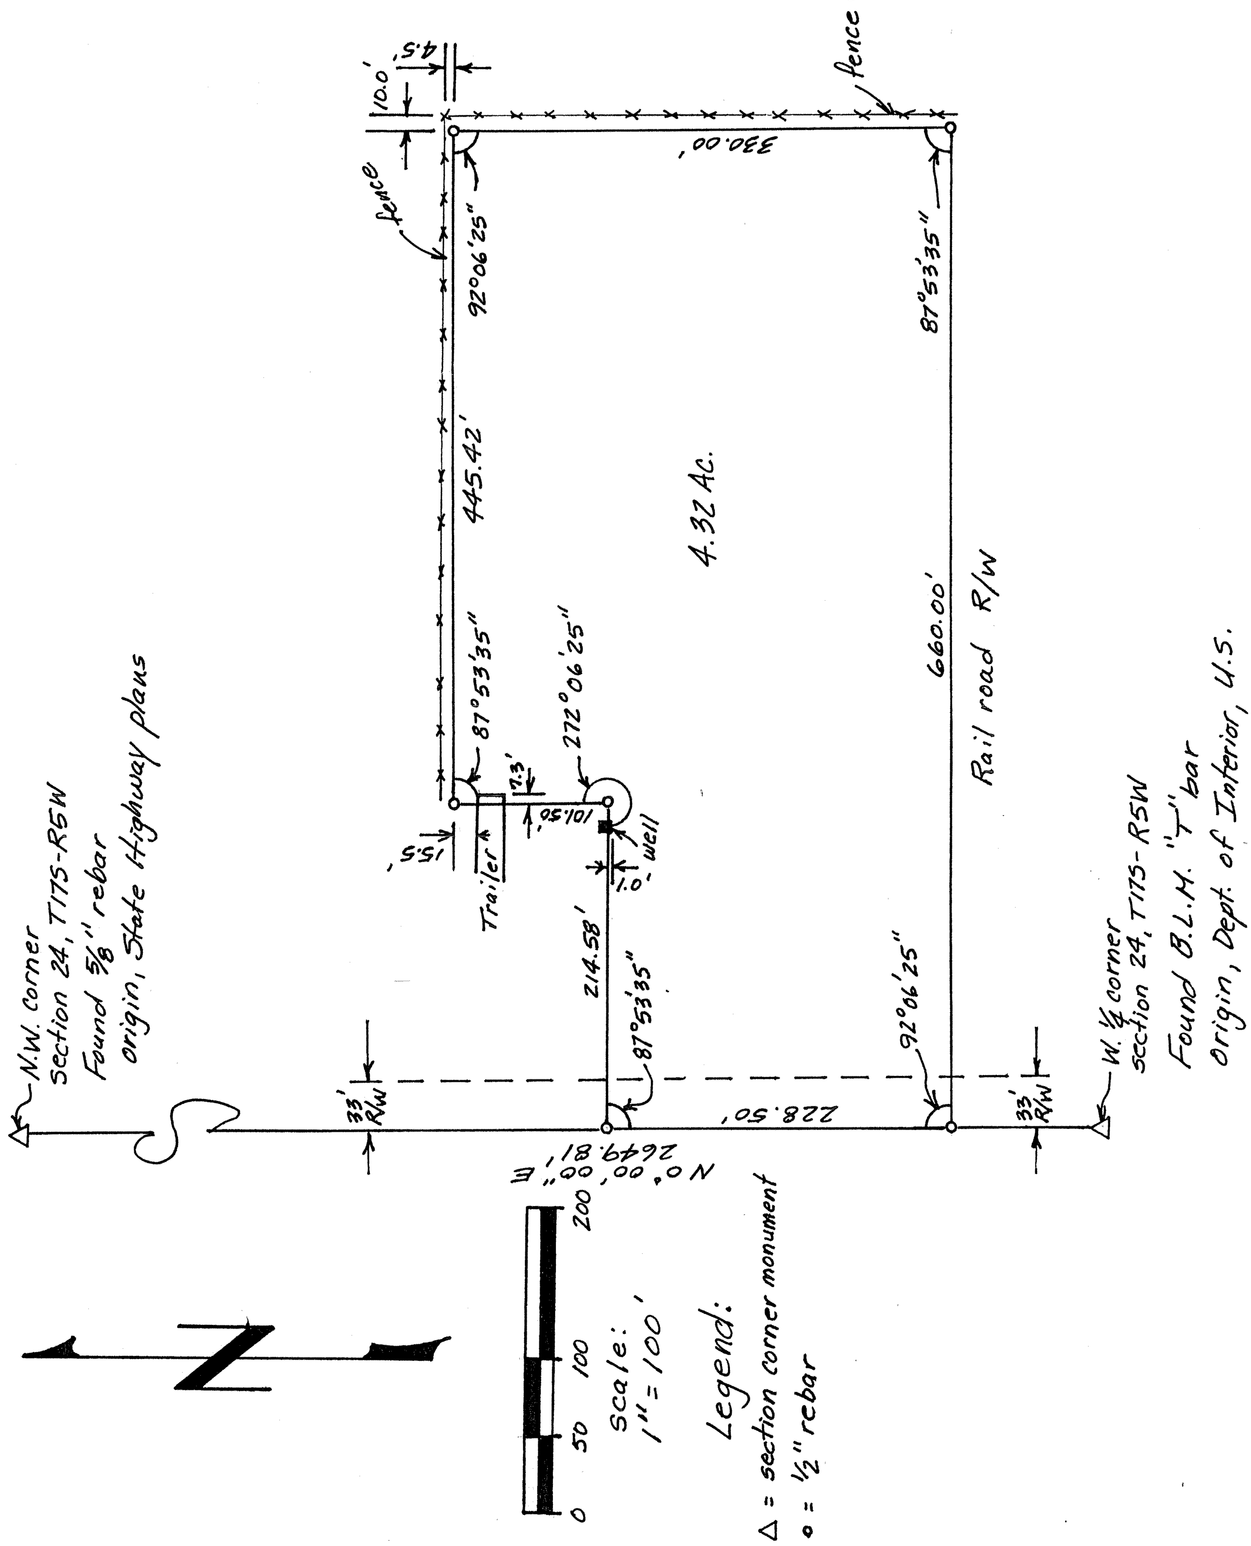

http://www.adultpdf.com
Created by ... trial version, to remove this mark, please register this software.