http://www.adultpdf.com
Created by TIFF To PDF trial version, to remove this mark, please register this software.

A SURVEY IN THE NW1/4, NE1/4 OF
SECTION 26, T17S - R5W
McPHERSON CO., KANSAS

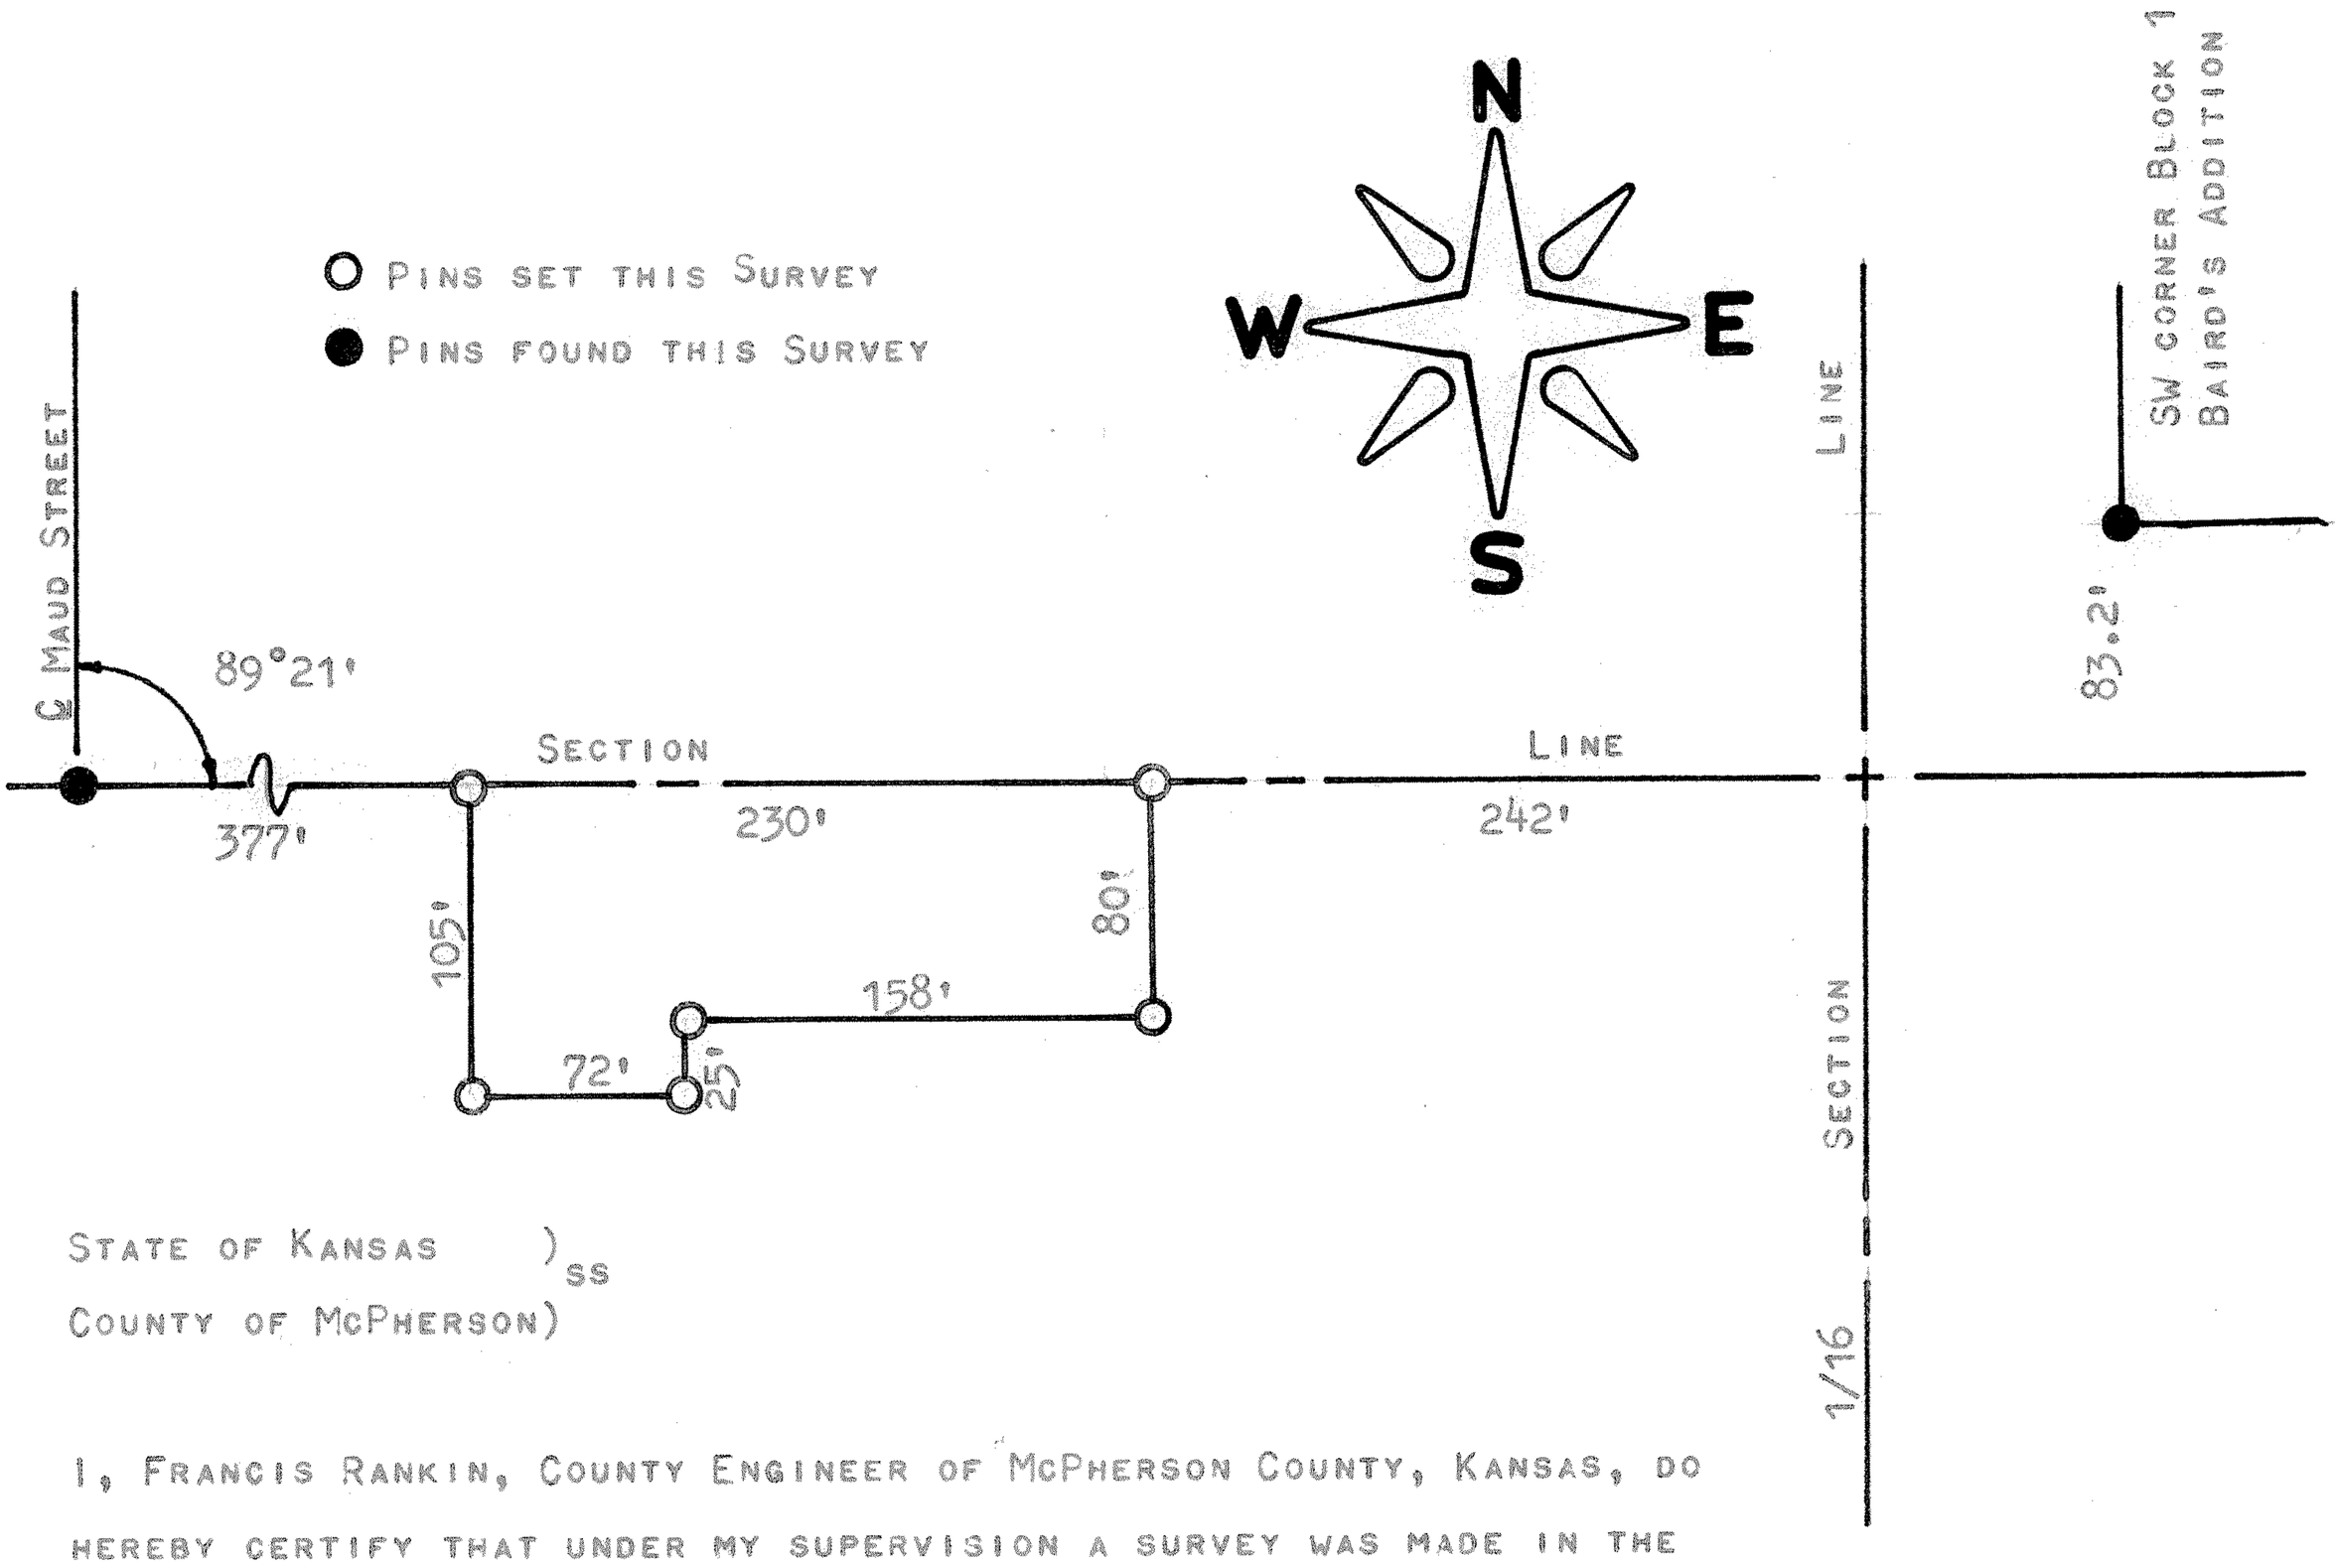

STATE OF KANSAS)
COUNTY OF McPHERSON) SS

I, FRANCIS RANKIN, COUNTY ENGINEER OF McPHERSON COUNTY, KANSAS, DO HEREBY CERTIFY THAT UNDER MY SUPERVISION A SURVEY WAS MADE IN THE NW1/4, NE1/4 OF SECTION 26, T17S - R5W OF THE 6TH P.M. AND DESCRIBED AS FOLLOWS:

BEGINNING AT A POINT 242 FEET WEST OF THE NW CORNER OF THE E1/2 OF THE NE1/4 OF SECTION 26; THENCE SOUTH 80 FEET; THENCE WEST 158 FEET; THENCE SOUTH 25 FEET; THENCE WEST 72 FEET; THENCE NORTH 105 FEET TO THE NORTH LINE OF SAID SECTION; THENCE EAST 230 FEET TO THE PLACE OF BEGINNING, AND THE ABOVE PLAT IS A TRUE EXHIBIT OF SAID SURVEY AS FAR AS IT IS KNOWN TO ME.

SURVEY CALLED FOR BY ELMER LVECKFELD.

SIGNED ON THIS 9 DAY OF JUNE, 1971.

F. R. Rankin
F. R. RANKIN
COUNTY ENGINEER
McPHERSON CO., KANSAS

F. R. RANKIN
LICENSED
799
KANSAS
PROFESSIONAL ENGINEER

MICROFILM