http://www.adultpdf.com
Created by TIFF To PDF trial version, to remove this mark, please register this software.

PLAT OF SURVEY

HELLER BOUNDARY SURVEYS

WILLIAM B. HELLER, R.L.S.~734 N. 1ST.ST., LINDSBORG, KS. 67456
HOME PHONE: 1-785-227-2759 ~ CELLULAR: 1-785-227-5279

SURVEY FOR MARION L. RASMUSSEN

OCTOBER 19, 2001

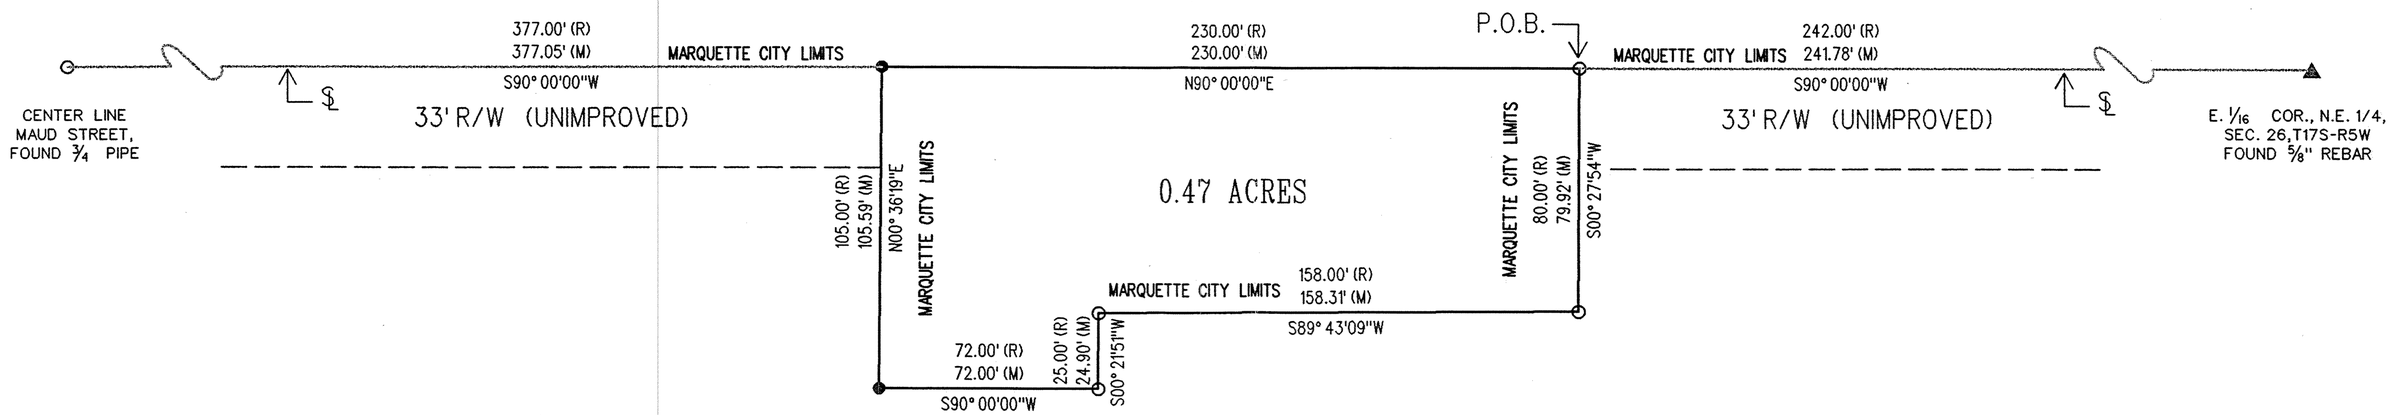

SCALE: 1"=50'

0 25 50 75 100

BEARINGS ASSUMED

LEGEND

- ● = SET 5/8" REBAR W/ PLASTIC CAP
- ○ = FOUND 5/8" REBAR
- ▲ = SECTION CORNER MONUMENT
- R/W = RIGHT OF WAY
- ℄ = SECTION LINE
- P.O.B. = POINT OF BEGINNING