http://www.adultpdf.com
Created by TIFF To PDF trial version, to remove this mark, please register this software.

PLAT OF SURVEY

HELLER BOUNDARY SURVEYS

WILLIAM B. HELLER, R.L.S.~734 N. 1ST.ST., LINDSBORG, KS. 67456
HOME PHONE: 1-785-227-2759 ~ CELLULAR: 1-785-227-5279

SURVEY FOR DONALD K. ERICKSON
205 S. JACKSON ST.
MARQUETTE, KANSAS 67464

AUGUST 12, 2002

S2NE4, N2N2SE4, S2N2SE4, S2SE4,
SEC.30, T17S-R5W

LEGEND

▲ = SECTION CORNER MONUMENT FOUND
△ = SECTION CORNER SET, 1/2" X 24" REBAR W/ PLASTIC I.D. CAP
R/W = RIGHT OF WAY
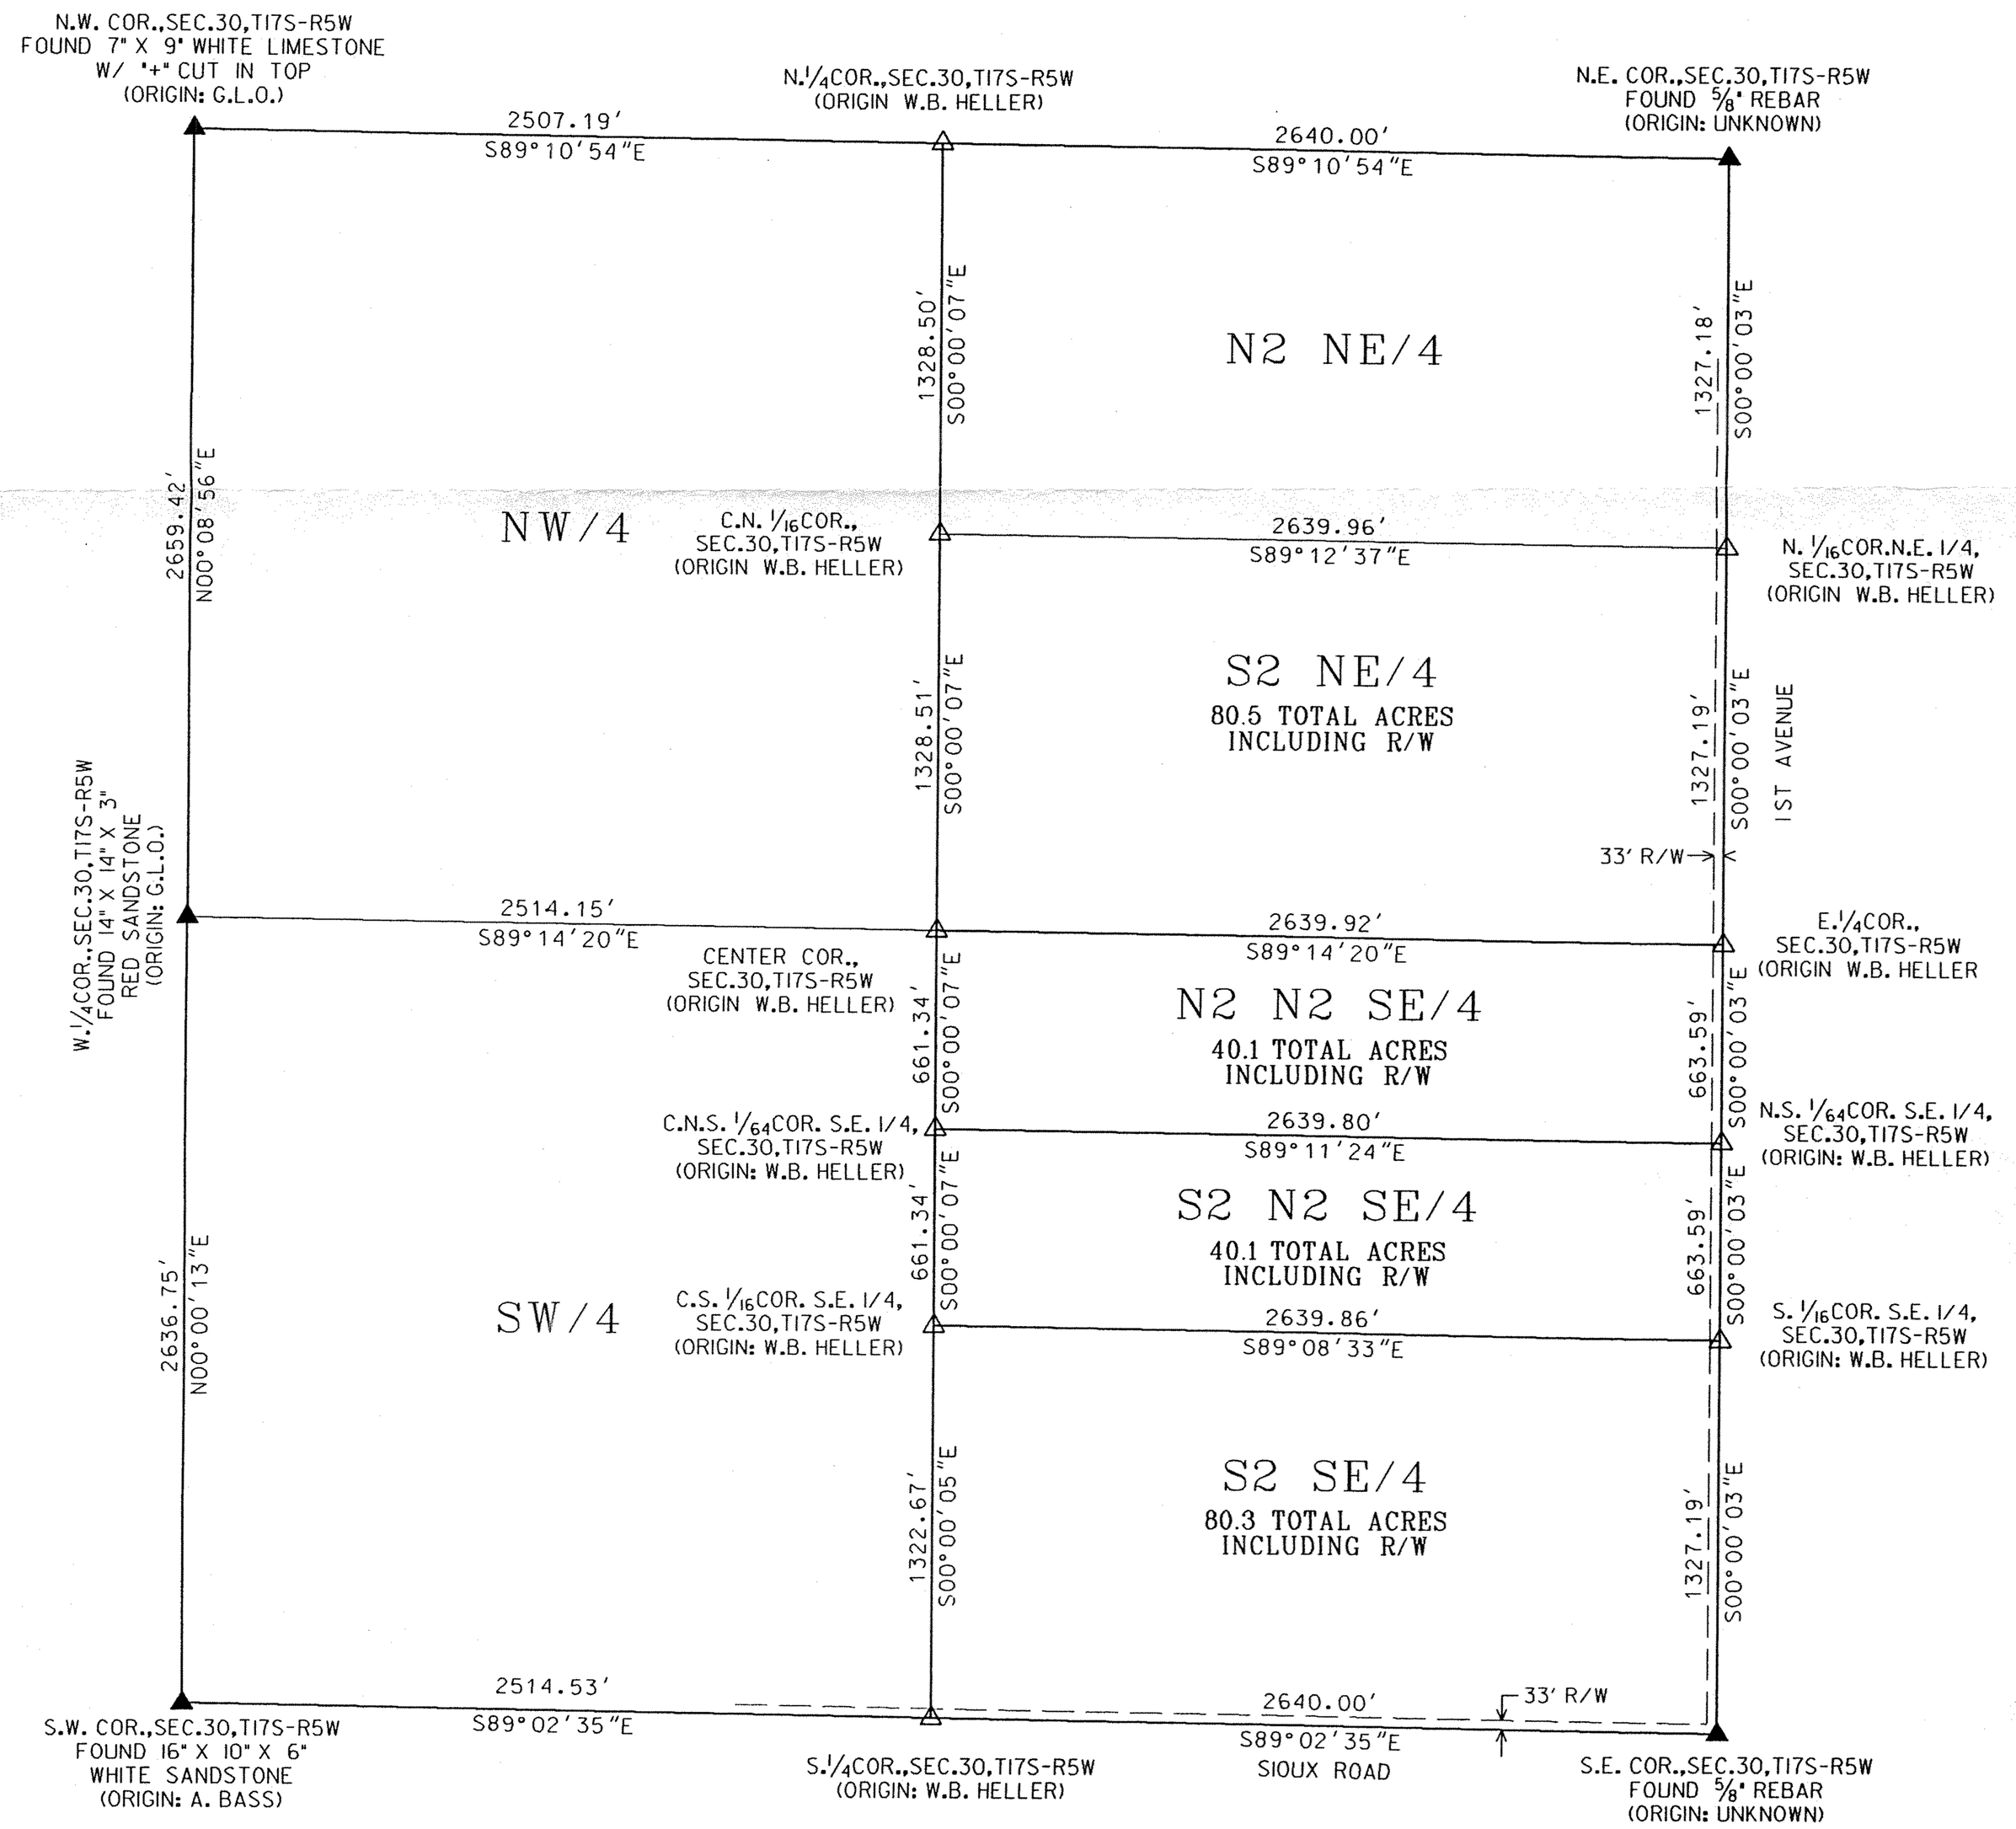
SCALE: 1"=660'
0 165 330 495 660
BEARINGS ASSUMED