REPORT OF SURVEY

THE NW¼SE¼ AND
A TRACT IN THE SOUTHWEST QUARTER OF
SECTION 31, TOWNSHIP 18 SOUTH, RANGE 1 WEST OF
THE 6TH P.M., McPHERSON COUNTY, KANSAS

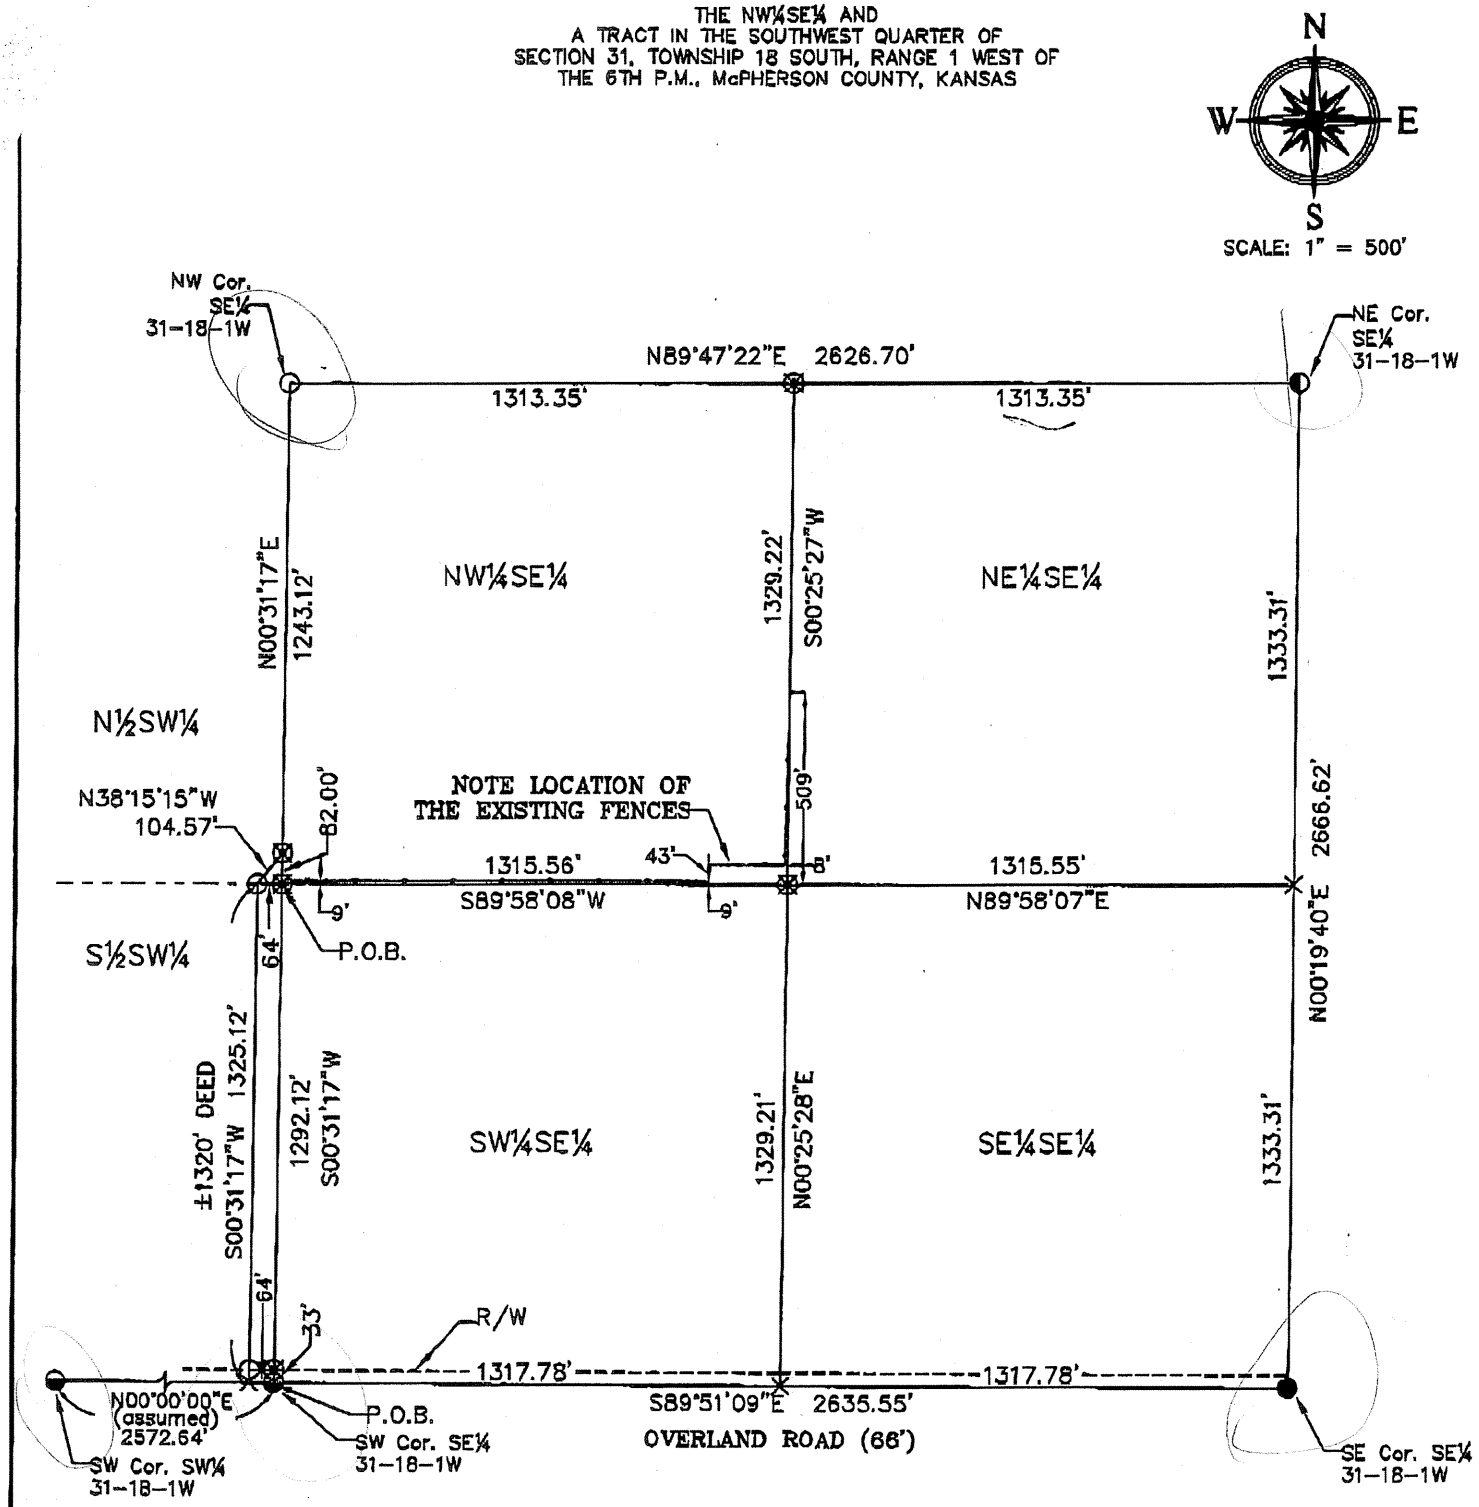

LEGEND:

- ⊠-5/8"x24" Rebar w/LS752 ID Cap Set
- ○-½" Rebar w/LS82 ID Cap found
- ◐-½" Rebar found
- ●-5/8" Rebar found
- ◐-1" Rebar found
- X-Theoretical Position, Not Monumented

ALL DISTANCES ARE MEASURED

SEE PAGE 2 OF 2 FOR LEGAL DESCRIPTION AND CERTIFICATION

GeoTech, Inc. 1512 W. 6th SUITE 1, EMPORIA, KS 66801 (620)342-7491 FAX: (620)342-8722	PROJECT #:	FIELD DATE:	DRAWN BY:	SHEET(S)
	05876-02	10-25-2006	bh	1 of 2